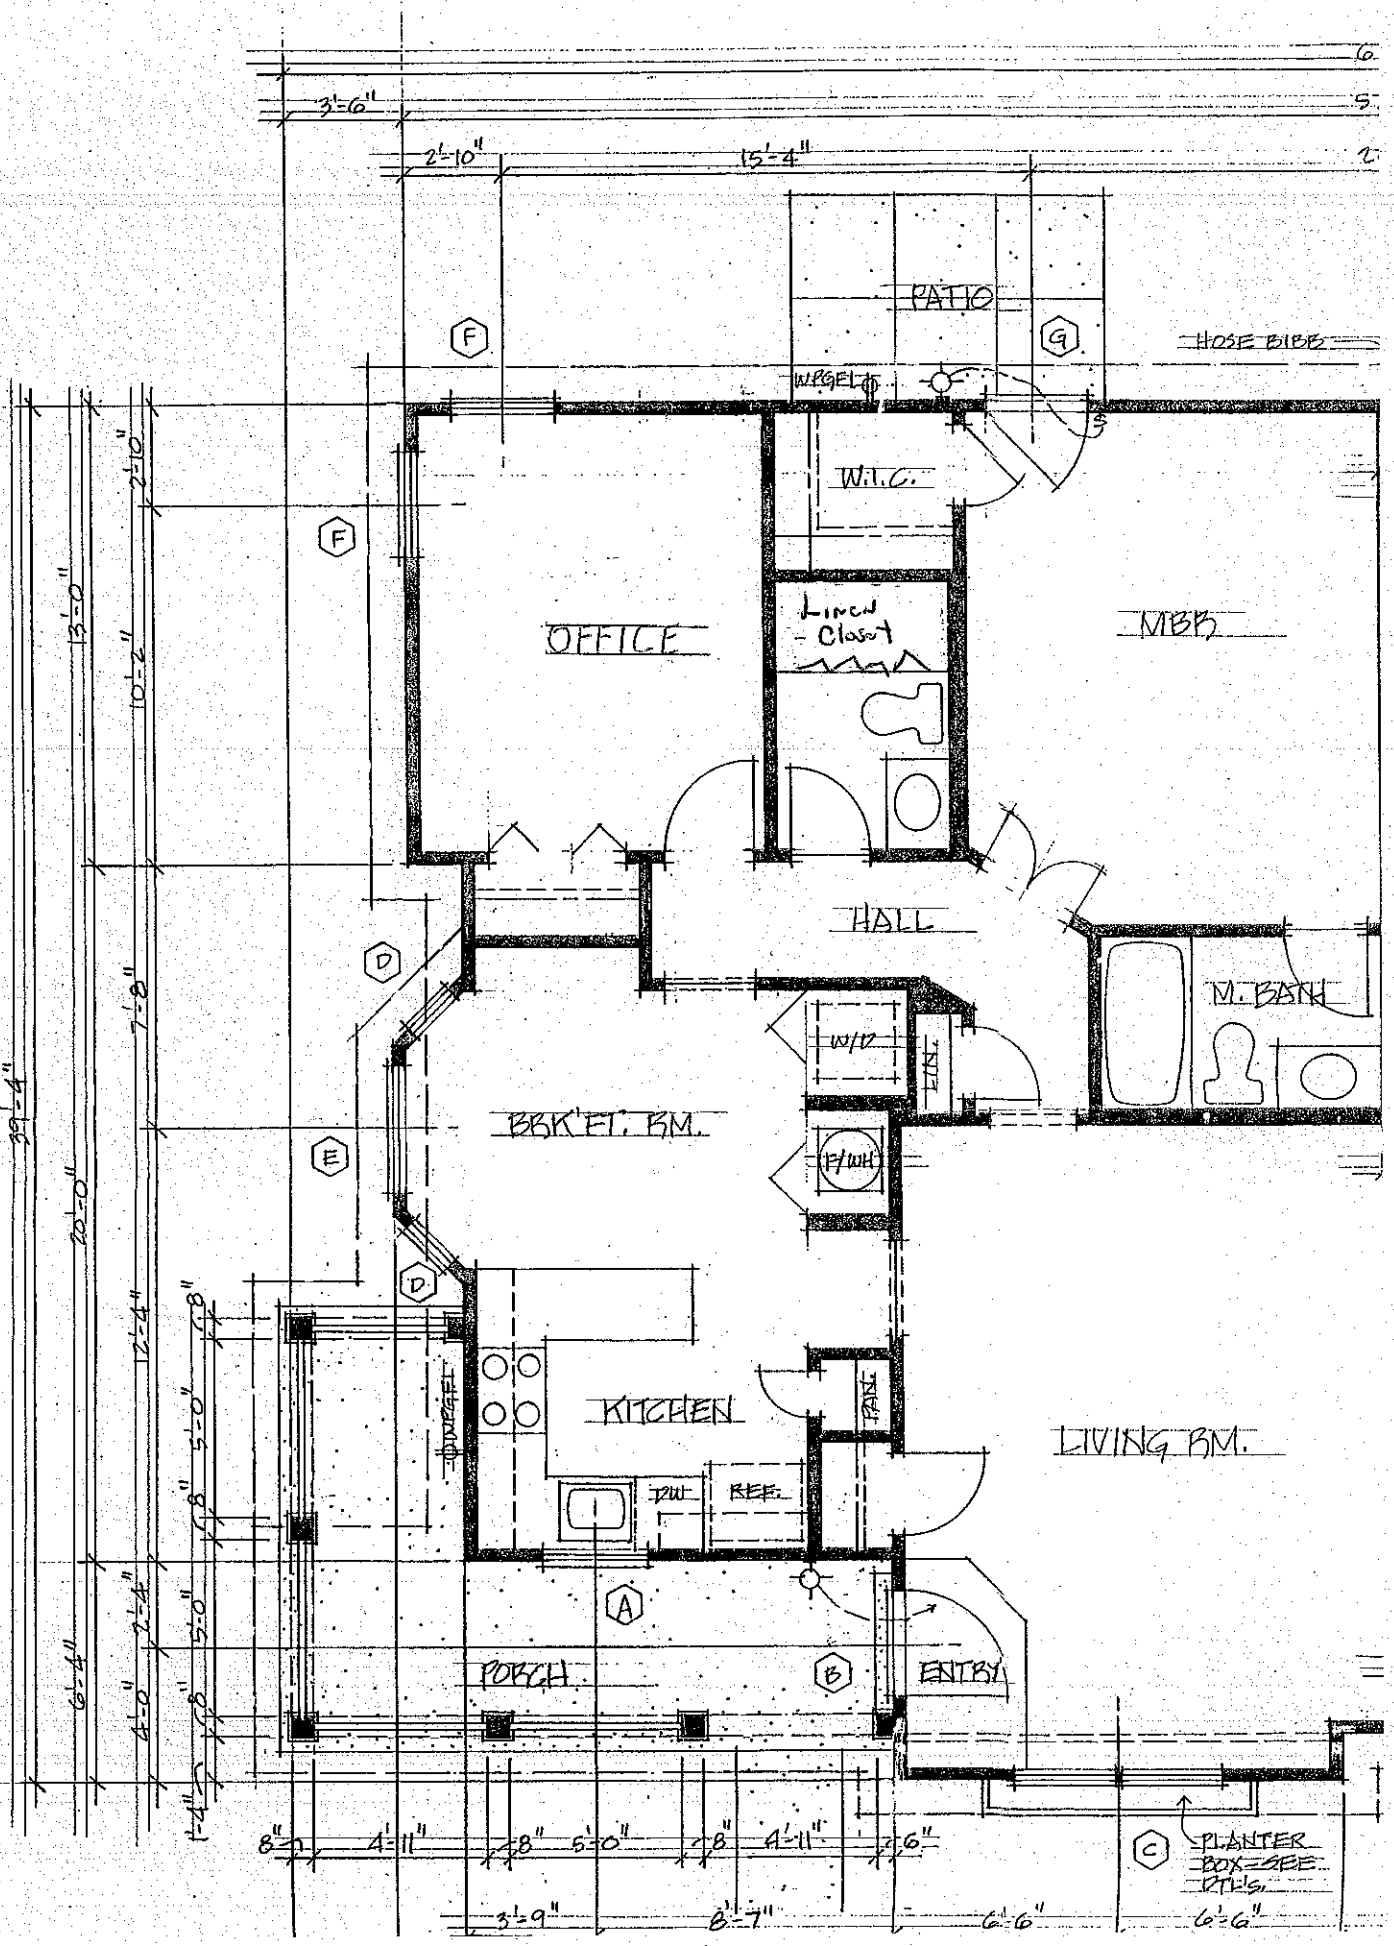
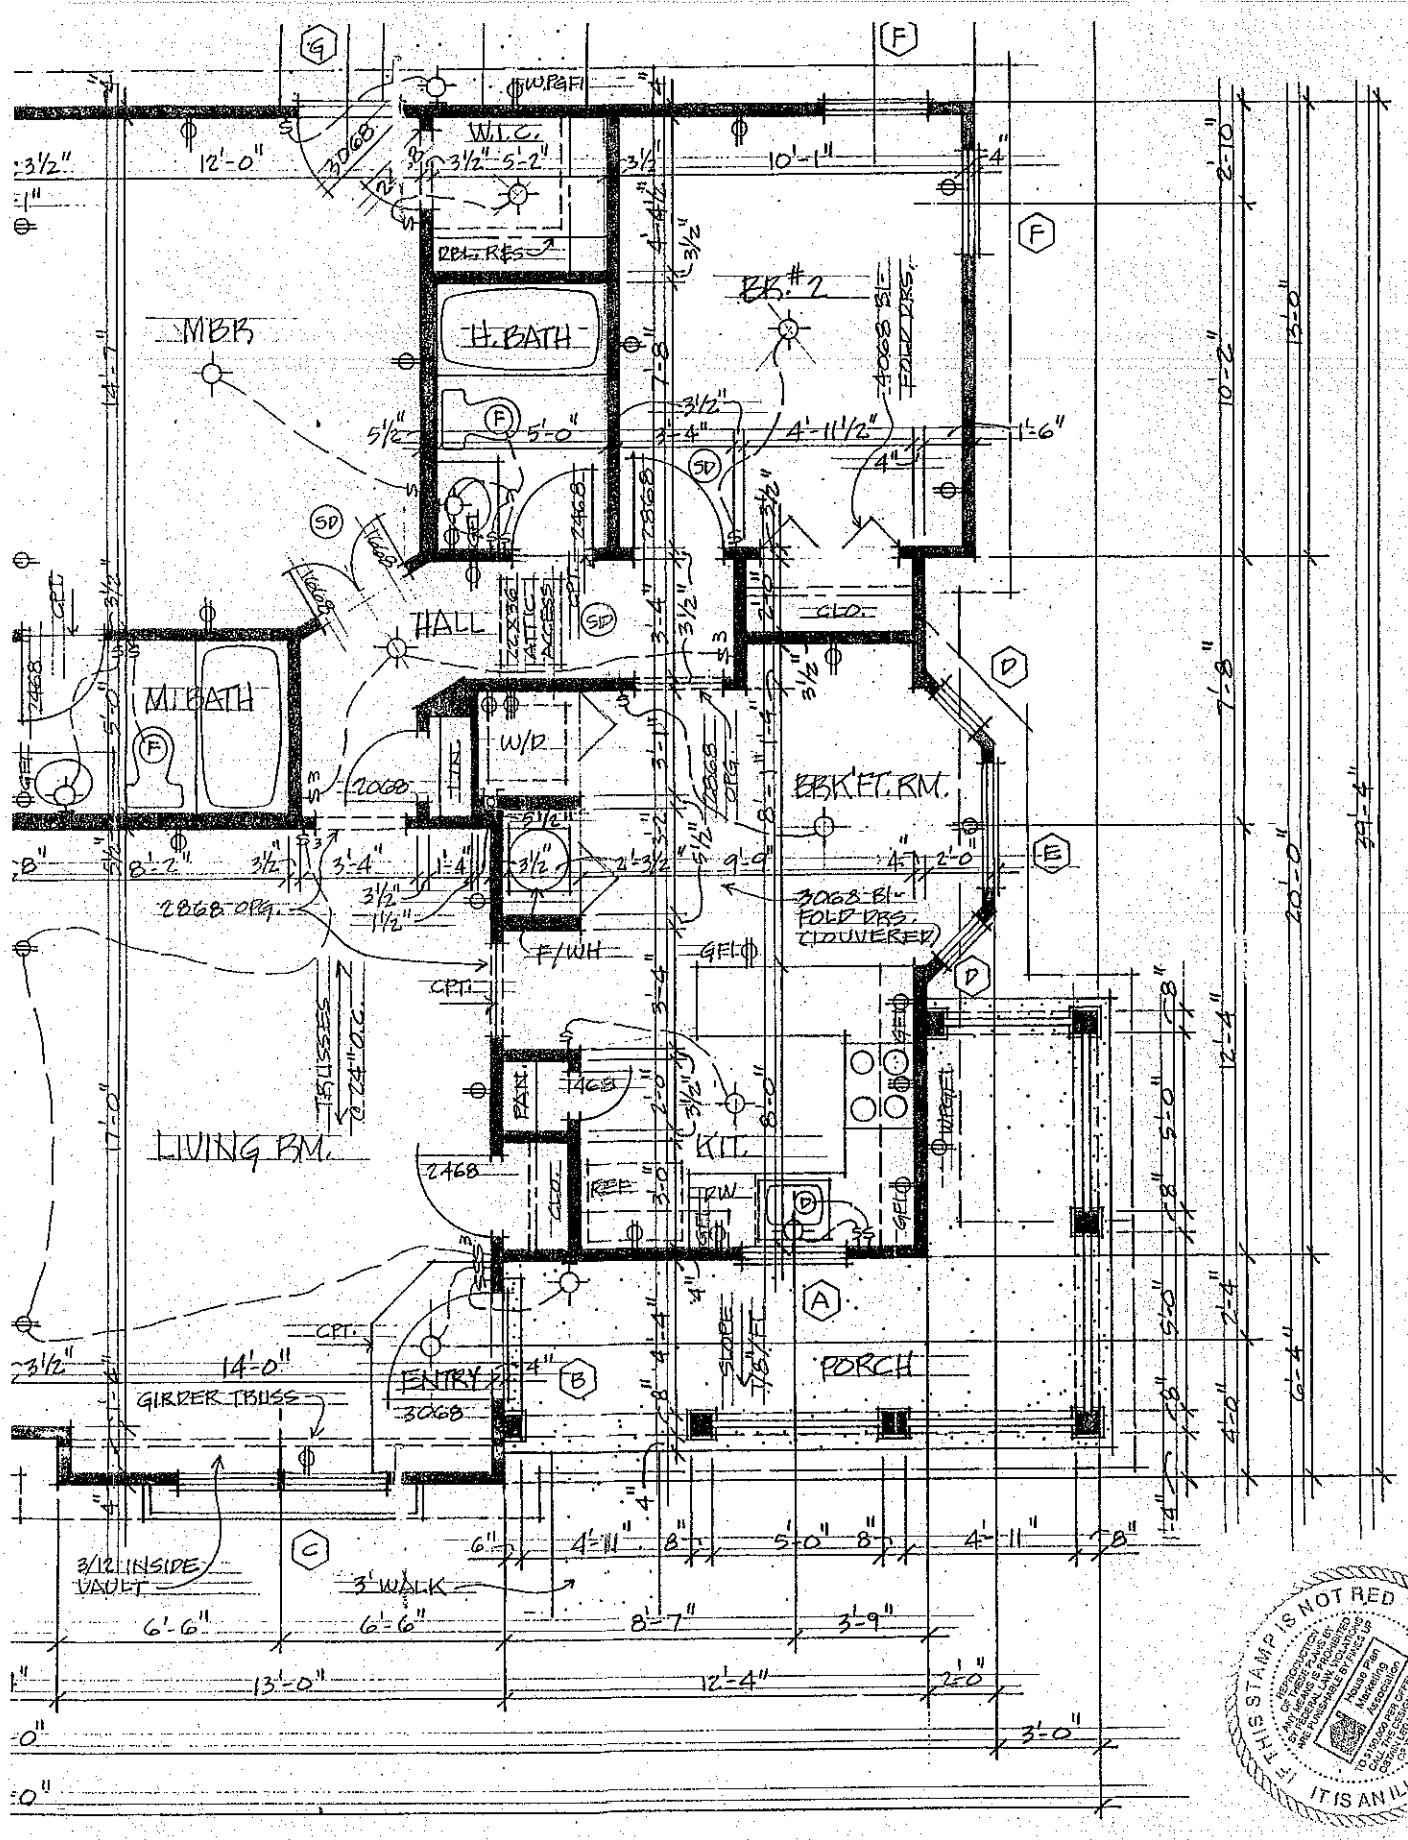

3'-6"
2'-10"
15'-4"
PATIO
HOSE BIBB
W/RGEL
W.I.C.
OFFICE
LINEN CLOSET
MBR
HALL
M. BATH
W/D
LIN.
BRK'FT. RM.
F/WH
KITCHEN
DW
REF.
RAD.
LIVING RM.
PORCH
ENTRY
PLANTER BOX - SEE DTL'S.
39'-4"
20'-0"
13'-0"
10'-2"
2'-10"
7'-8"
12'-4"
6'-4"
8"
4'-11"
5'-0"
3'-9"
8'-7"
6'-6"
A
B
C
D
E
F
G



THIS STAMP IS NOT RED PLANS
IT IS AN ILLEGAL SET OF PLANS
REPRODUCTION OF THESE PLANS BY ANY MEANS IS PROHIBITED BY FEDERAL LAW VIOLATORS ARE PROSECUTED BY THE U.S. GOVT.
House Plan Marketing Association
TO STOP PIRACY OFFENSE CALL THE DESIGNER TO OBTAIN LEGAL COPIES.

DESIGN CRITERIA

Great care and effort have gone into the creation of the design and engineering of these plans. However, because of the impossibility of providing any personal and/or "on-the-site" consultation and supervision over the actual construction, and because of the great variance in local building code requirements, and other local building and weather conditions, Home Design Alternatives, Inc. assumes no

NOTE: THESE DRAWINGS ARE TO BE USED IN CONJUNCTION WITH THE ACCOMPANYING

HOME DESIGN

REVISIONS
BY : DATE

HDA [illegible]

007

[3-

SHEET:

1015 SQ. FT. (EA. UNIT) 2030 SQ. FT. (TOTAL)