DIVISION OF ENVIRONMENTAL HEALTH
ON-SITE WASTEWATER SECTION

PROPERTY ID #: _____
COUNTY: _____

SOIL/SITE EVALUATION
for ON-SITE WASTEWATER SYSTEM

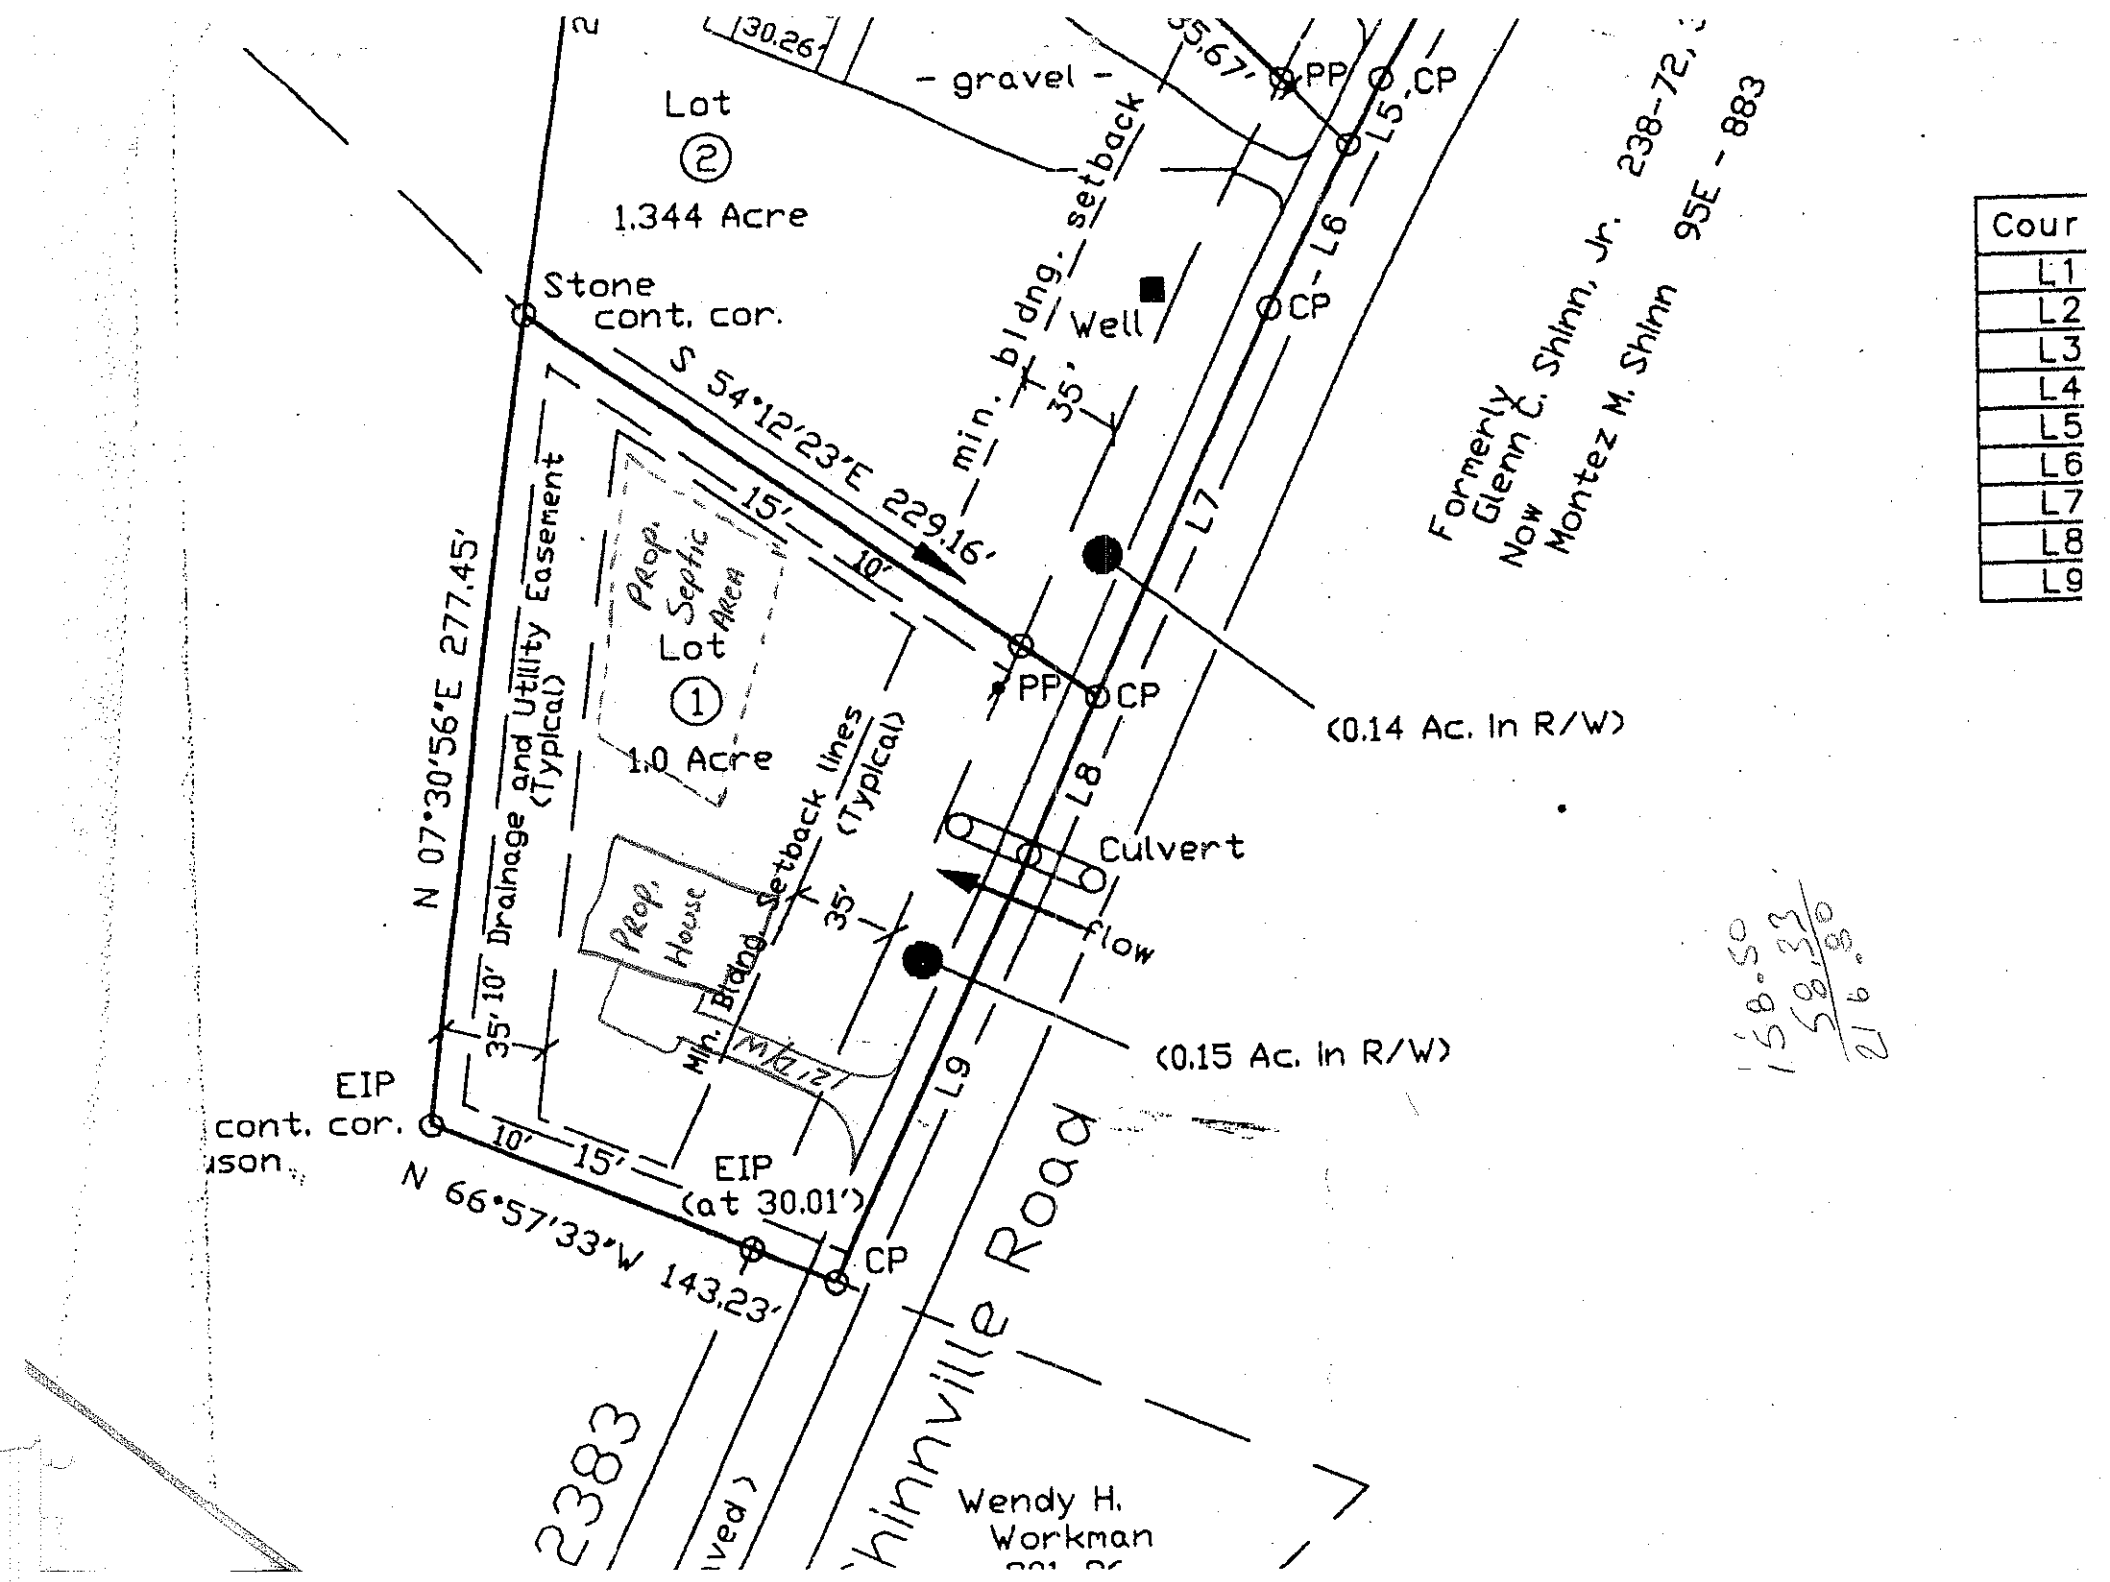
OWNER: David Jumper APPLICATION DATE _____
ADDRESS: _____ DATE EVALUATED: _____
PROPOSED FACILITY: 4BD PROPOSED DESIGN FLOW (.1949): 480GPD PROPERTY SIZE: _____
LOCATION OF SITE: _____ PROPERTY RECORDED: _____
WATER SUPPLY: ☑ Private ☐ Public ☐ Well ☐ Spring ☐ Other _____
EVALUATION METHOD: ☑ Auger Boring ☐ Pit ☐ Cut
TYPE OF WASTEWATER: ☑ Sewage ☐ Industrial Process ☐ Mixed

PROFILE #	.1940 LAND-SCAPE POSITION/ SLOPE %	HORI-ZON DEPTH (IN.)	SOIL MORPHOLOGY (.1941) .1941 STRUCTURE/ TEXTURE	SOIL MORPHOLOGY (.1941) .1941 CONSISTENCE/ MINERALOGY	OTHER PROFILE FACTORS .1942 SOIL WETNESS/ COLOR	.1943 SOIL DEPTH	.1956 SAPRO CLASS	.1944 RESTR HORIZ	PROFILE CLASS & LTAR
1	CC	0-10	GR / scl	FR SS-SP	PS / R				
		11-21	GR/SBK / cl	FR SS-SP	PS / R				
		22-40	SBK / hcl	FR. SS-SP	PS / R				
		41-49	FR SBK / scl	FR. SS-	PS / R				
2	CC	0-9	WK GR / sl	VFR. SS-SP	?PS / BR				
		10-31	GR/SBK / cl MOIST	FR S-SP.	? / BR				
		32-48	WK SBK / cl WET	FR S-P.	/ BR	PS			COLLUVIAL
3									
4									

DESCRIPTION	INITIAL SYSTEM	REPAIR SYSTEM
Available Space (.1945)		
System Type(s)		
Site LTAR		

OTHER FACTORS (.1946): Topo - culvert, Drainfield on (R)
SITE CLASSIFICATION (.1948): u - No well.
EVALUATED BY: _____
OTHER(S) PRESENT: C. Kamamoto, David Jumper

COMMENTS: No well location suitable.


30.26'
- gravel -
Lot
(2)
1.344 Acre
Stone
cont. cor.
S 54°12'23"E 229.16'
min. bldng. setback
35'
Well
PP
CP
L5
L6
L7
Formerly
Glenn C. Shinn, Jr. 238-72
Now
Montez M. Shinn 95E - 883
Cour
L1
L2
L3
L4
L5
L6
L7
L8
L9
15'
10'
Prop. Septic Area
Lot
(1)
1.0 Acre
N 07°30'56"E 277.45'
35' 10' Drainage and Utility Easement (Typical)
Prop. House
Min. Bldng. Setback lines (Typical)
35'
(0.14 Ac. In R/W)
Culvert
flow
(0.15 Ac. In R/W)
EIP
cont. cor.
10'
15'
EIP
(at 30.01')
N 66°57'33"W 143.23'
CP
2383
Shinnville Road
Wendy H.
Workman