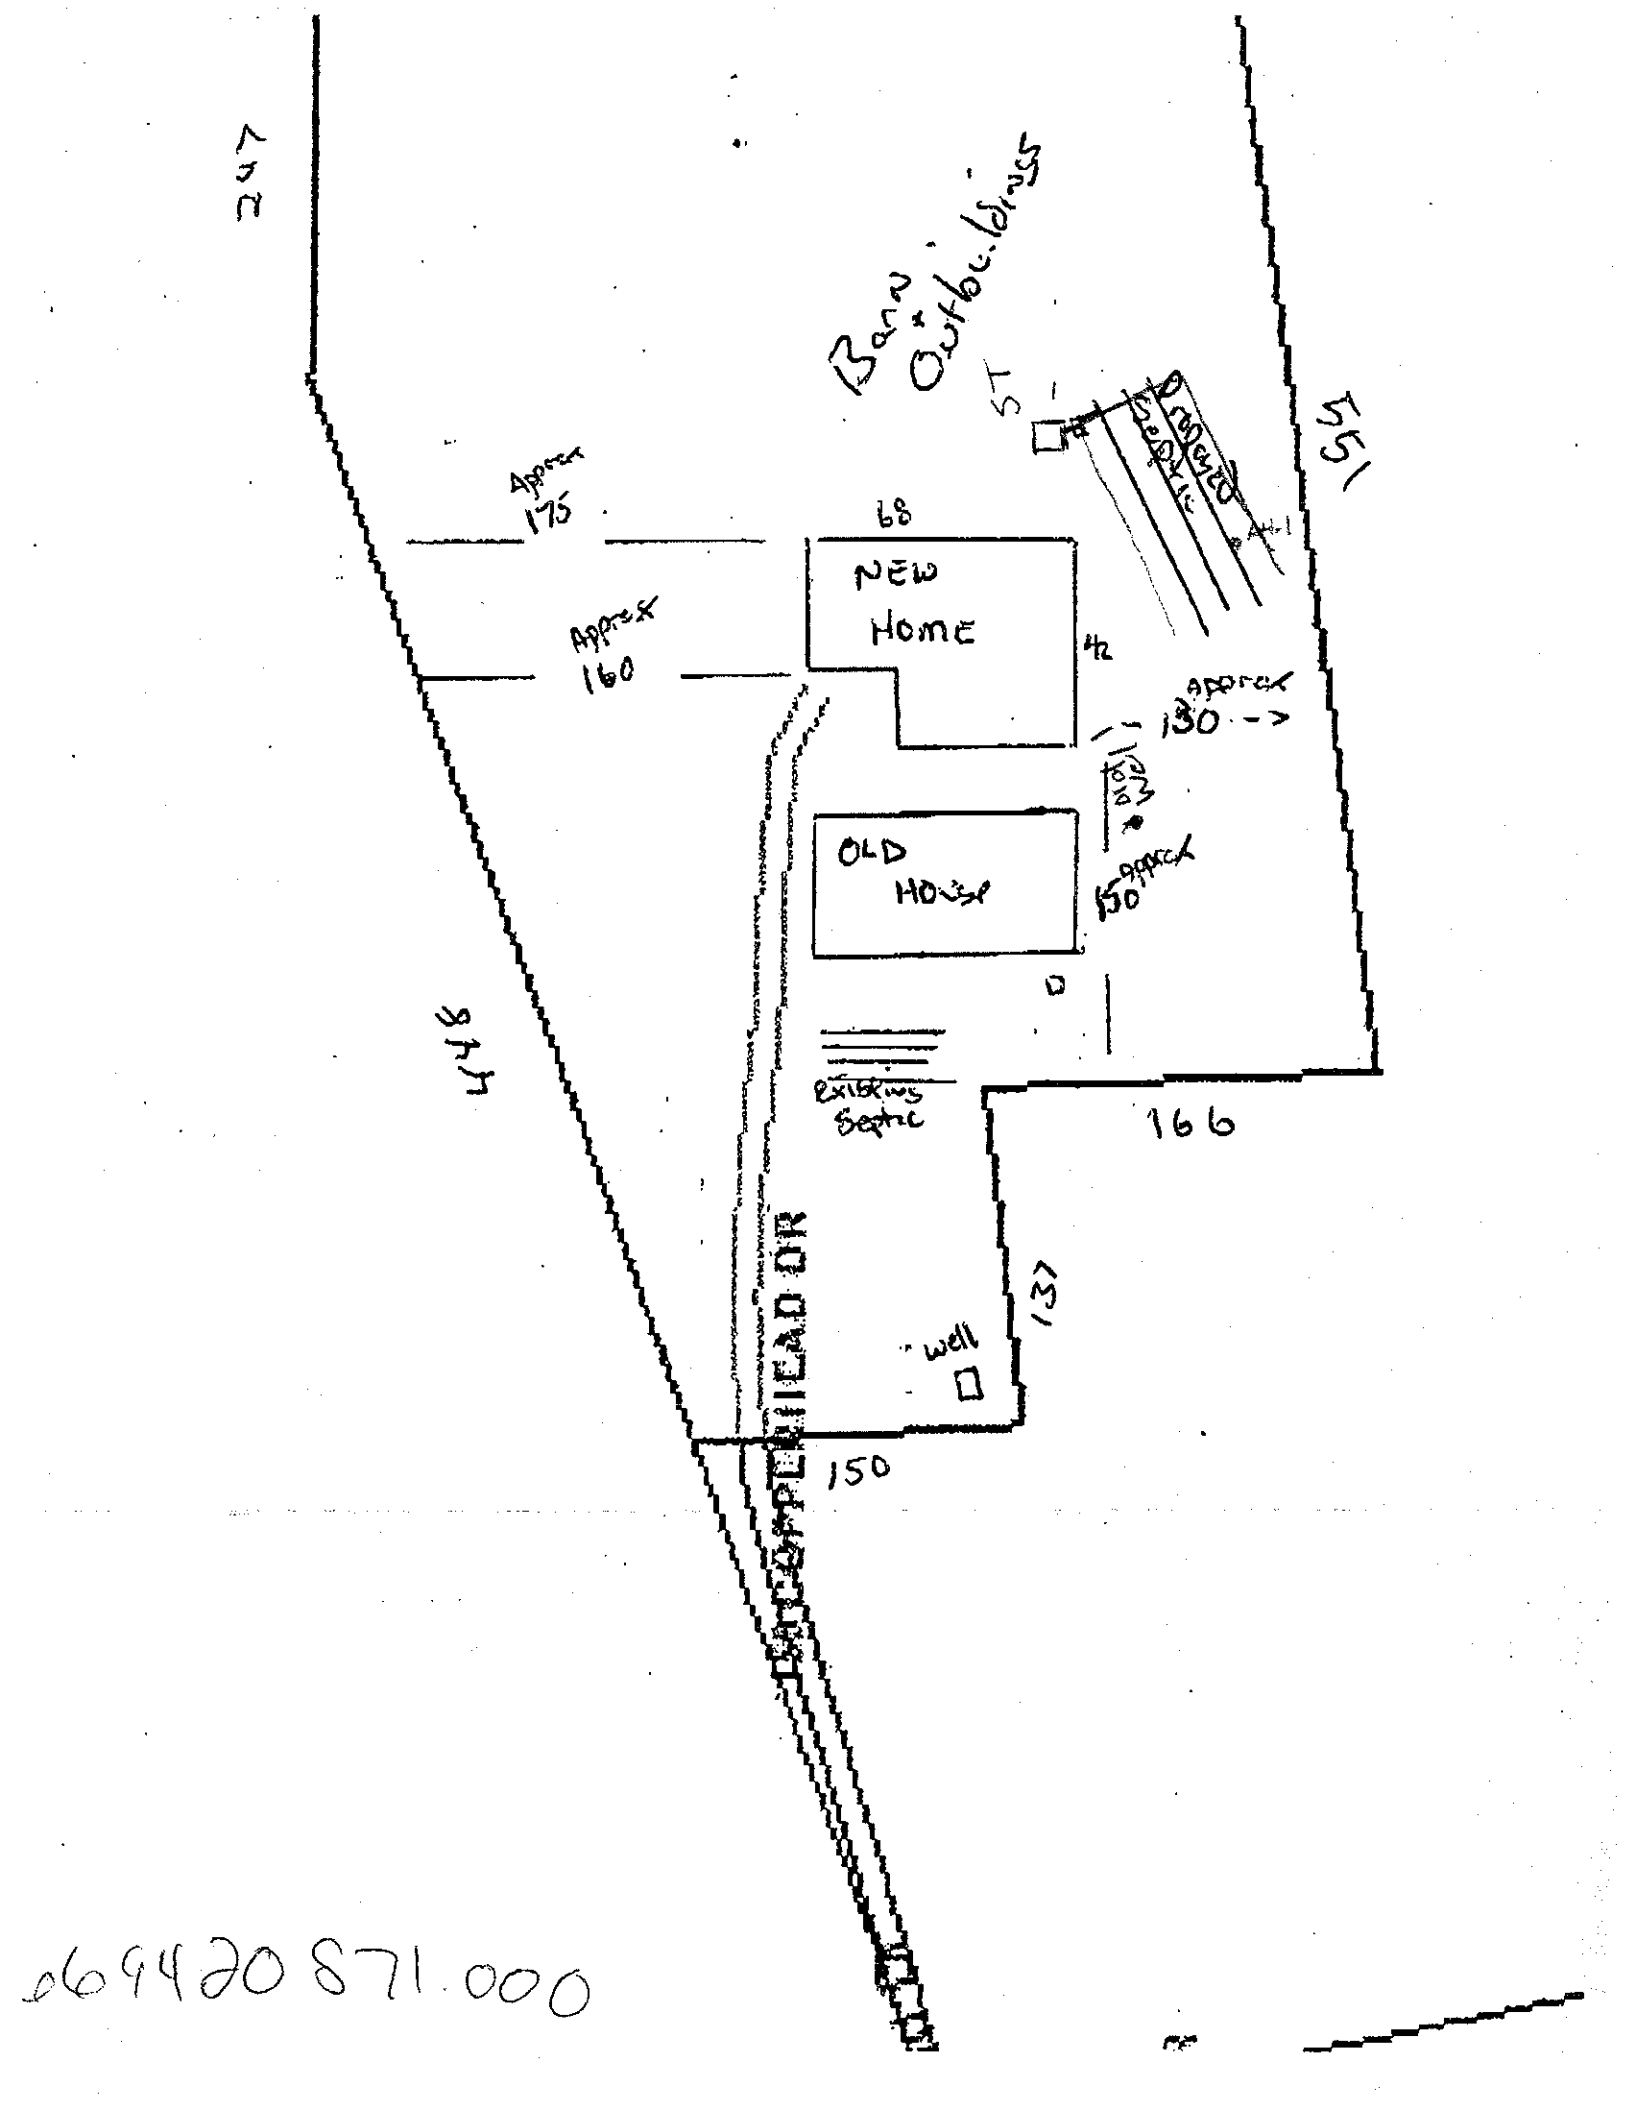

Barn
Outbuildings
ST
Drained
Septic
Approx
175
68
NEW
HOME
Approx
160
42
approx
130
DIRT
RD
OLD
HOUSE
150 approx
D
Existing
Septic
166
137
well
PEPPERHEAD DR
150
551
694208 71.000