4669775453

IREDELL COUNTY HEALTH DEPARTMENT

(SEPTIC TANK) IMPROVEMENTS PERMIT AND CERTIFICATE OF COMPLETION
(Ground Absorption Sewage Disposal System -- G. S. Chapter 130-Article 13C)

R OR CONTRACTOR John F Noto DATE 8/20/91 PERMIT NO. 4H-1-A-14

NE: Business ______ Home 567-0612

CATION 115N - TR 2383, TR 2379 ; TL Winthrow Creek Farms

S. R. No. 2379

SUBDIVISION NAME Winthrow Creek Farms LOT NO. 14 SECTION OR BLOCK NO. ______

House (✓) Mobile Home ( ) Business ( ) Other ______


No. Bedrooms 3 No. Bathrooms 2-3

Garbage Disposal Unit	Yes ( )	No (✓)
Auto. Dishwasher	Yes (✓)	No ( )
Auto. Wash. Machine	Yes (✓)	No ( )
Site Suitable	Yes (✓)	No ( )

Lot Area 20,000 FT²

Character & Porosity of Soil P - clay
Percolation Rate .3
Topography 4-6%
Depth to Water Table >48"
Rock or other impervious formations none observed

____ Basement with Plumbing ____ Basement without Plumbing ✓ No Basement

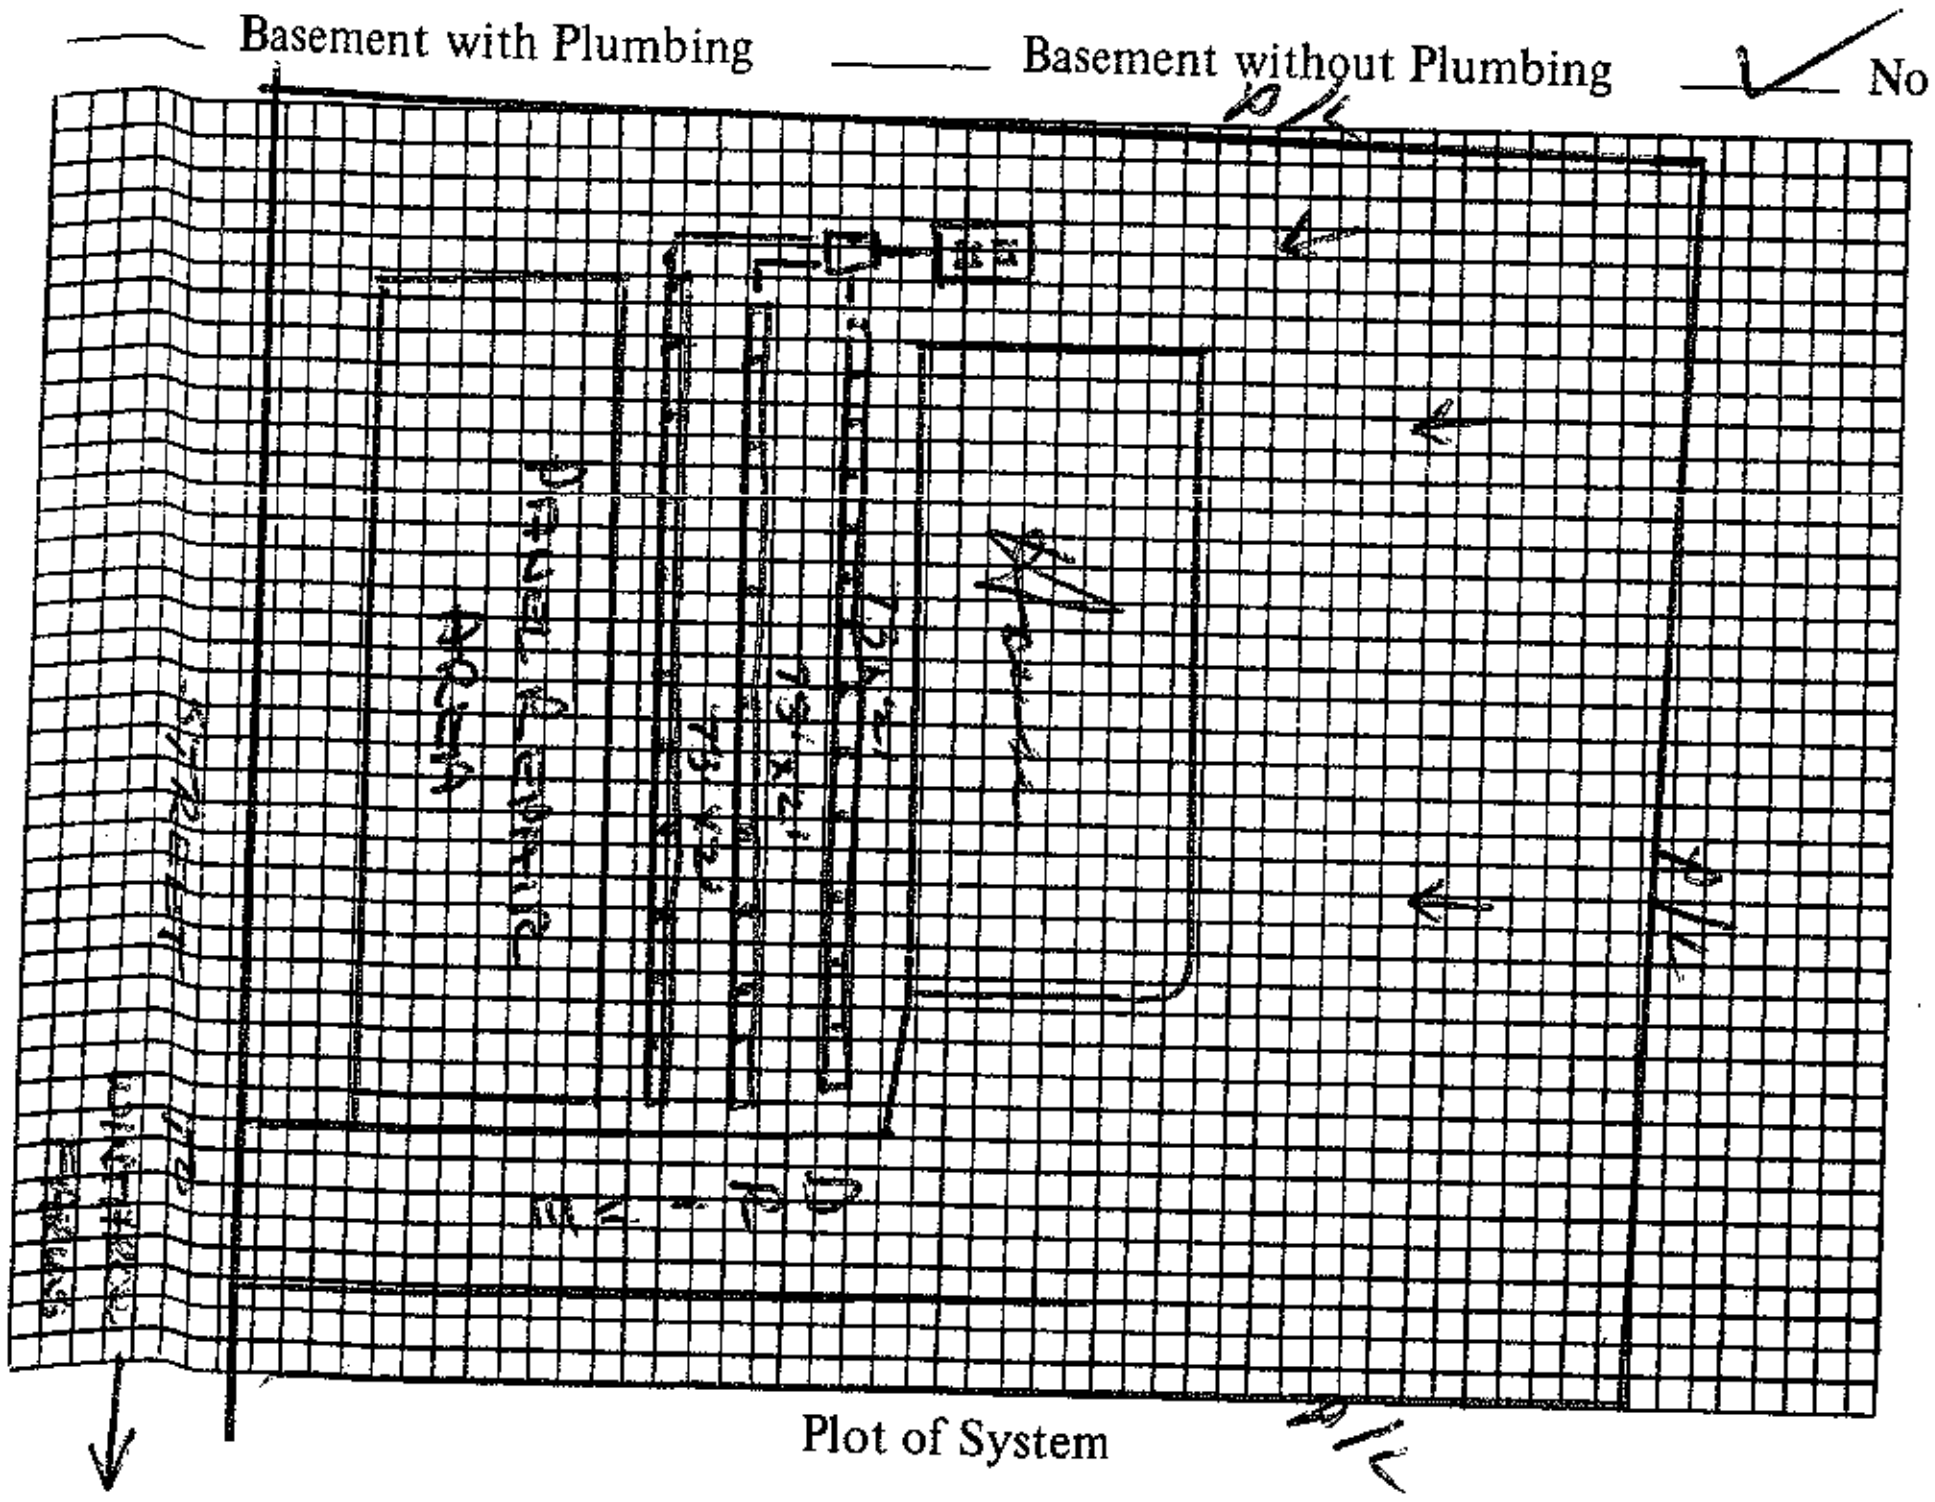

Plot of System

Size of Tank 1000 Gals.

Nitrification Field:

No. of Lines 3

Sq. Ft. ______ Linear Ft. 200'

Depth of Stone in Lines ______

Water Supply: Individual (✓) NOT DONE
Public ( ) YET.

Installed by Rowan Septic Tank

I understand and agree to install septic tank system as specified on this Improvements Permit.

Signed: ______

IMPROVEMENTS PERMIT BY ______

COMMENTS: ______

CERTIFICATE OF COMPLETION BY Wesley Sparks R.S. DATE 8/20/

EXISTING SYSTEM CHECKED BY: ______ DATE ______

CONSTRUCTION MUST COMPLY WITH ALL OTHER APPLICABLE STATE AND LOCAL REGULATIONS

Permit is VOID if any unauthorized changes are made in installation of system and/or if any false information is supplied in making Improvements Permit.

Health Dept. Copy: White Inspection Dept. Copy: Yellow Sanitarian's Copy: Pink Owner's Copy: Gold