Department of Environment, Health, and Natural Resources
Division of Environmental Health
On-site Wastewater Section

Sheet: 1 OF 1
PIN #: 4675-14-1998
Lot #:
Permit #: 213404
AppID:

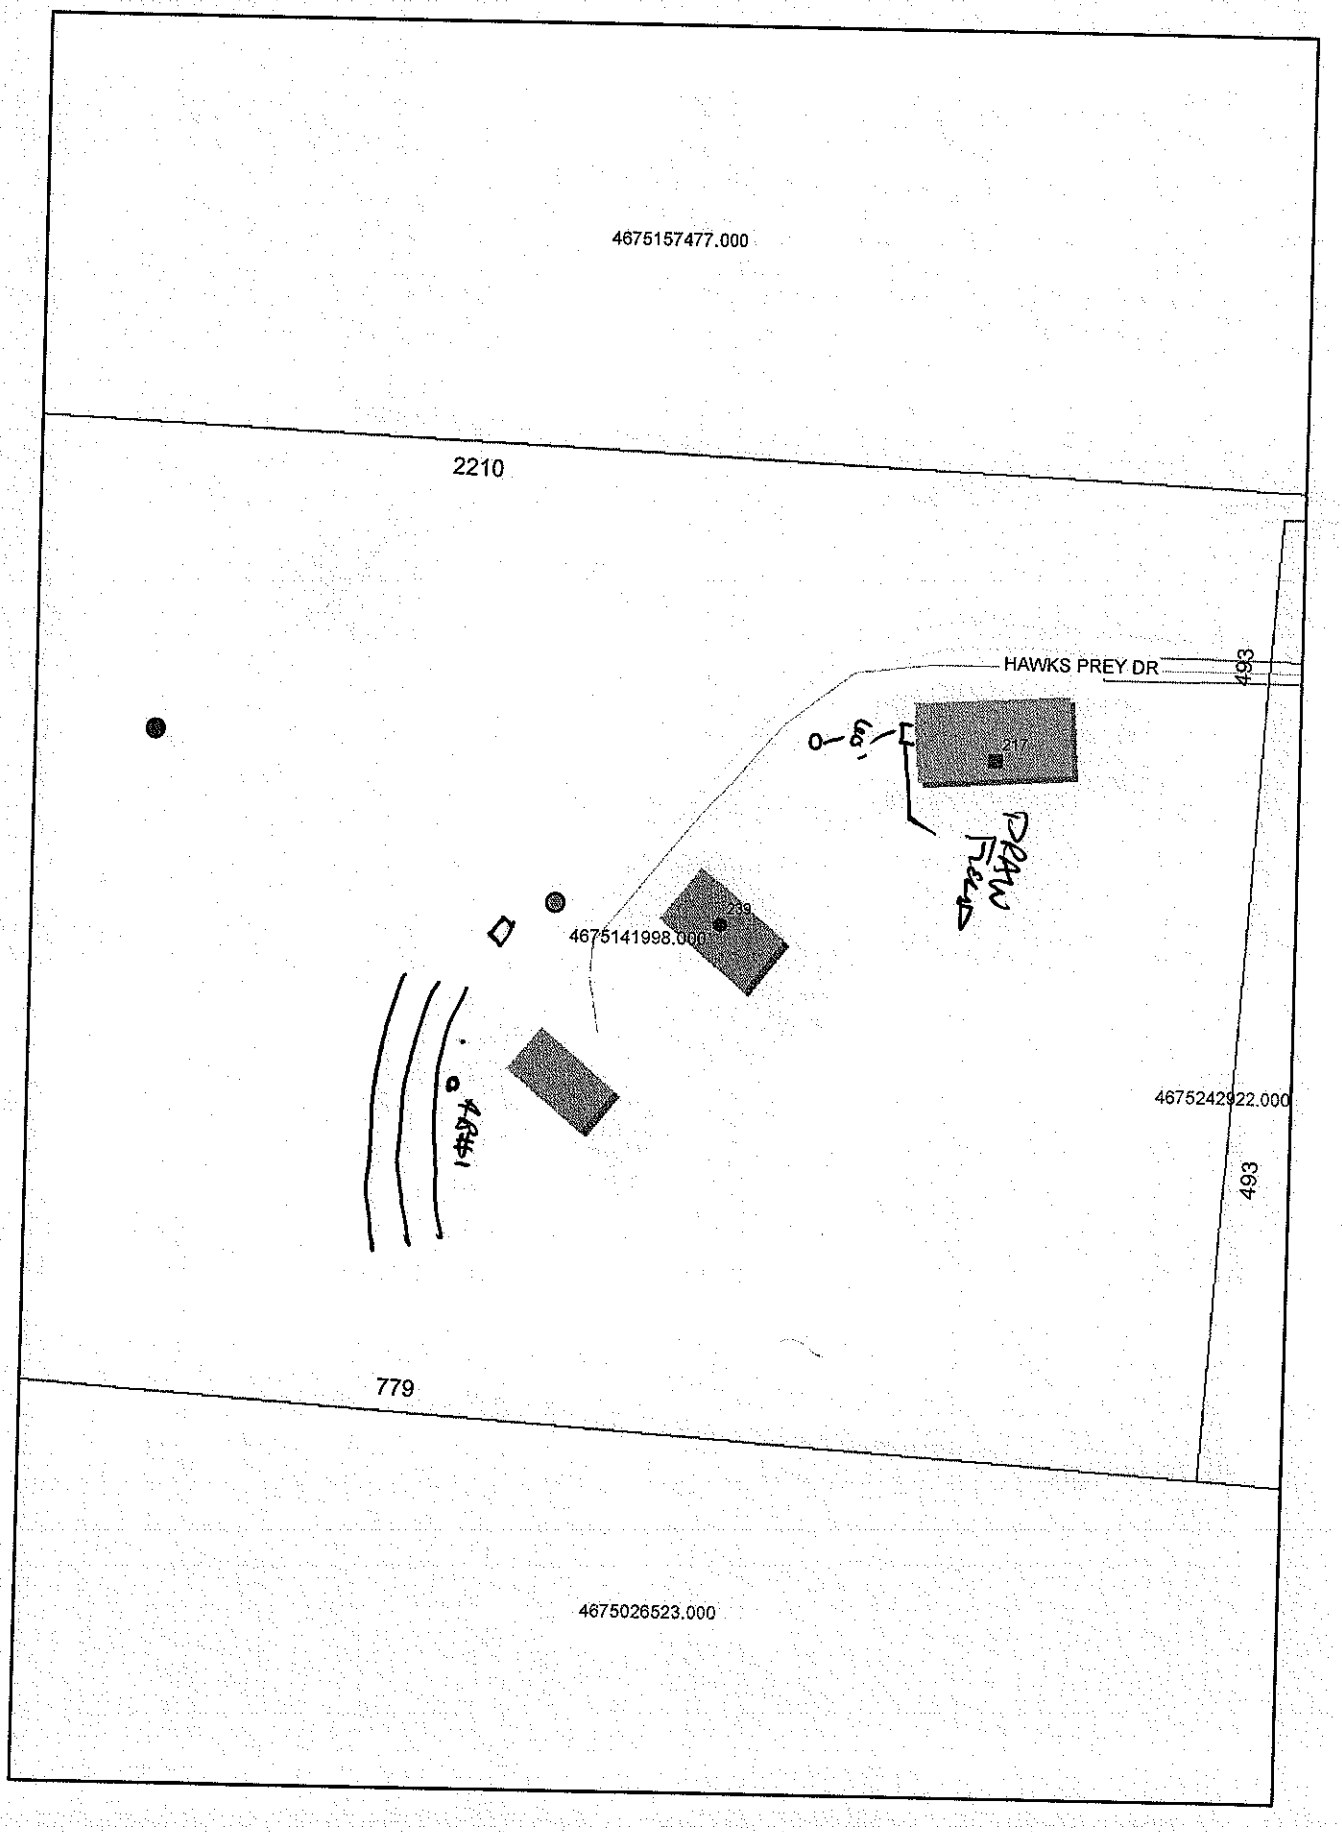
SOIL/SITE EVALUATION for ON-SITE WASTEWATER SYSTEM

Owner: WILL JONES
Applicant: SAME
Address: 239 HAWKS PREY DR.
Date Evaluated: 11/17/2015
Proposed Facility: SFR
Design Flow (.1949) 360
Property Size: 10 AC
Location of Site: SAME
Property Recorded: YES
Water Supply: [ ] Public [X] Individual [X] Well [ ] Spring [ ] Other
Evaluation Method: [X] Auger Boring [ ] Pit [ ] Cut
Type of Wastewater: [X] Sewage [ ] Industrial Process [ ] Mixed

PROFILE #	1940 Landscape Position/ Slope%	Horizon Depth (IN.)	SOIL MORPHOLOGY 1941 1941 Structure/ Texture	1941 Consistence Mineralogy	b PROFILE FACTORS 1942 Soil Wetness/ Color	1943 Soil Depth (IN.)	1956 Sapro Class	1944 Restr Horiz	Profile Class & LTAR
AB	LINEAR	0-28	BRC,M,SBK	SS					
		28-42	BRCL,M,SBK	SS					
1	5%	42-52	LSAP	SS		42"	S	52"+	.3

Description	Initial System	Repair System
Available Space (.1945)	PS	
System Type(s)	GRAVEL	
Site LTAR	.3	

Other Factors (.1946): CHECKING SOILS FOR EXISTING SYSTEM
Soil Evaluation By: BEN ALDRIDGE
Others Present: WILL JONES
Site Classification (.1948): PS
Site Evaluation By: BEN ALDRIDGE
Others Present: WILL JONES


4675157477.000
2210
HAWKS PREY DR
493
217
239
4675141998.000
4675242922.000
493
779
4675026523.000