3:00

IREDELL COUNTY HEALTH DEPARTMENT

(SEPTIC TANK) IMPROVEMENTS PERMIT AND CERTIFICATE OF COMPLETION
(Ground Absorption Sewage Disposal System -- G. S. Chapter 130-Article 13C)

OWNER OR CONTRACTOR Tony Bumgarner DATE 12-12-84 PERMIT NO. 338

PHONE: Business ______ Home ______

LOCATION 1146 5 TR 1142 / TR Carolwoods 1st Road TR ... end on left

S. R. No. ______

SUBDIVISION NAME Carolwoods LOT NO. 26 SECTION OR BLOCK NO. ______

House ( ) Mobile Home (X) Business ( ) ~~Other~~

No. Bedrooms 3 No. Bathrooms 2

Garbage Disposal Unit Yes ( ) No (X)

Auto. Dishwasher Yes (X) No ( )

Auto. Wash. Machine Yes (X) No ( )

Site Suitable Yes (X) No ( )

Lot Area 3/4 Acre

Character & Porosity of Soil Clay loam


Percolation Rate 0.5 gal/ft/day

Topography 2-4%

Depth to Water Table 4'+

Rock or other impervious formations None obs

______ Basement with Plumbing ______ Basement without Plumbing X No Basement

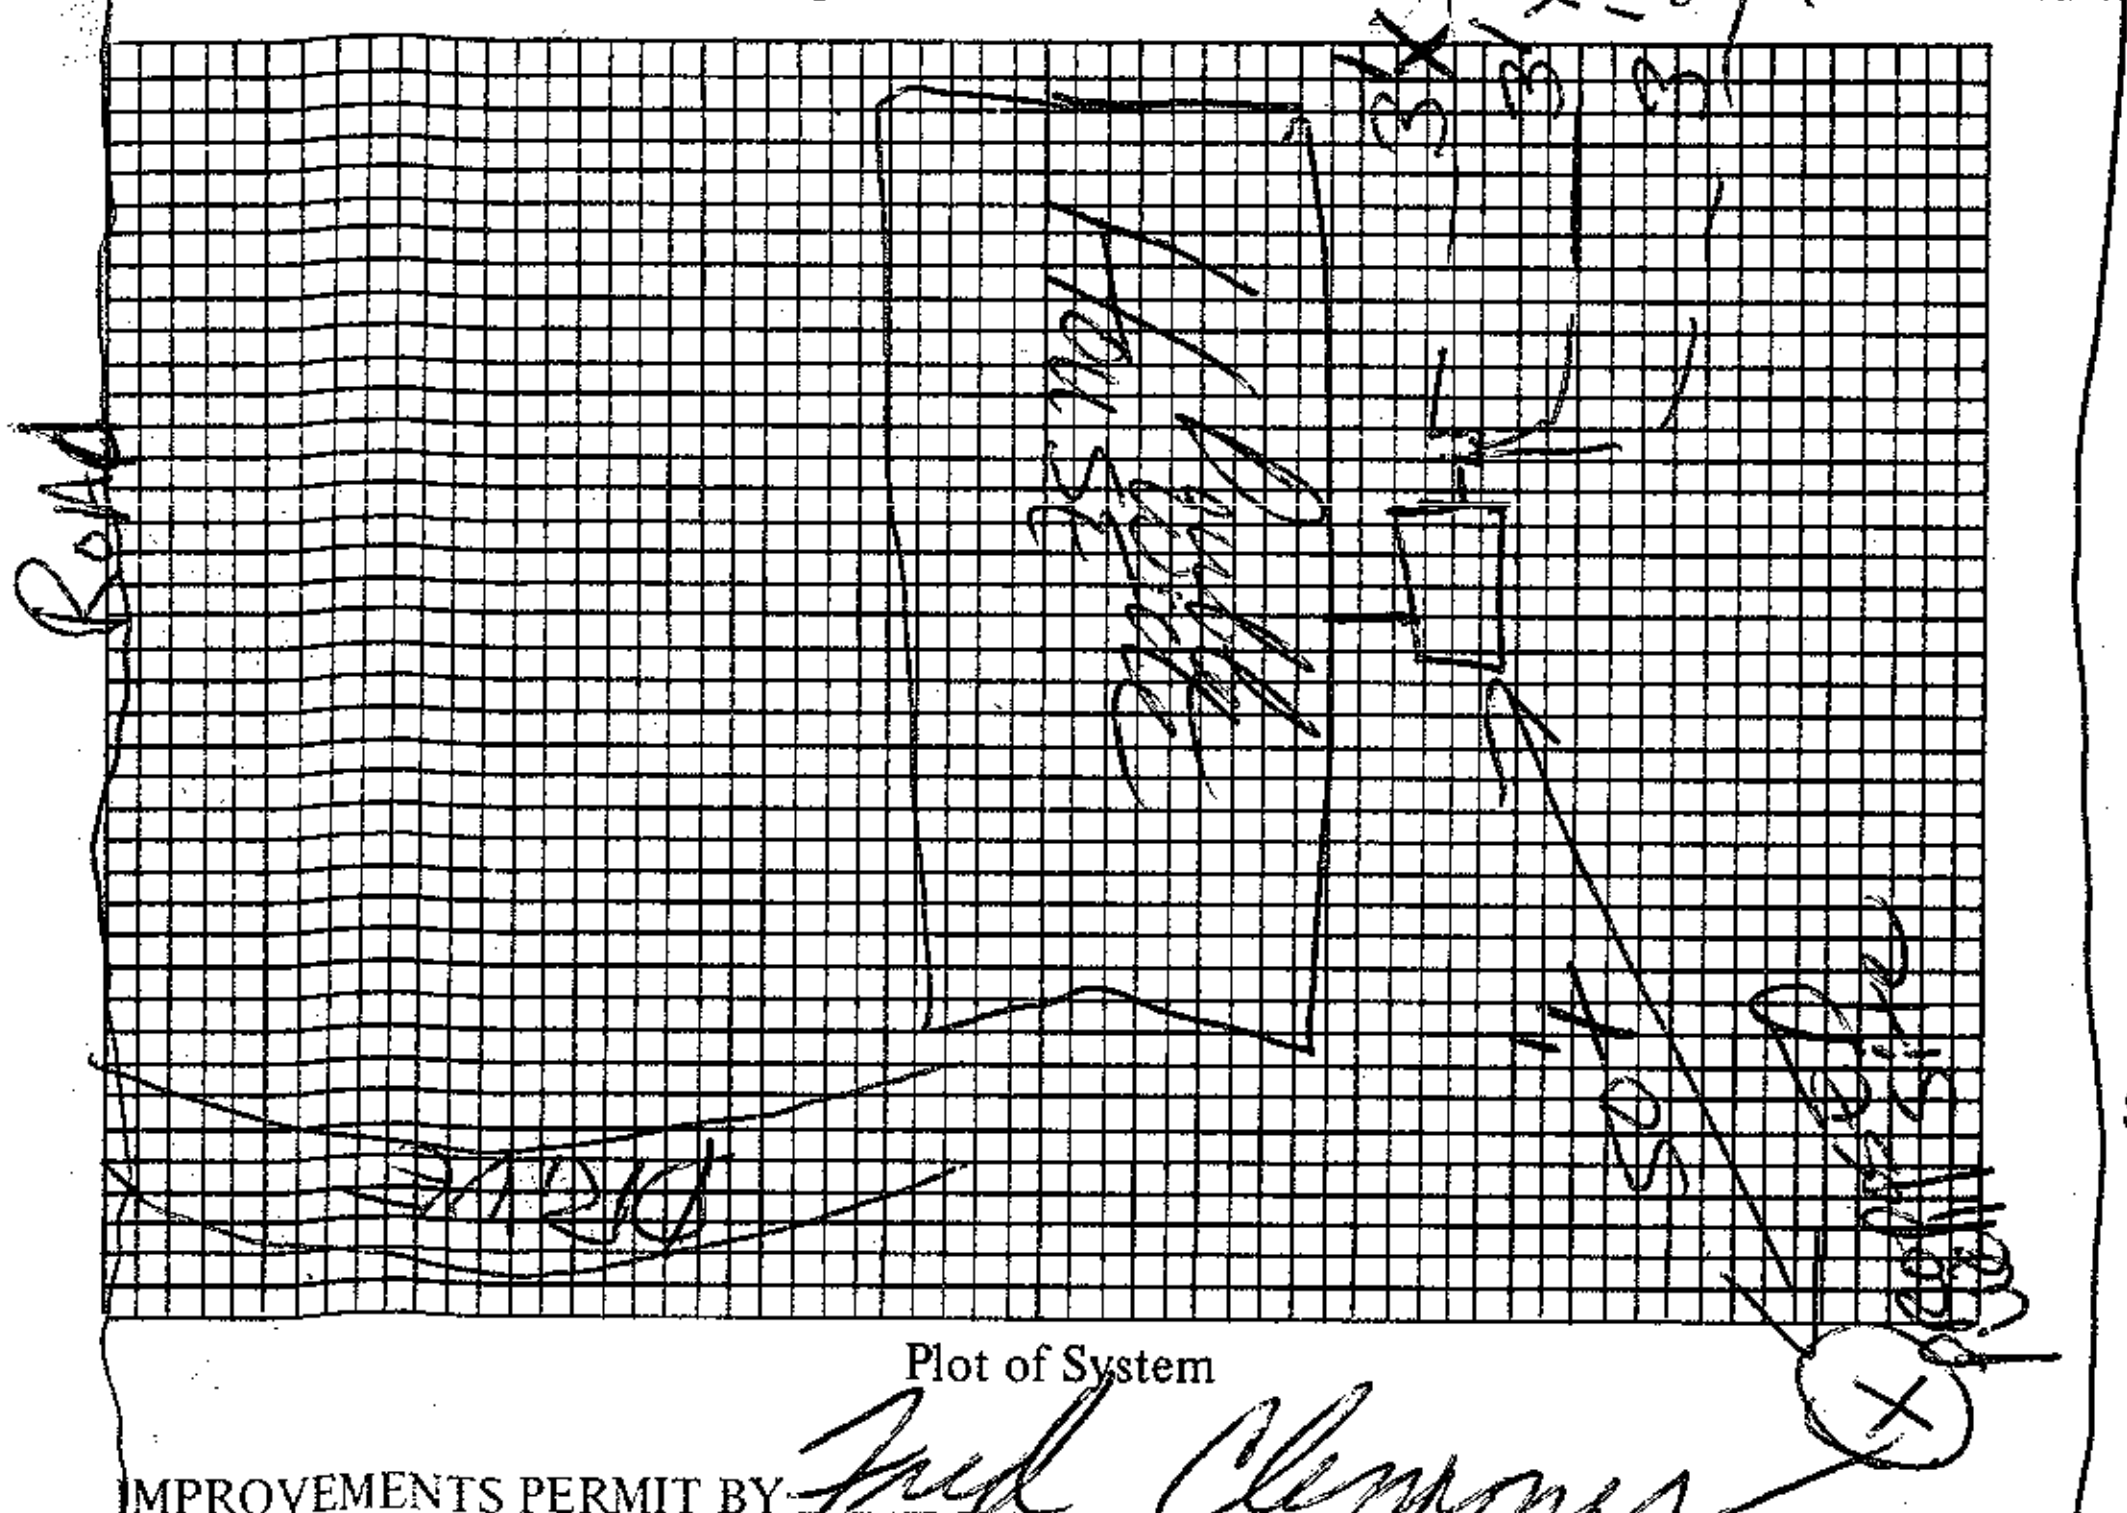

Plot of System

Size of Tank 1000 Gals.

Nitrification Field: 3

No. of Lines ______

Sq. Ft. 720 Linear Ft. 240

Depth of Stone in Lines 12"

Water Supply: Individual (X)

Public ( )

Installed by ______

I understand and agree to install septic tank system as specified on this Improvements Permit.

Signed: X Tony Bumgarner

IMPROVEMENTS PERMIT BY: Fred Clemmer

COMMENTS: Keep system shallow about 1.5' cover. Keep surface water away from drainfield.

CERTIFICATE OF COMPLETION BY ______ DATE ______

EXISTING SYSTEM CHECKED BY: ______ DATE ______

CONSTRUCTION MUST COMPLY WITH ALL OTHER APPLICABLE STATE AND LOCAL REGULATIONS.

Permit is VOID if any unauthorized changes are made in installation of system and/or if any false information is supplied in making Improvements Permit.

Health Dept. Copy: White Inspection Dept. Copy: Yellow Sanitarian's Copy: Pink Owner's Copy: Gold