IREDELL COUNTY HEALTH DEPARTMENT 4676-37-8196

(SEPTIC TANK) IMPROVEMENTS PERMIT AND CERTIFICATE OF COMPLETION
(Ground Absorption Sewage Disposal System -- G. S. Chapter 130-Article 13C)

OWNER OR CONTRACTOR J.R. Harbuckle Jr. DATE 11-15-85 PERMIT NO. 504

PHONE: Business _____ Home _____

LOCATION N Main TR Linwood TL Brumley go ~½ mile TR Quail Hill go ~½ mile lot on left

SUBDIVISION NAME Quail Hill LOT NO. Sec 10 SECTION OR BLOCK NO. Sec II S. R. No. _____

House ( ) Mobile Home (X) Business ( ) Other _____


No. Bedrooms 3 No. Bathrooms 2

Garbage Disposal Unit Yes ( ) No (X)
Auto. Dishwasher Yes (X) No ( )
Auto. Wash. Machine Yes (X) No ( )
Site Suitable Yes (X) No ( )

Lot Area 3/4 acres Property line

Character & Porosity of Soil clay
Percolation Rate 0.5 gal/ft²/day
Topography 2-10%
Depth to Water Table 4'
Rock or other impervious formations none obs.

_____ Basement with Plumbing _____ Basement without Plumbing _____ No Basement

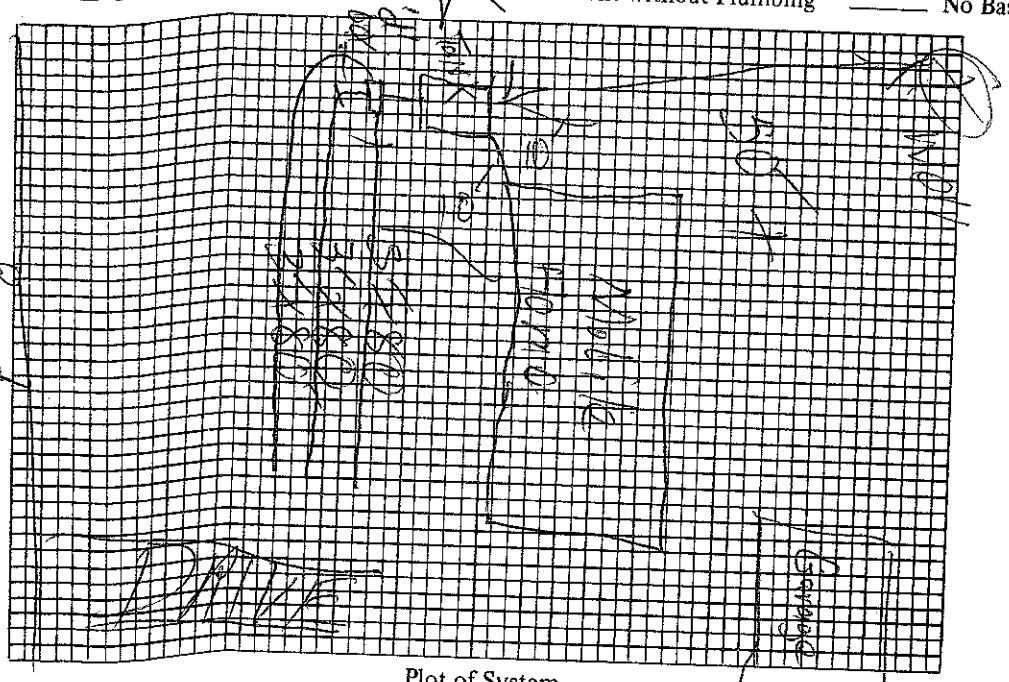

Size of Tank 1000 Gals.
Nitrification Field:
No. of Lines 3
Sq. Ft. 720 Linear Ft. 240
Depth of Stone in Lines 12"
Water Supply: Individual (X)
Public ( )

Installed by Dollinger

I understand and agree to install septic tank system as specified on this Improvements Permit.

Signed: _____

IMPROVEMENTS PERMIT BY CKB

COMMENTS: _____

CERTIFICATE OF COMPLETION BY Charles K. Barnett DATE 11-15-85

EXISTING SYSTEM CHECKED BY: _____ DATE _____

CONSTRUCTION MUST COMPLY WITH ALL OTHER APPLICABLE STATE AND LOCAL REGULATIONS.

Permit is VOID if any unauthorized changes are made in installation of system and/or if any false information is supplied in making Improvements Permit.

Health Dept. Copy: White Inspection Dept. Copy: Yellow Sanitarian's Copy: Pink Owner's Copy: Gold

IREDELL COUNTY HEALTH DEPARTMENT

(SEPTIC TANK) IMPROVEMENTS PERMIT AND CERTIFICATE OF COMPLETION

(Ground Absorption Sewage Disposal System – G. S. Chapter 130-Article 13C)

OWNER OR CONTRACTOR J. R. Horbuckle Jr. DATE 11-14-85 PERMIT NO. 376

PHONE: Business ______ Home ______

LOCATION N. Main TR Linwood TL Brumley go ~½ mile TR Quail Hill go ~½ lot on left S. R. No. ______

SUBDIVISION NAME Quail Hill sec II LOT NO. ~~9~~ 10 SECTION OR BLOCK NO. ______

House ( ) Mobile Home (X) Business ( ) Other ______

No. Bedrooms 3 No. Bathrooms 2

Garbage Disposal Unit	Yes ( )	No (X)		
Auto. Dishwasher	Yes (X)	No ( )		
Auto. Wash. Machine	Yes (X)	No ( )		
Site Suitable	Yes (X)	No ( )		

Character & Porosity of Soil clay

Percolation Rate 0.3 gal/ft²/day


Topography 2-10%

Depth to Water Table 4'

Rock or other impervious formations None obs

Lot Area 3/4 acres

____ Basement with Plumbing ____ Basement without Plumbing ____ No Basement

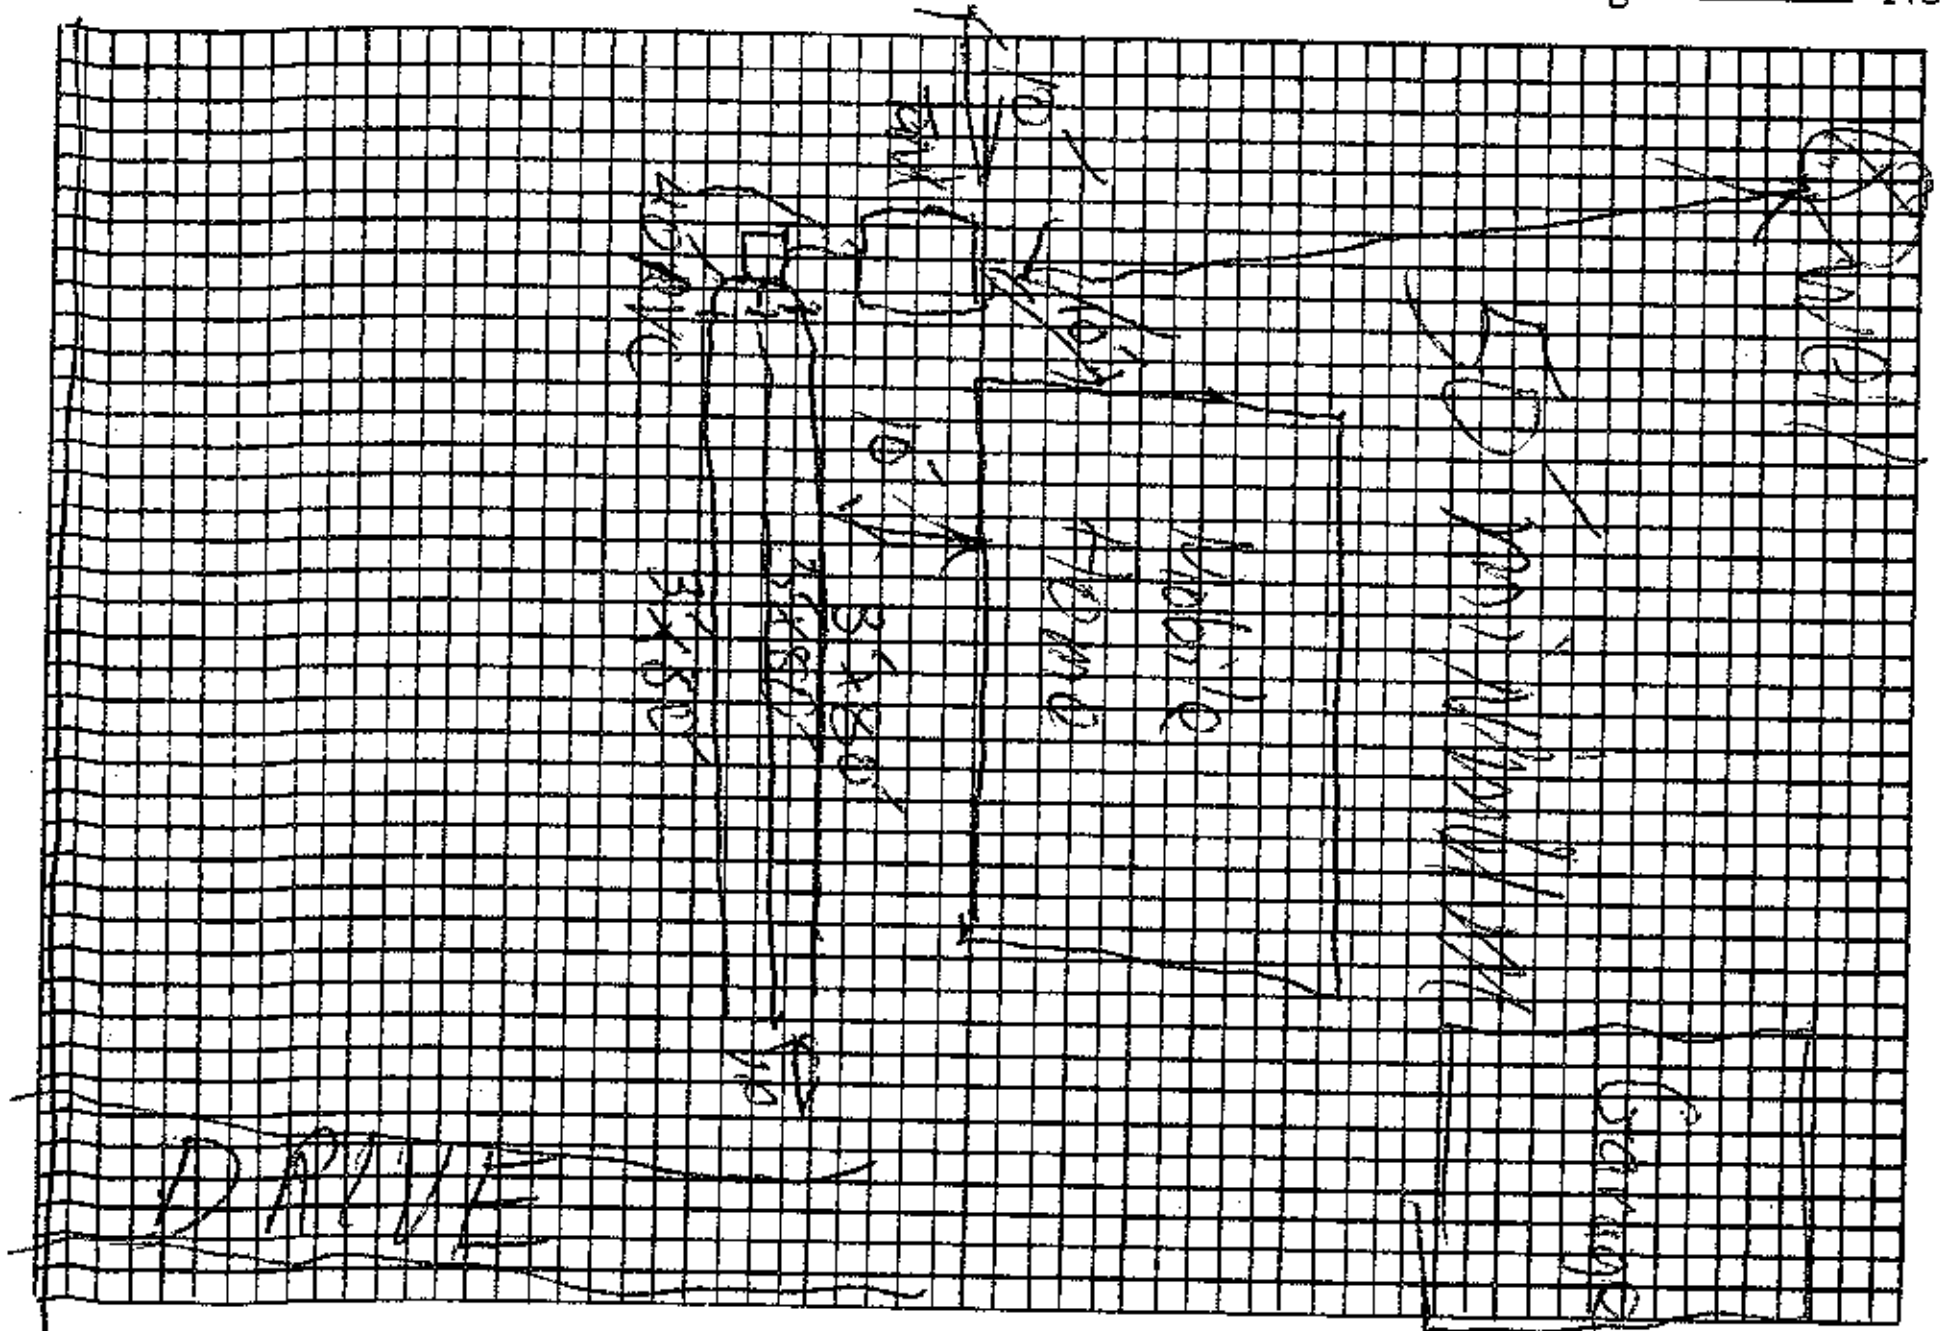

Plot of System

Size of Tank 1000 Gals.

Nitrification Field:

No. of Lines 3

Sq. Ft. 720 Linear Ft. 240

Depth of Stone in Lines 12"

Water Supply: Individual (X) Public ( )

Installed by ______

I understand and agree to install septic tank system as specified on this Improvements Permit.

Signed: X James R. Hornbuckle Jr.

IMPROVEMENTS PERMIT BY Charles K. Burnett

COMMENTS: keep system on upper part of slope & keep system shallow no more than 3.5' deep on trenches and follow contour

CERTIFICATE OF COMPLETION BY ______ DATE ______

EXISTING SYSTEM CHECKED BY: ______ DATE ______

CONSTRUCTION MUST COMPLY WITH ALL OTHER APPLICABLE STATE AND LOCAL REGULATIONS.

Permit is VOID if any unauthorized changes are made in installation of system and/or if any false information is supplied in making Improvements Permit.

Health Dept. Copy: White Inspection Dept. Copy: Yellow Sanitarian's Copy: Pink Owner's Copy: Gold