IREDELL COUNTY HEATLH DEPARTMENT
ENVIRONMENTAL HEALTH DIVISION
PAGE 2: SITE PLAN WORKSHEET

SEE THE "SAMPLE SITE PLAN" BELOW. *INCOMPLETE SITE PLANS WILL BE RETURNED TO YOU FO COMPLETION AND MAY RESULT IN A DELAY IN THE ISSUANCE OF YOUR SEPTIC SYSTEM PERMIT!*

Place an (X) beside each item as you complete the site plan:

____ Property Line measurements are clearly identified...
____ All proposed structures are indicated...
SHOW: proposed house or business footprint, wells, water lines, patios, and decks, and any other item that will occupy space on the site
____ Front and side setbacks from property line...
____ Preferred driveway location and configuration, preferred well locatio
____ Area you prefer your septic system to be placed...
____ North arrow, or other sufficient indicator of direction...

Circle N/A on the following if appropriate:

____ Location of septic systems and wells within 100' of your property... N
____ Location of easements and rights of ways on your property... N
____ Location of any designated wetlands on the property... N

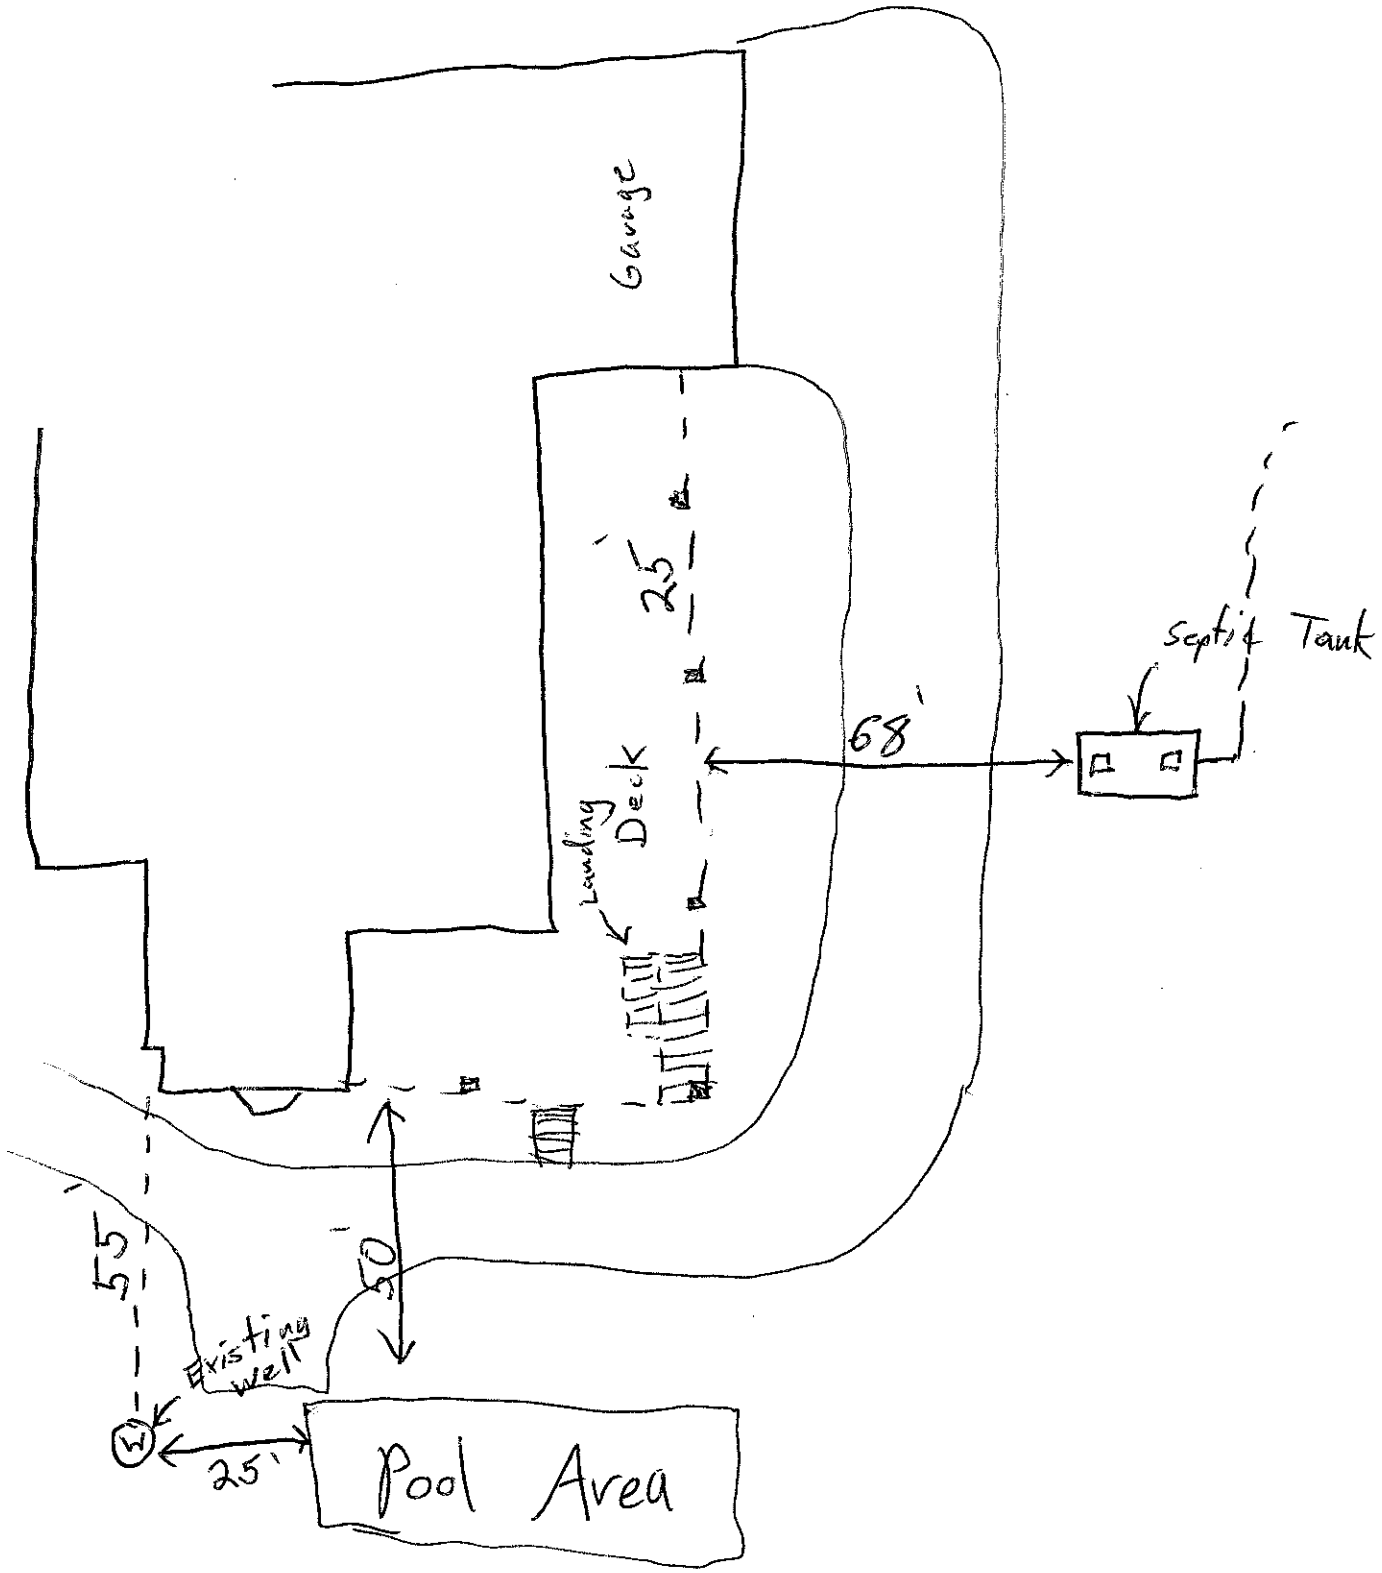
Signature: _____
REQUIRED property owner or owner's legal representative signature.

3/22/16
DATE

USE THIS SPACE TO DRAW YOUR SITE PLAN

See attached

White Copy – Environmental Health Yellow Copy – Applicant
C:\Users\dlutz\AppData\Local\Microsoft\Windows\Temporary Internet Files\OLK85\Application For OSWP Permit (2).doc


Garage
25'
Septic Tank
68'
Landing
Deck
55'
50'
Existing well
W
25'
Pool Area