
SQUARE FOOTAGES	
AREA	SQUARE FEET
FIRST FLOOR	1501
2-CAR GARAGE	470

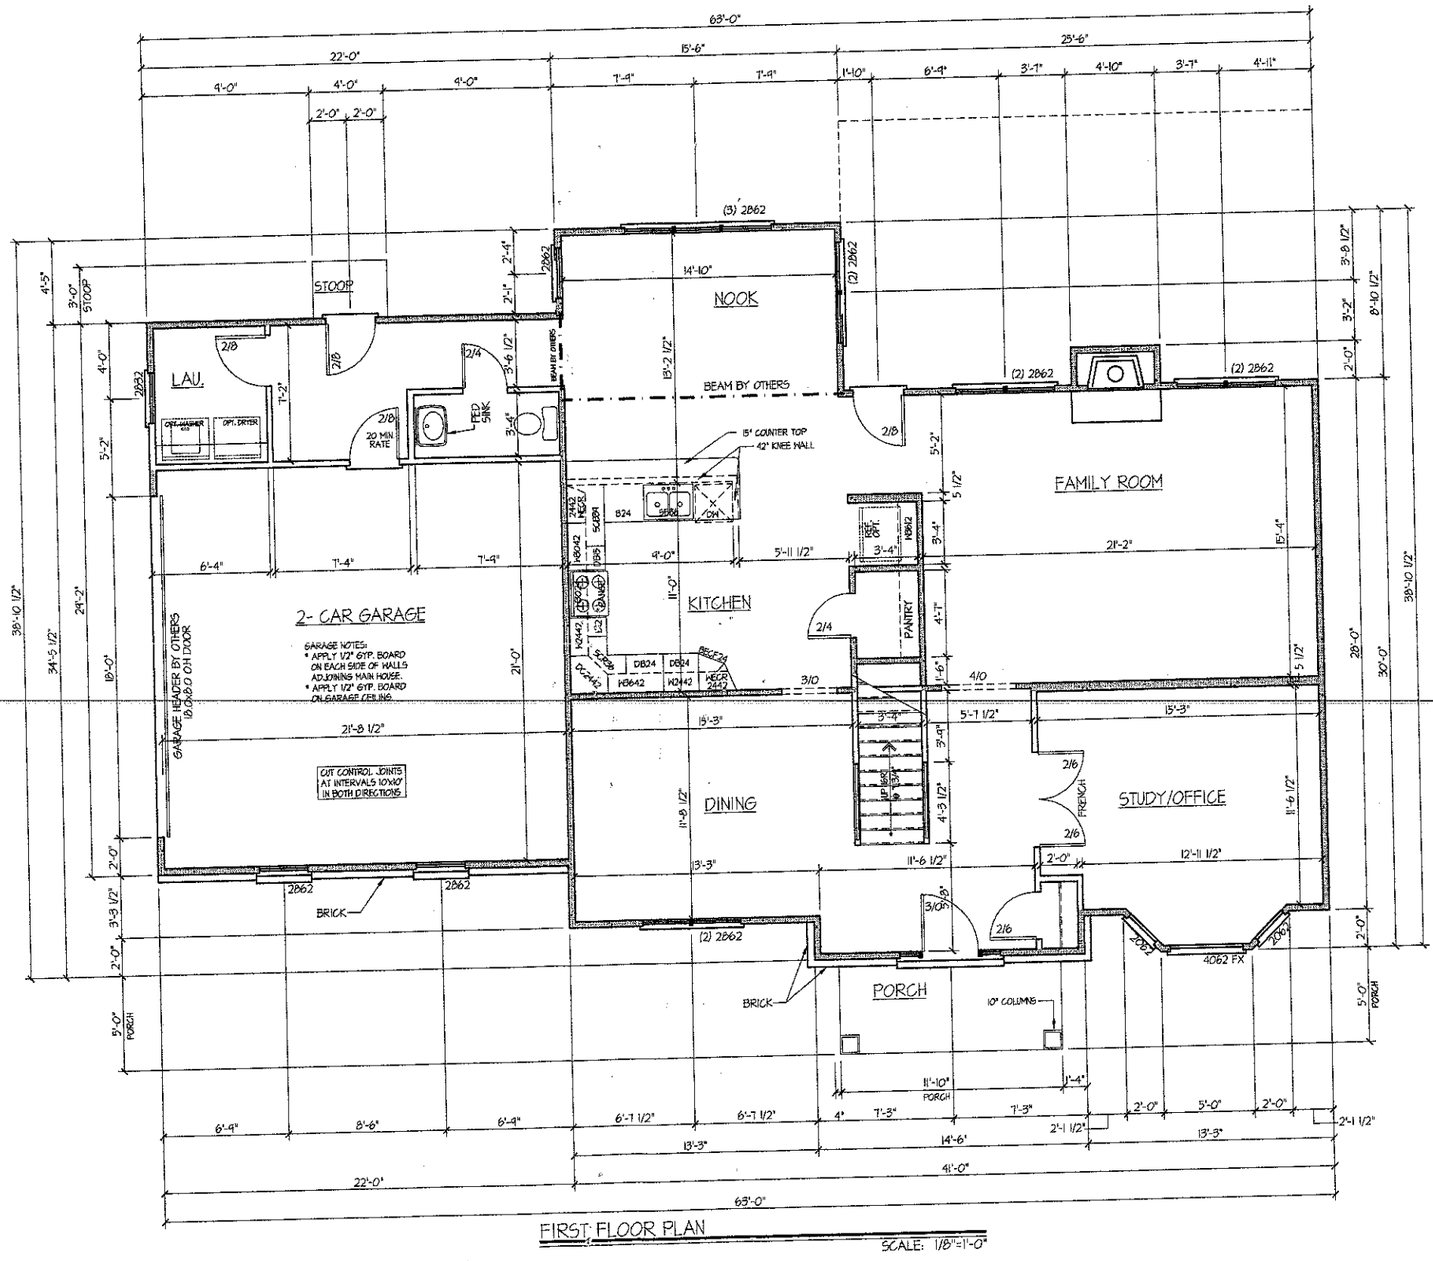

BUILDERS PLAN SOURCE
PO Box 836
King, North Carolina 27021
Phone: 336.985.0363
www.buildersplansource.com

haus BUILDERS, INC.

3248 Plan

ENGINEER'S REVIEW/SEAL

Date: May 18, 2006

Project: 3248 Plan

Drawn By: BUILDERS PlanSource


Checked By:

Scale: 1/8"=1'-0"

Revisions:


A2

SQUARE FOOTAGES	
AREA	SQUARE FEET
SECOND FLOOR	1747

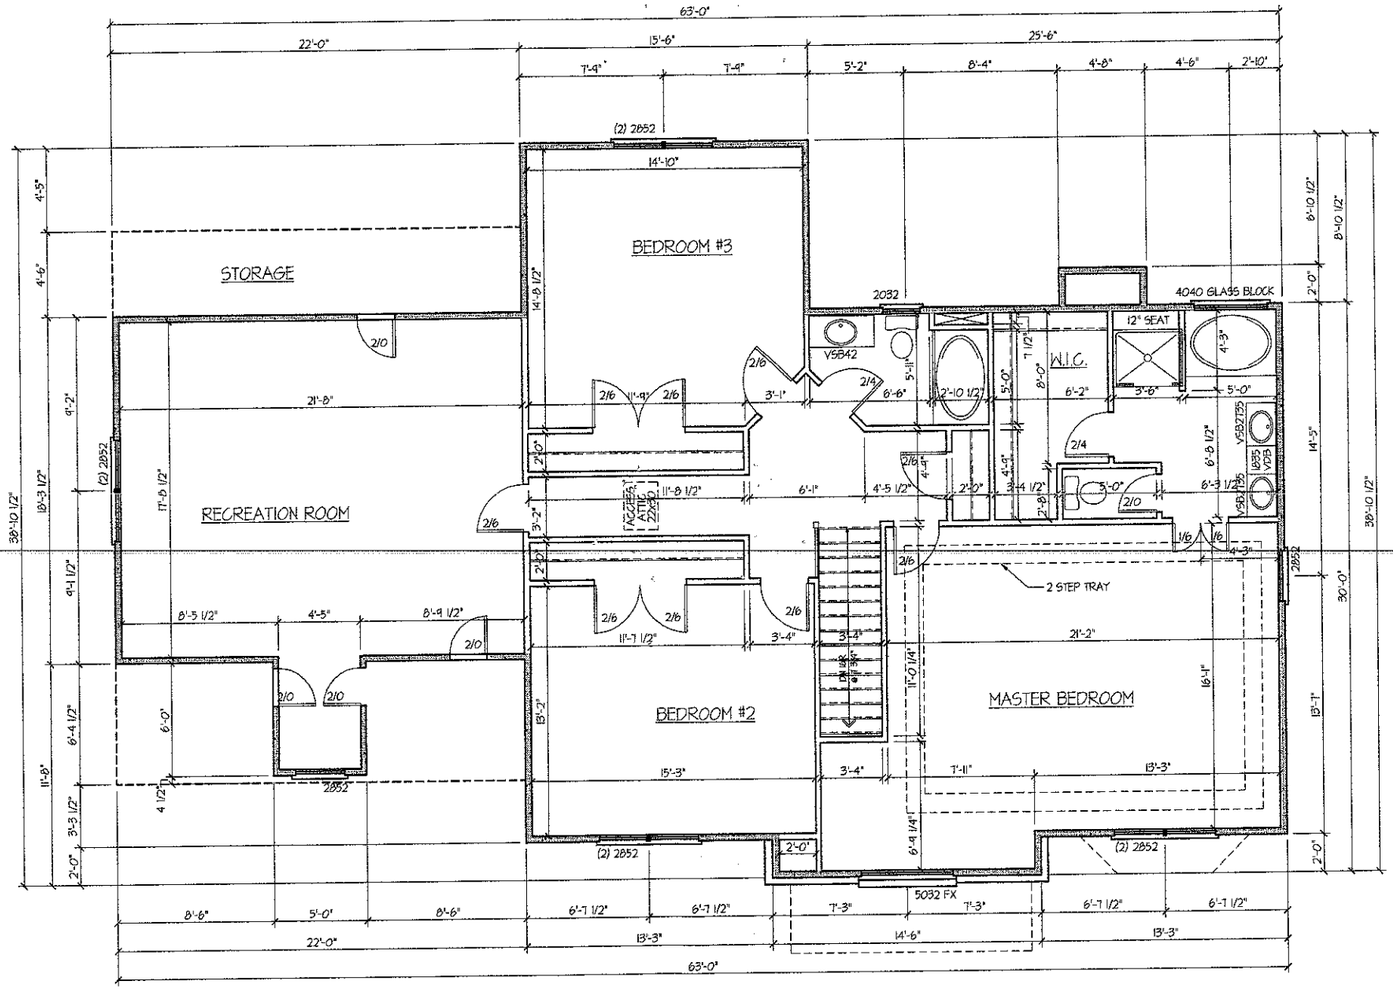

SECOND FLOOR FLAN

SCALE: 1/8"=1'-0"

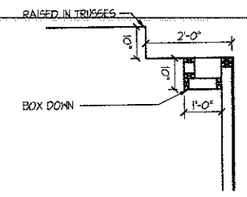

MASTER BEDROOM TRAY CEILING

BUILDERS PLAN SOURCE INC
PO Box 836
King, North Carolina 27021
Phone: 336.985.0363
www.buildersplansource.com

haus BUILDERS, INC.

3248 Plan

ENGINEER'S REVIEW/SEAL

Date: May 18, 2006

Project: 3248 Plan

Drawn By: BUILDERS PlanSource

Checked By:

Scale: 1/8"=1'-0"

Revisions:

A3