IREDELL COUNTY HEATLH DEPARTMENT

PAGE 2: *SITE PLAN WORKSHEET*

SEE THE SAMPLE SITE PLAN BELOW. INCOMPLETE SITE PLANS WILL BE RETURNED TO YOU FOR COMPLETION AND MAY RESULT IN A DELAY IN THE ISSUANCE OF YOUR SEPTIC SYSTEM PERMIT!!!

Place an (X) beside each item as you complete the site plan:

- ✓ Property Line measurements are clearly identified…
- ✓ All proposed structures are indicated…
  SHOW: proposed house or business footprint, wells, water lines, patios, pools and decks, and any other item that will occupy space on the site
- ✓ Front and side setbacks from property line…
- ✓ Preferred driveway location and configuration, preferred well location…
- n/a Area you prefer your septic system to be placed…
- ✓ North arrow, or other sufficient indicator of direction…


Circle N/A on the following if appropriate:


- ____ Location of septic systems and wells within 100' of your property… N/A
- ____ Location of easements and rights of ways on your property… N/A
- ____ Location of any designated wetlands on the property… N/A


Signature: Kristina Bassmeyer
Property owner or owner's legal representative signature (SIGNATURE REQUIRED)

DATE

USE THIS SPACE TO DRAW YOUR SITE PLAN

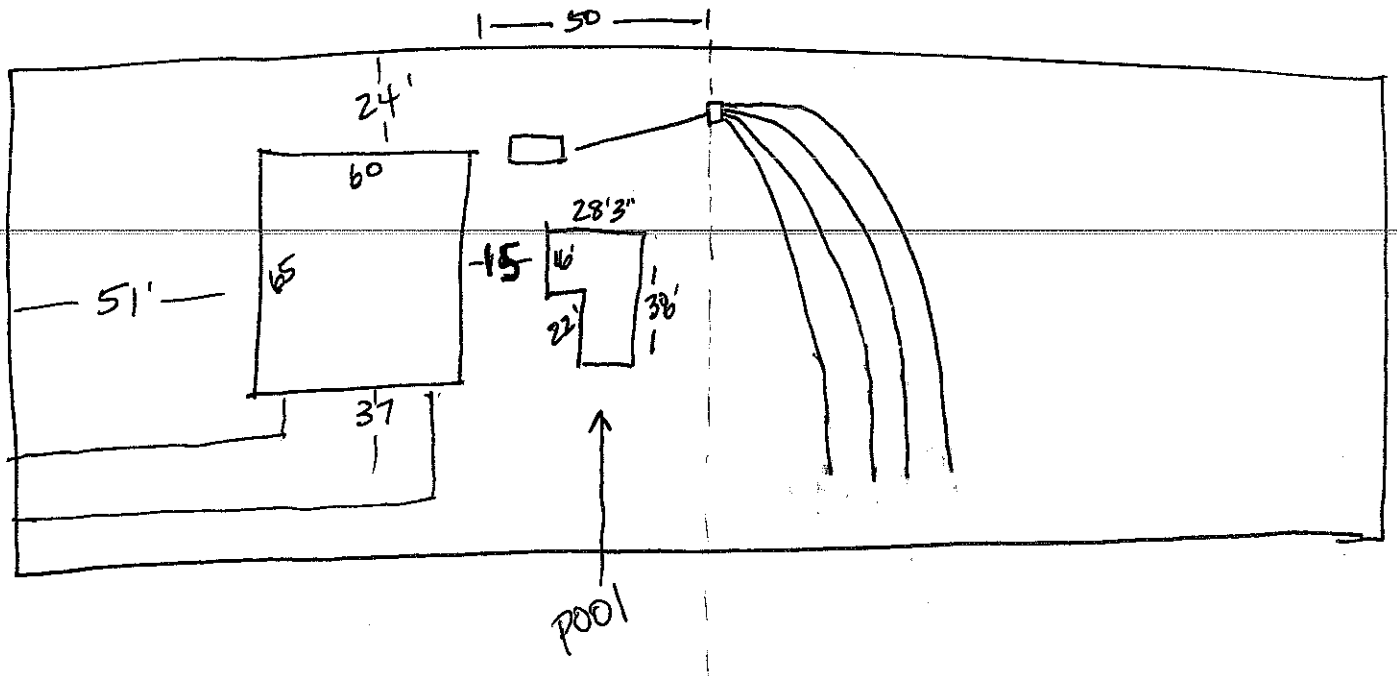

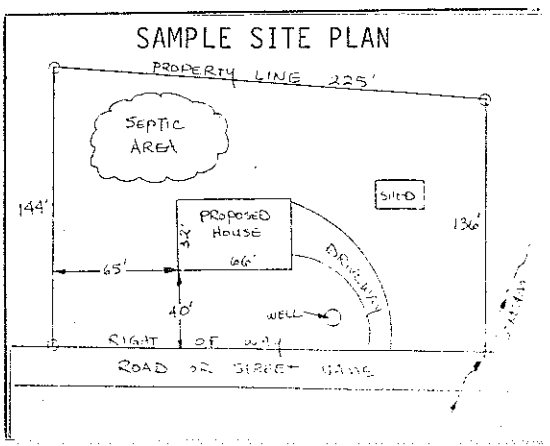

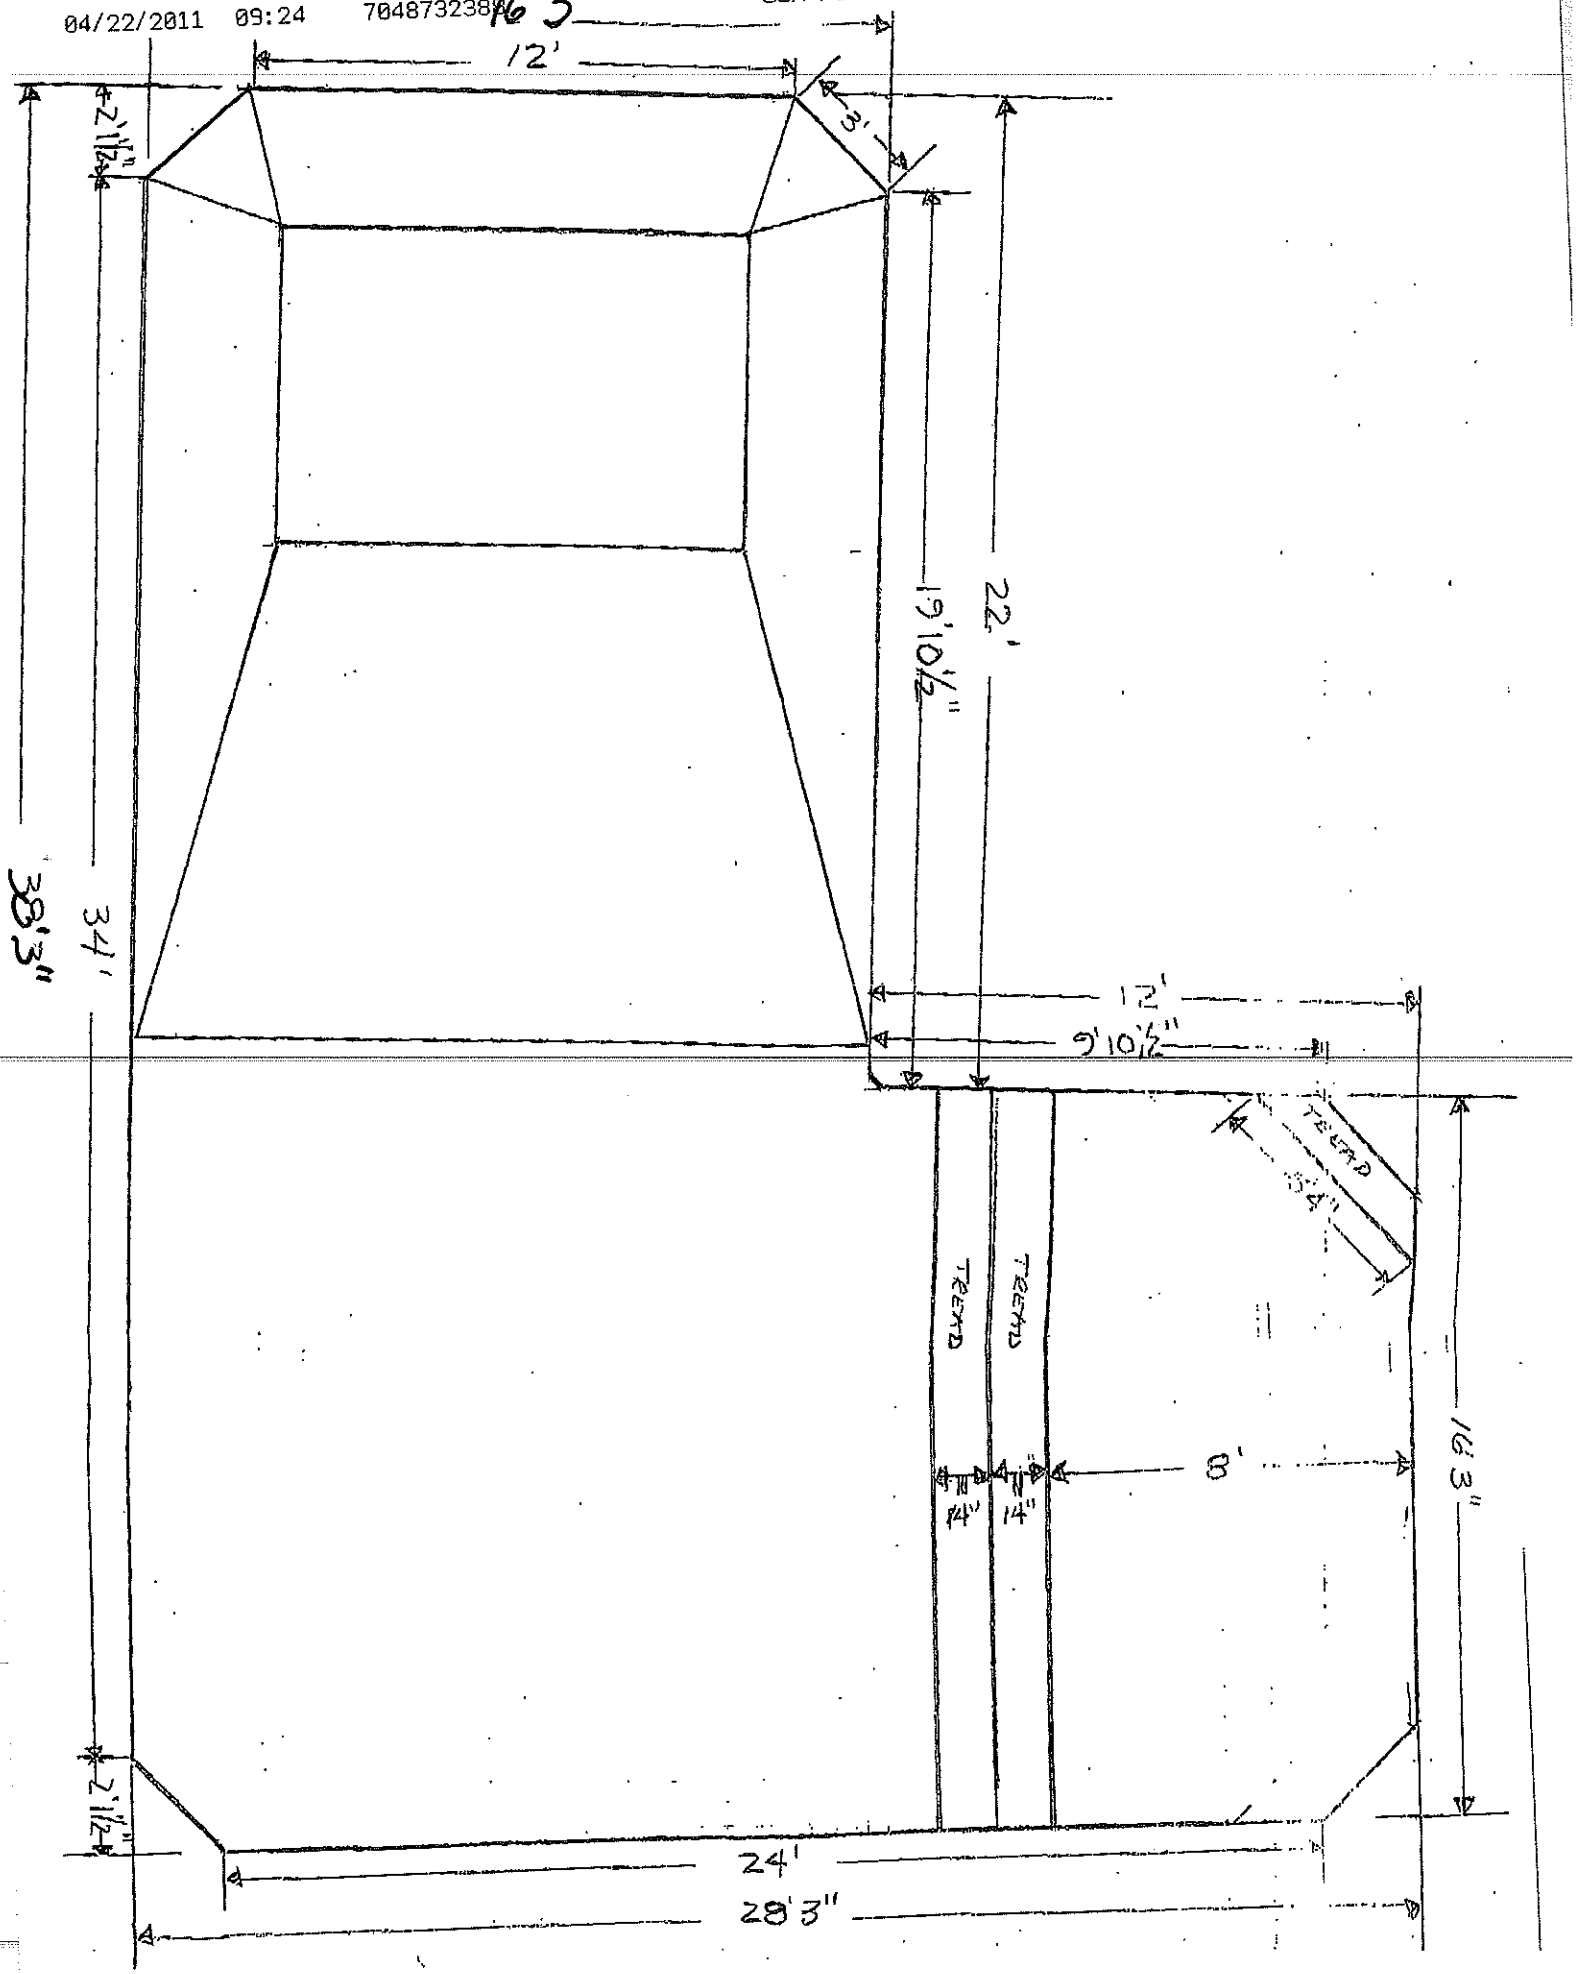
16'3"
12'
2'1½"
3'
22'
19'10½"
38'3"
34'
12'
9'10½"
TREAD
TREAD
TREAD
8'
14"
14"
16'3"
2'1½"
24'
28'3"