IREDELL COUNTY HEALTH DEPARTMENT *ENVIRONMENTAL HEALTH DIVISION*:

SITE PLAN WORKSHEET

SEE THE "SAMPLE SITE PLAN" BELOW. ***INCOMPLETE SITE PLANS WILL BE RETURNED TO YOU FOR COMPLETION AND MAY RESULT IN A DELAY IN THE ISSUANCE OF YOUR SEPTIC SYSTEM PERMIT!!!***

Place an (X) beside each item as you complete the site plan:

_____ **Property Line measurements are clearly identified...** _____ **All proposed structures are indicated...**

SHOW: ***proposed house or business footprint, wells, water lines, patios, pools and decks, and any other item that will occupy space on the site***


_____ **Front and side setbacks from property line...** _____ **Preferred driveway location and configuration, preferred well location...**

_____ **Area you prefer your septic system to be placed...** _____ **North arrow, or other sufficient indicator of direction...**

Circle N/A on the following if appropriate:


_____ **Location of septic systems and wells within 100' of your property... N/A**

_____ **Location of easements and rights of ways on your property... N/A** _____ **Location of any designated wetlands on the property... N/A**

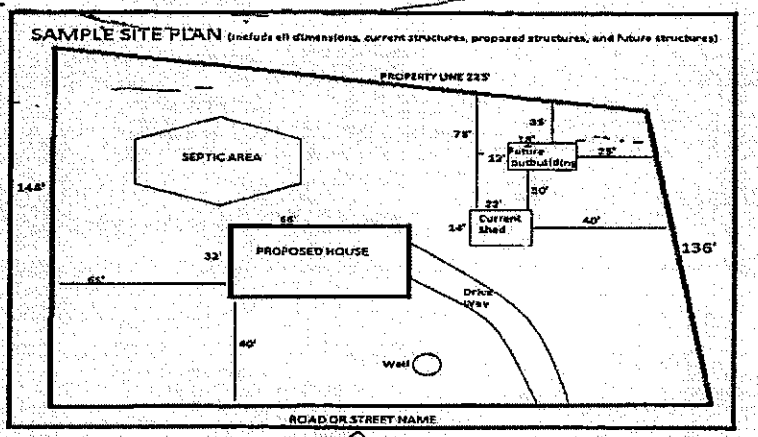

129

USE THIS SPACE TO DRAW YOUR SITE PLAN

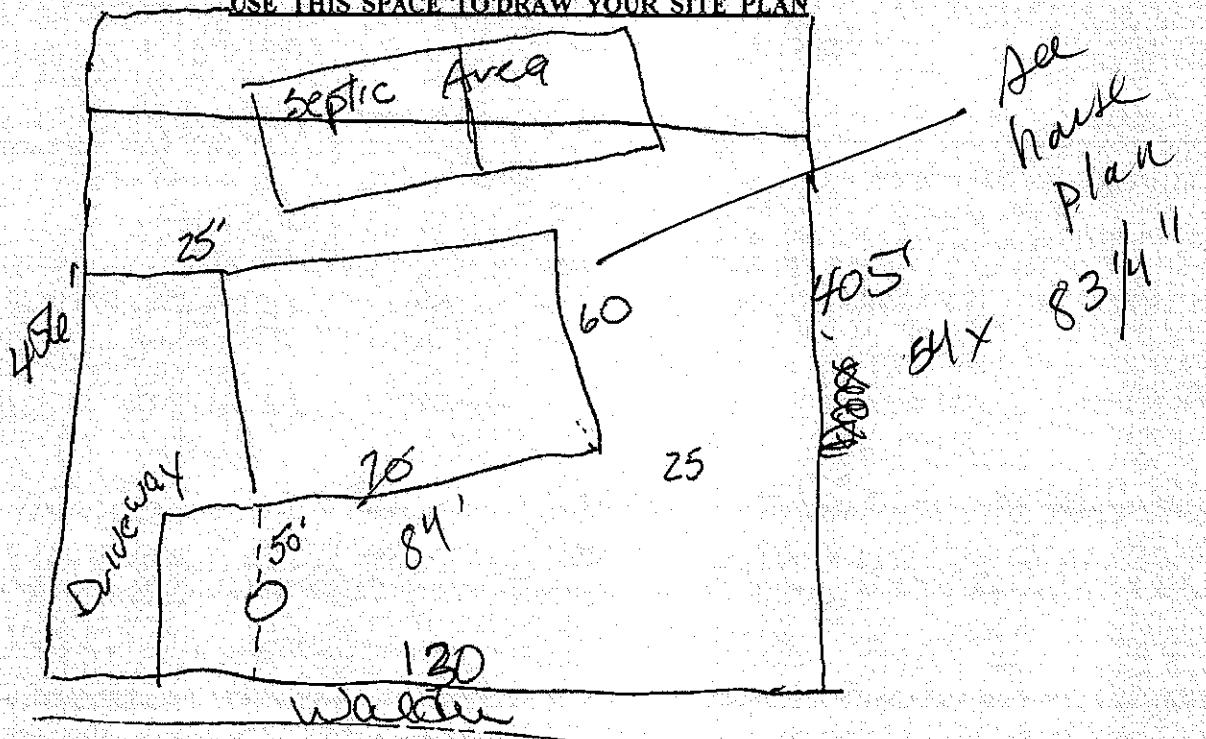


Signature: Dale S. Seelman

REQUIRED **property owner or owner's legal representative signature.**

Angela L Seelman

DATE

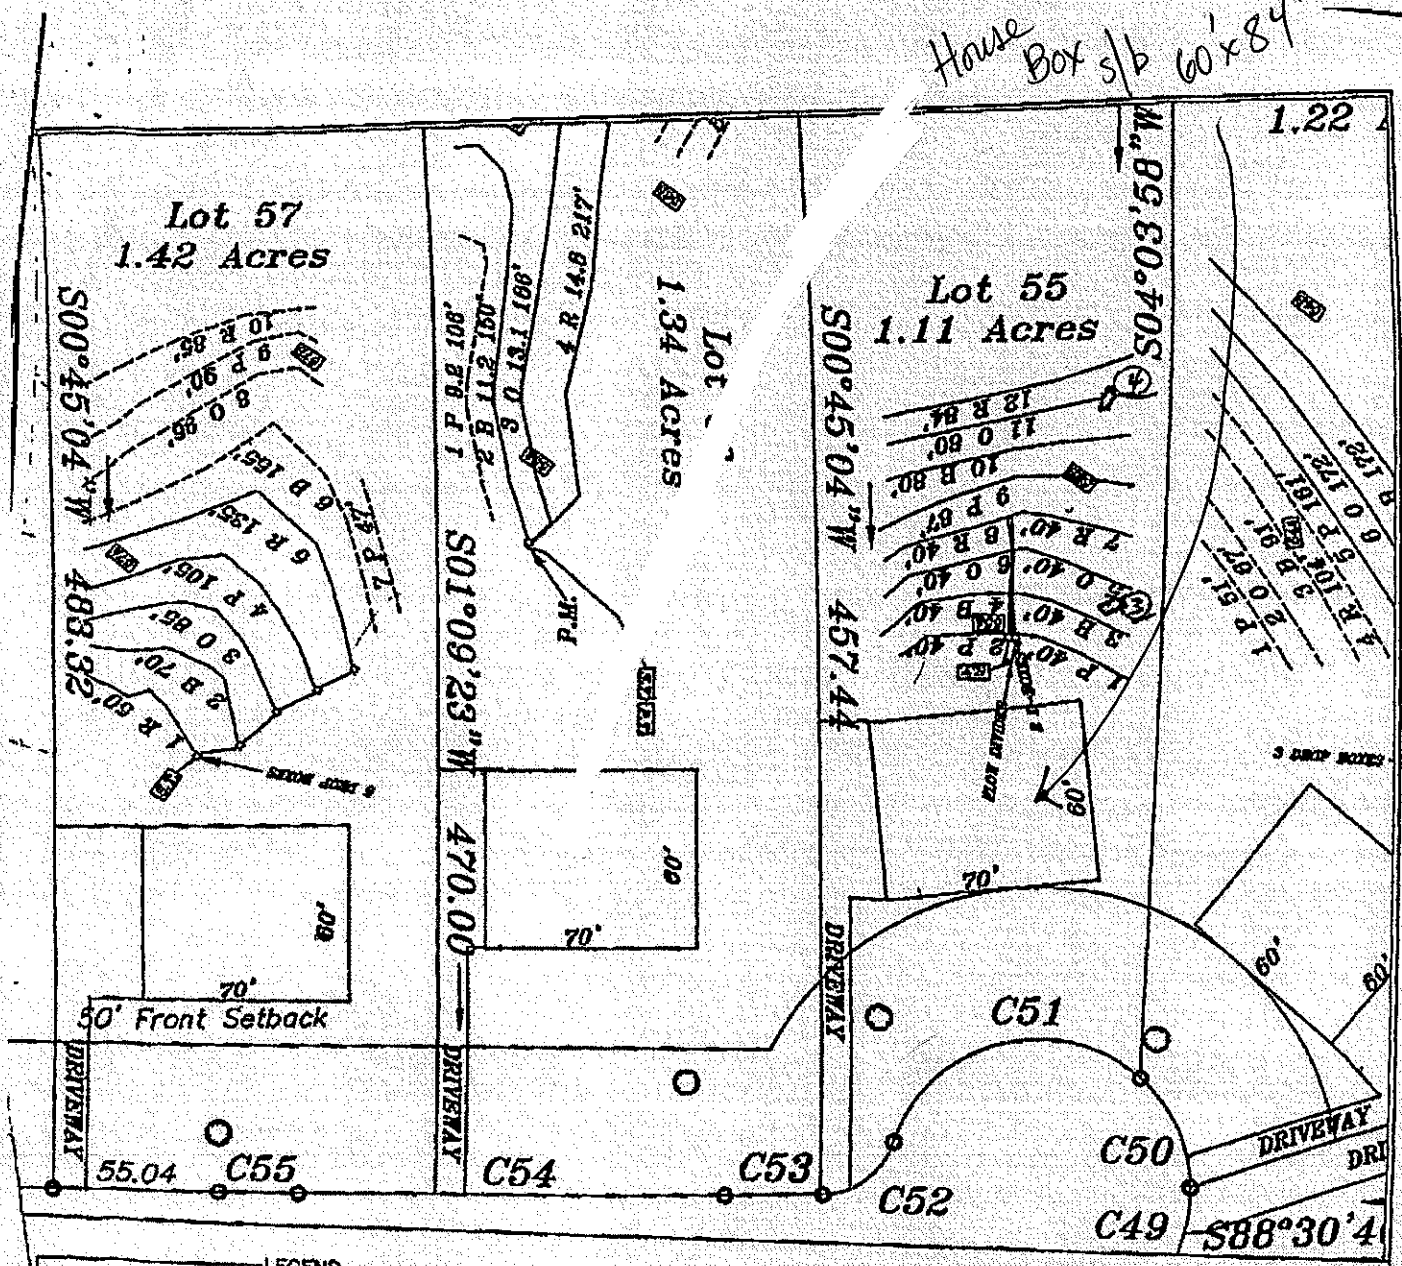

PAGE

3/27/2007 03:36 704-66497737