4677-27-7083

IREDELL COUNTY HEALTH DEPARTMENT

0712

(SEPTIC TANK) IMPROVEMENTS PERMIT AND CERTIFICATE OF COMPLETION
(Ground Absorption Sewage Disposal System -- G. S. Chapter 130-Article 13C)

part of

OWNER OR CONTRACTOR Larry Morrow DATE 7/26/91 PERMIT NO. IN-A-17A

PHONE: Business _____ Home 664-1692

LOCATION Pickwyck Village

S. R. No. _____

SUBDIVISION NAME Pickwyck Village LOT NO. 26 SECTION OR BLOCK NO. _____

House (✓) Mobile Home ( ) Business ( ) Other _____


No. Bedrooms 3 No. Bathrooms 2

Garbage Disposal Unit Yes (✓) No ( )
Auto. Dishwasher Yes (✓) No ( )
Auto. Wash. Machine Yes (✓) No ( )
Site Suitable Yes (✓) No ( )

Character & Porosity of Soil P - clay-scl
Percolation Rate .3
Topography 2-3%
Depth to Water Table 36"
Rock or other impervious formations none observed

Lot Area 50,000 FT²

~~Basement with Plumbing~~ ~~Basement without Plumbing~~ No Basement

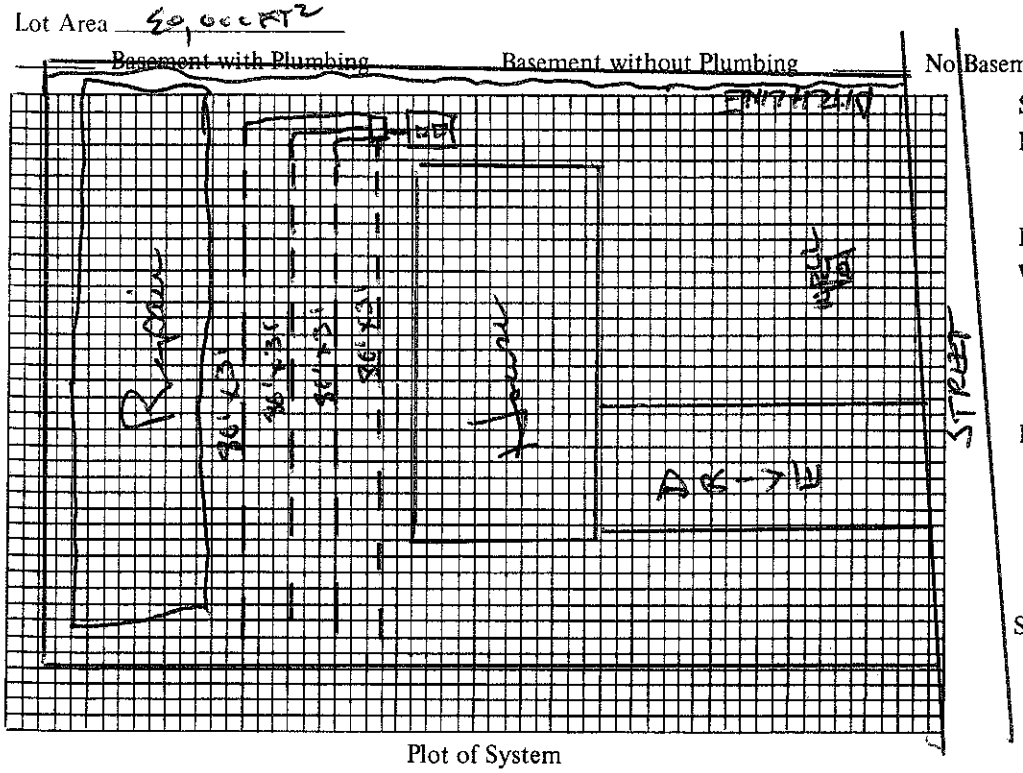

Plot of System

Size of Tank 1250 Gals.

Nitrification Field:
No. of Lines 5 @ 80'x3'
Sq. Ft. 1200 Linear Ft. 400
Depth of Stone in Lines 12"

Water Supply: Individual (✓)
Public ( )

Installed by Larry Beam

I understand and agree to install septic tank system as specified on this Improvements Permit.

Signed: _____

IMPROVEMENTS PERMIT BY _____

COMMENTS: Keep gutter drains from draining onto the drainfield area. Establish ditch along (R) side as surface diversion ditch

CERTIFICATE OF COMPLETION BY Wesley Sparks R.S. DATE 7/26/91

EXISTING SYSTEM CHECKED BY: _____ DATE _____

CONSTRUCTION MUST COMPLY WITH ALL OTHER APPLICABLE STATE AND LOCAL REGULATIONS.

Permit is VOID if any unauthorized changes are made in installation of system and/or if any false information is supplied in making Improvements Permit.

Health Dept. Copy: White Inspection Dept. Copy: Yellow Sanitarian's Copy: Pink Owner's Copy: Gold

0712

IREDELL COUNTY HEALTH DEPARTMENT

(SEPTIC TANK) IMPROVEMENTS PERMIT AND CERTIFICATE OF COMPLETION
(Ground Absorption Sewage Disposal System -- G. S. Chapter 130-Article 13C)

OWNER OR CONTRACTOR Larry Morrow DATE June 11, '91 PERMIT NO. part of 1N-A-17A

PHONE: Business ____ Home ____

LOCATION 152 E. TR into Pickwyck Village on Right

____ S. R. No. ____

SUBDIVISION NAME Pickwyck Village LOT NO. 26 SECTION OR BLOCK NO. ____

House (✓) Mobile Home ( ) Business ( ) Other Reissuance of expired imp. permit. House under construction.

No. Bedrooms 3 No. Bathrooms 2

Garbage Disposal Unit Yes (✓) No ( )

Auto. Dishwasher Yes (✓) No ( )

Auto. Wash. Machine Yes (✓) No ( )

Site ~~Suitable~~ PS Yes (✓) No ( )

Lot Area 20000 ft²

Character & Porosity of Soil PS clay


Percolation Rate .3

Topography 2%

Depth to Water Table 30-36" +

Rock or other impervious formations none obs.

____ Basement with Plumbing ____ Basement without Plumbing ✓ No Basement

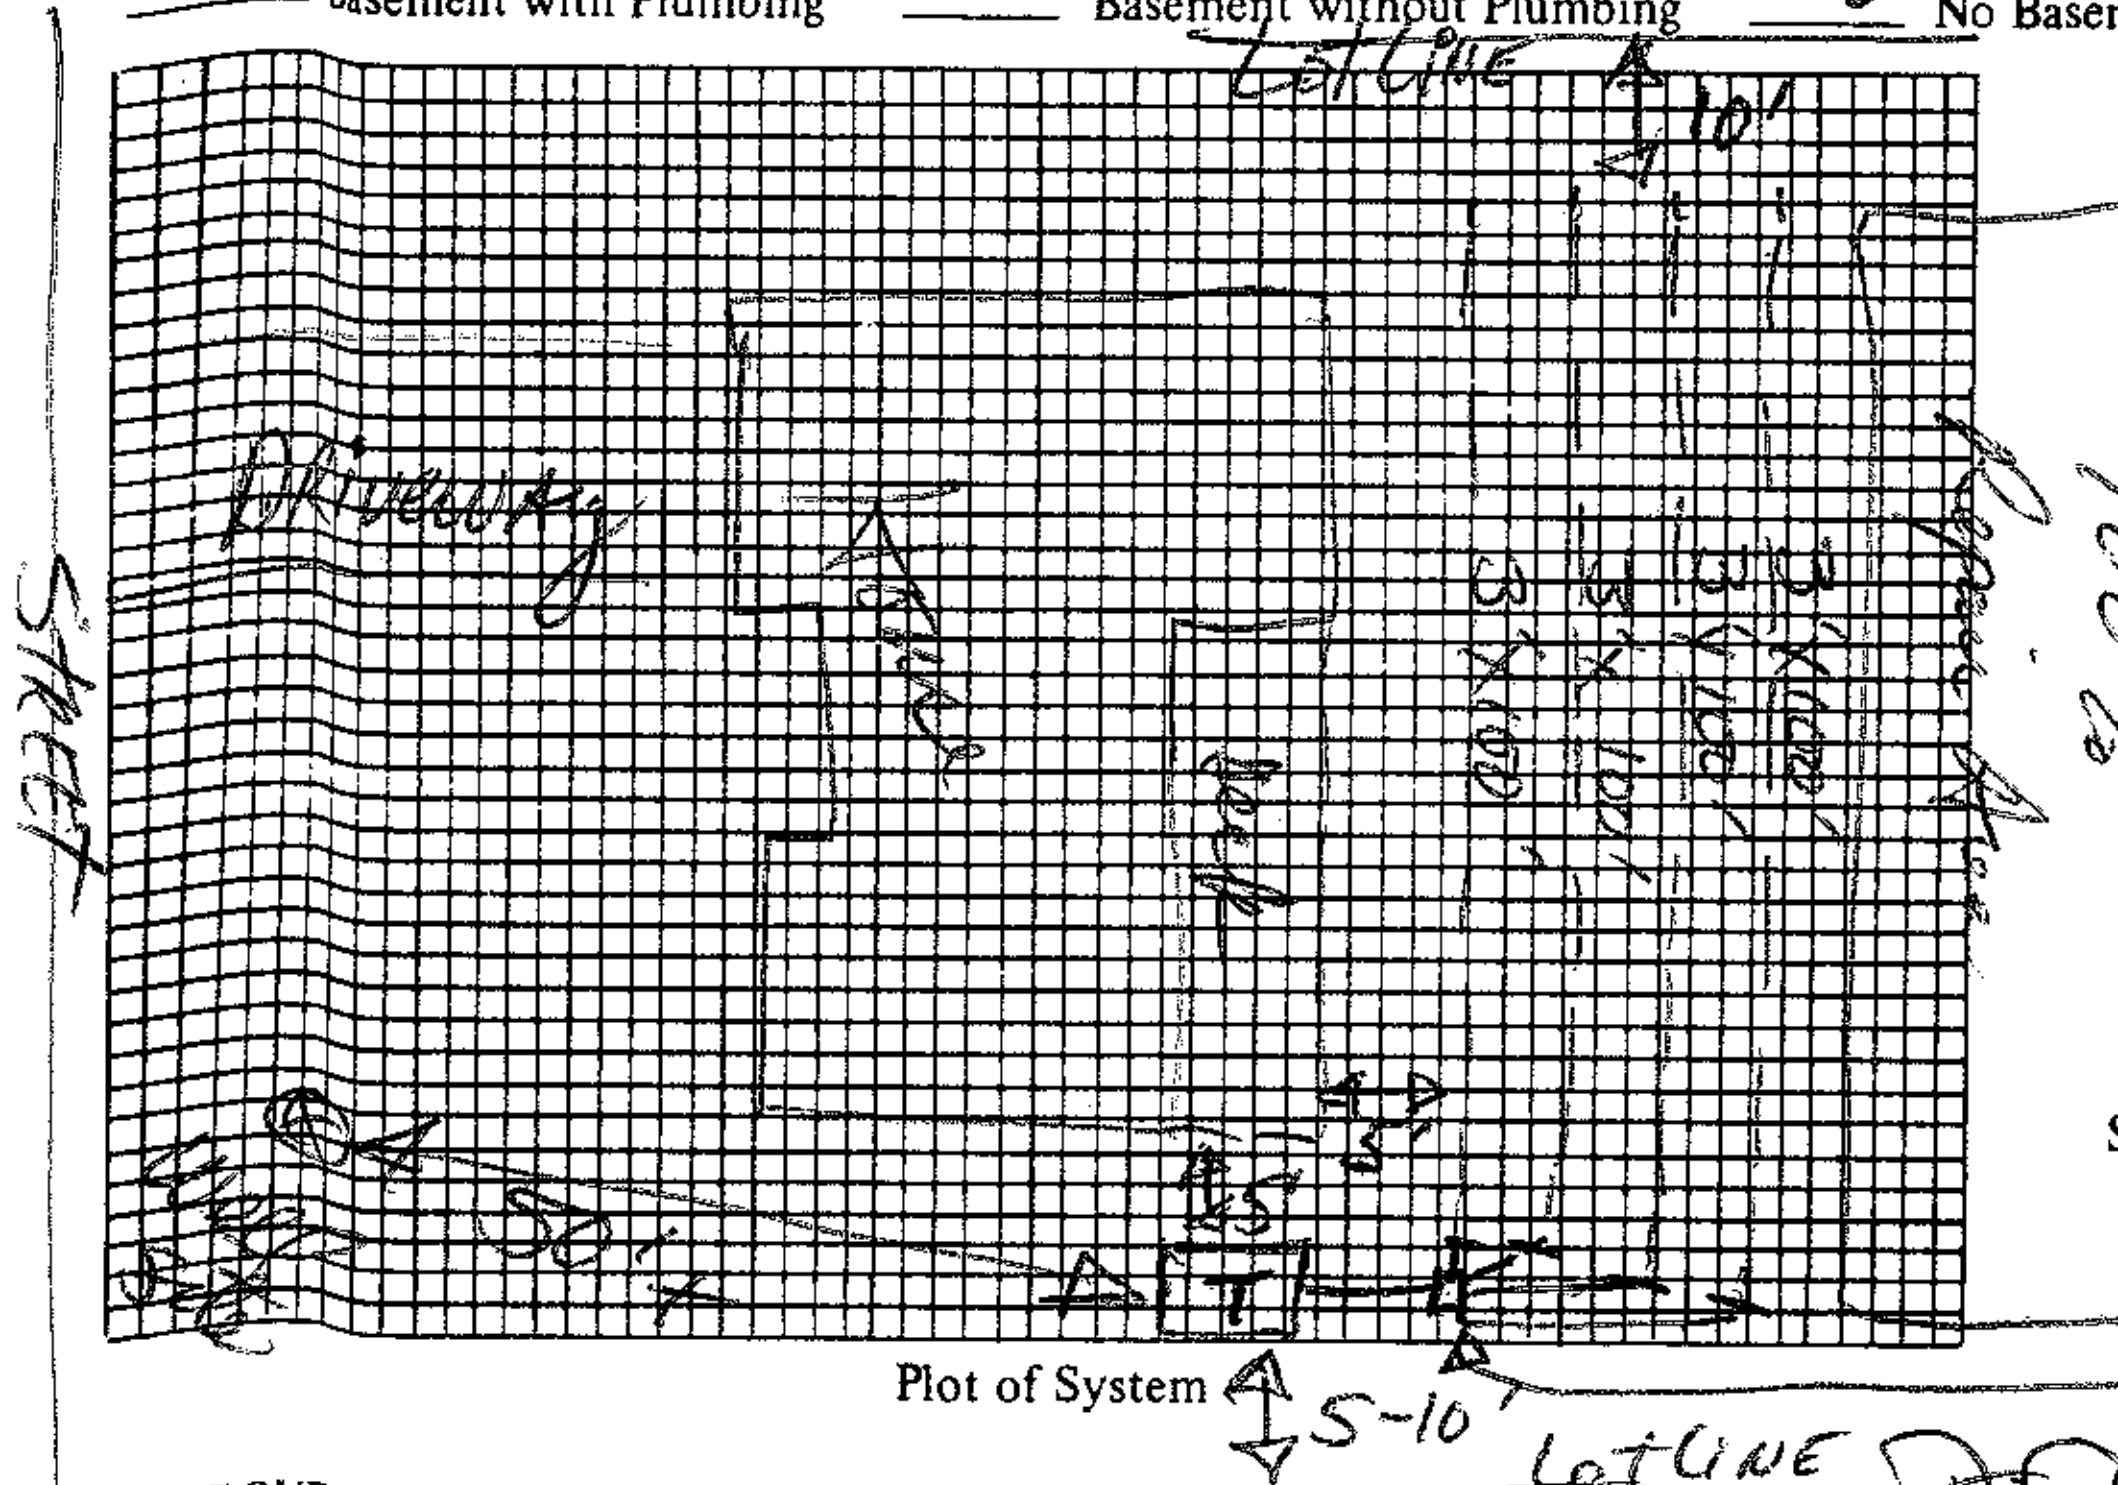

Plot of System

Size of Tank 1250 Gals.

Nitrification Field:

No. of Lines 4

Sq. Ft. 1200 Linear Ft. 400

Depth of Stone in Lines 12"

Water Supply: Individual (✓) Public ( )

Installed by ____

I understand and agree to install septic tank system as specified on this Improvements Permit.

Signed: X L. Morrow

D-box w/ splash board

IMPROVEMENTS PERMIT BY David R. Hinson, RS, EHC

COMMENTS: follow contour. * 18" trench bottom depth. Absolutely no spot on any line deeper than 24" trench bottom. Pipe gutter drains off system area. Provide good landscaping across septic system.

CERTIFICATE OF COMPLETION BY ____ DATE ____

EXISTING SYSTEM CHECKED BY: ____ DATE ____

CONSTRUCTION MUST COMPLY WITH ALL OTHER APPLICABLE STATE AND LOCAL REGULATIONS.

Permit is VOID if any unauthorized changes are made in installation of system and/or if any false information is supplied in making Improvements Permit.

Health Dept. Copy: White Inspection Dept. Copy: Yellow Sanitarian's Copy: Pink Owner's Copy: Gold