
MONEYLINE DEVELOPMENT/RUTLEDGE

SN- /QN-2020638/NC

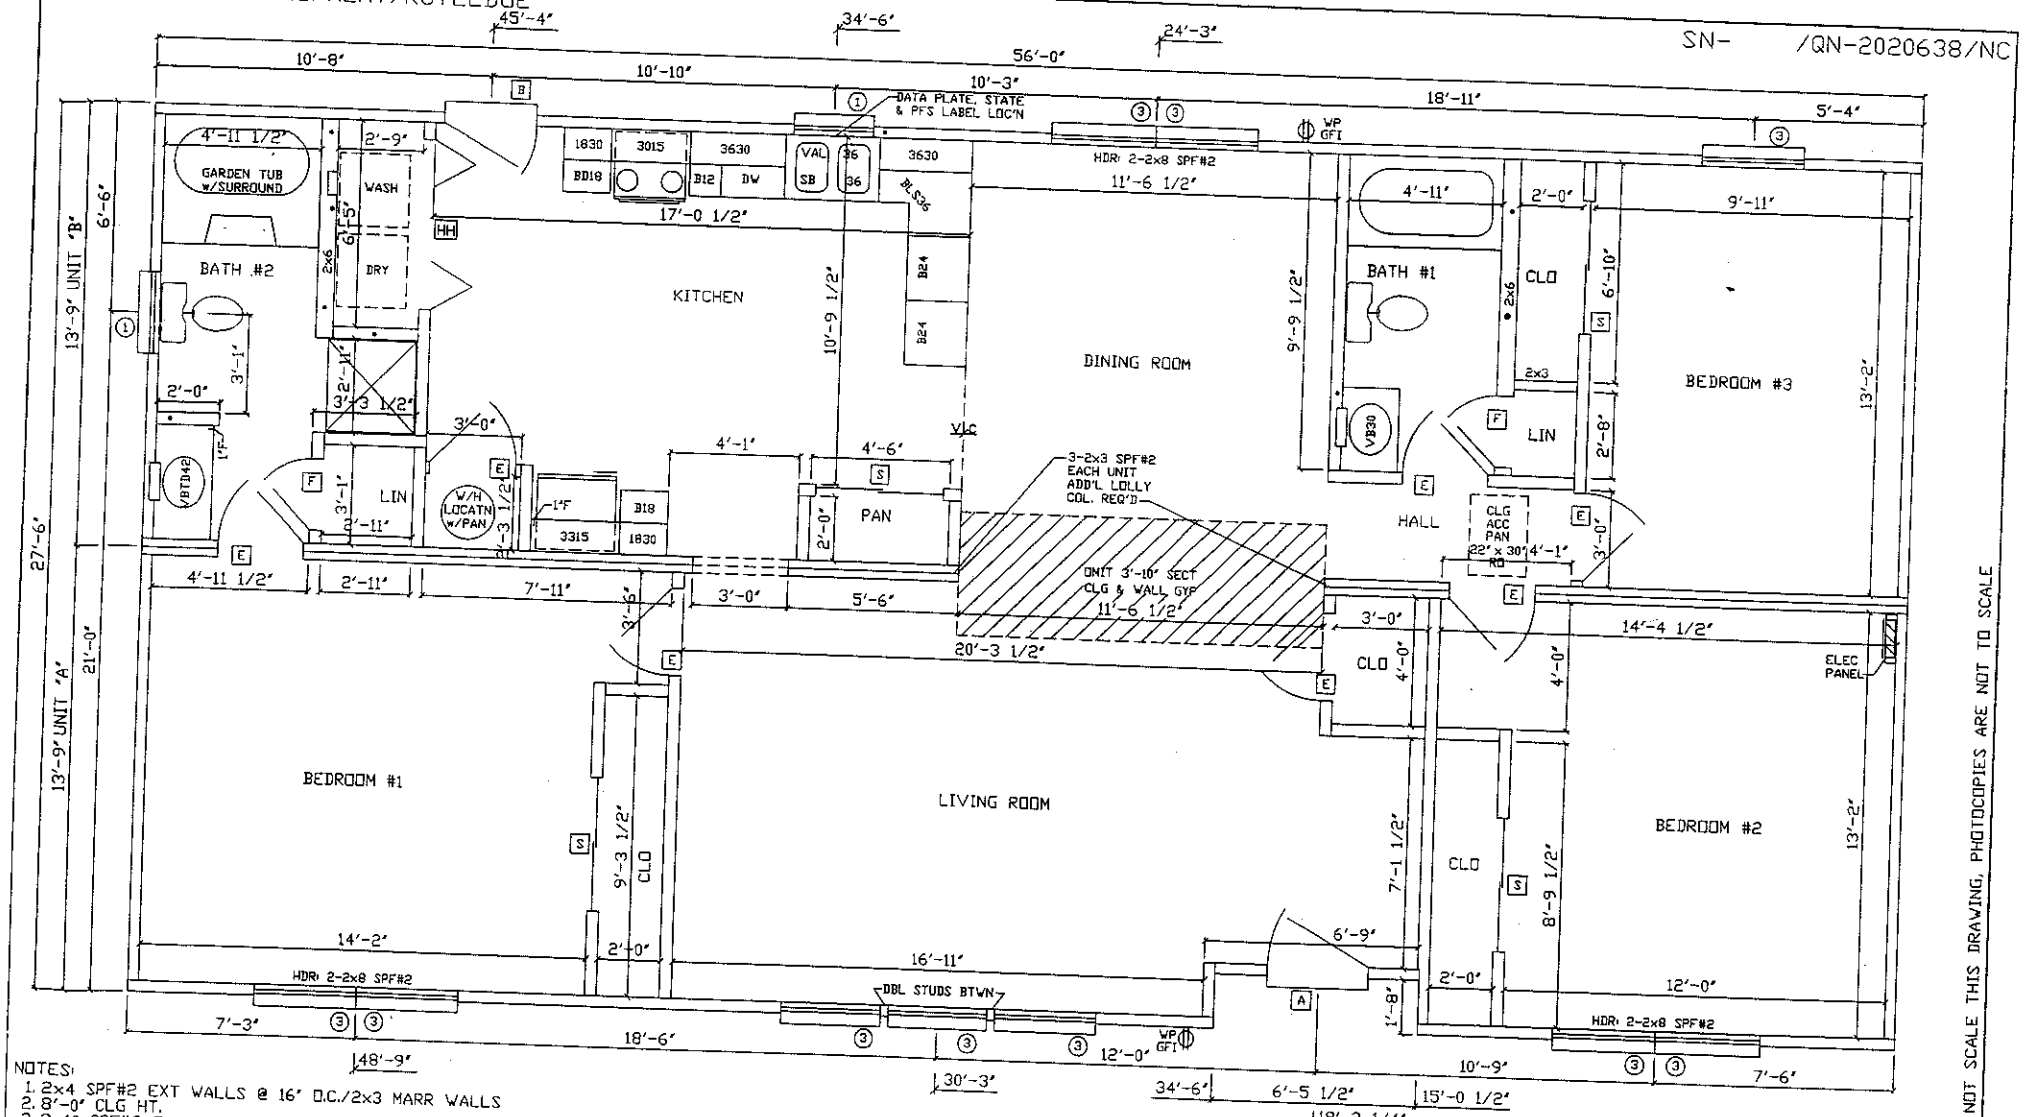

NOTES:
1. 2x4 SPF#2 EXT WALLS @ 16" O.C./2x3 MARR WALLS
2. 8'-0" CLG HT.
3. 2x10 SPF#2 FLOOR JOISTS @ 16" O.C.
4. ROOF SYSTEM TO BE 24" O.C.
5. 7-D SINGLE HUNG WINDOWS (#1=24210, #2=2842, #3=3048, #4=2852, #11=2558C)
6. CLG BEAM OVER LR/DR TO BE 2-1 1/2"x10"x18'-0" M.L.

DO NOT SCALE THIS DRAWING, PHOTOCOPIES ARE NOT TO SCALE

excel Homes INC.
FROM THE INSIDE OUT

R.R.#2 BOX 683
LIVERPOOL, PA 17045
(717) 444-3395
FAX (717) 444-7577
WWW.EXCELHOMES.COM

27'6 56 CRESTWOOD 4

DRAWN BY:	CHECKED BY:	DATE:	SCALE:
JPF		05/20/2002	1/4"=1'-0"

REVISIONS: CHGS PER JPF 5/3/02

05/20/02 14:42

DISK NO: Q2020638