IREDELL COUNTY HEATLH DEPARTMENT

PAGE 2: *SITE PLAN WORKSHEET*

SEE THE SAMPLE SITE PLAN BELOW. INCOMPLETE SITE PLANS WILL BE RETURNED TO YOU FOR COMPLETION AND MAY RESULT IN A DELAY IN THE ISSUANCE OF YOUR SEPTIC SYSTEM PERMIT!!!

Place an (X) beside each item as you complete the site plan:

- X — **Property Line measurements are clearly identified…**
- X — **All proposed structures are indicated…** See Attached
  SHOW: proposed house or business footprint, wells, water lines, patios, pools and decks, and any other item that will occupy space on the site
- X — **Front and side setbacks from property line…**
- ____ — **Preferred driveway location and configuration, preferred well location…**
- ____ — **Area you prefer your septic system to be placed…**
- ____ — **North arrow, or other sufficient indicator of direction…**


Circle N/A on the following if appropriate:


- ____ — **Location of septic systems and wells within 100' of your property…** **N/A**
- ____ — **Location of easements and rights of ways on your property…** **N/A**
- ____ — **Location of any designated wetlands on the property…** **(N/A)**

Signature: _____
Property owner or owner's legal representative signature (SIGNATURE REQUIRED)

9/24/05
DATE

USE THIS SPACE TO DRAW YOUR SITE PLAN

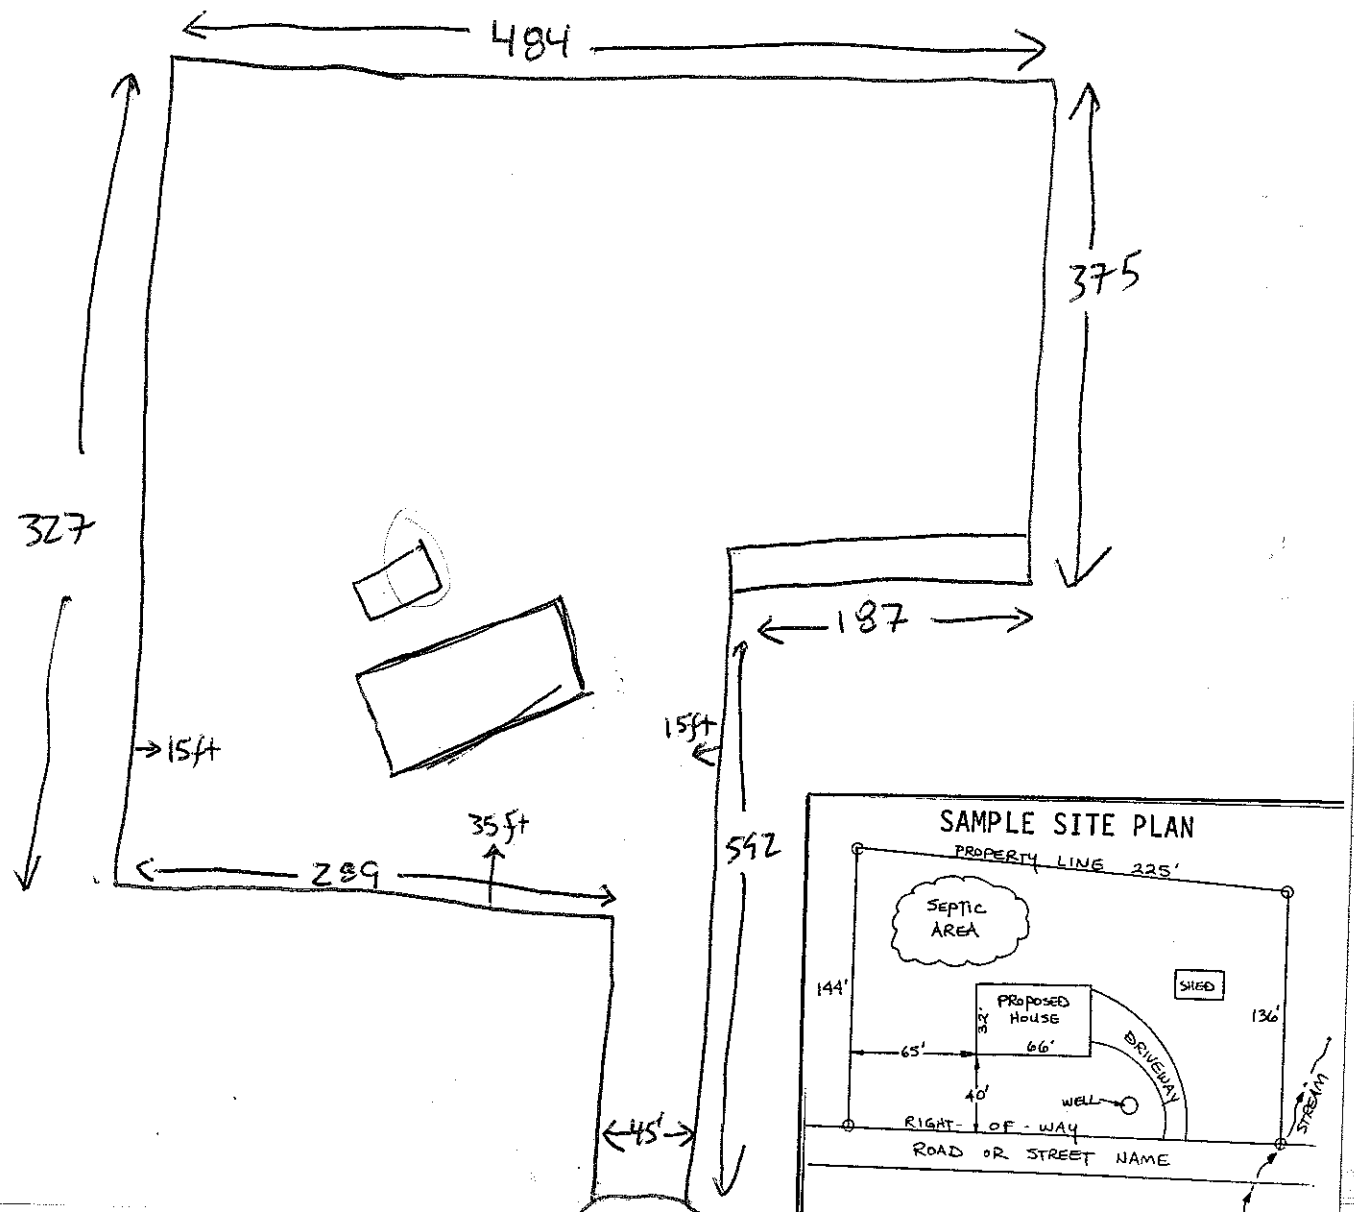

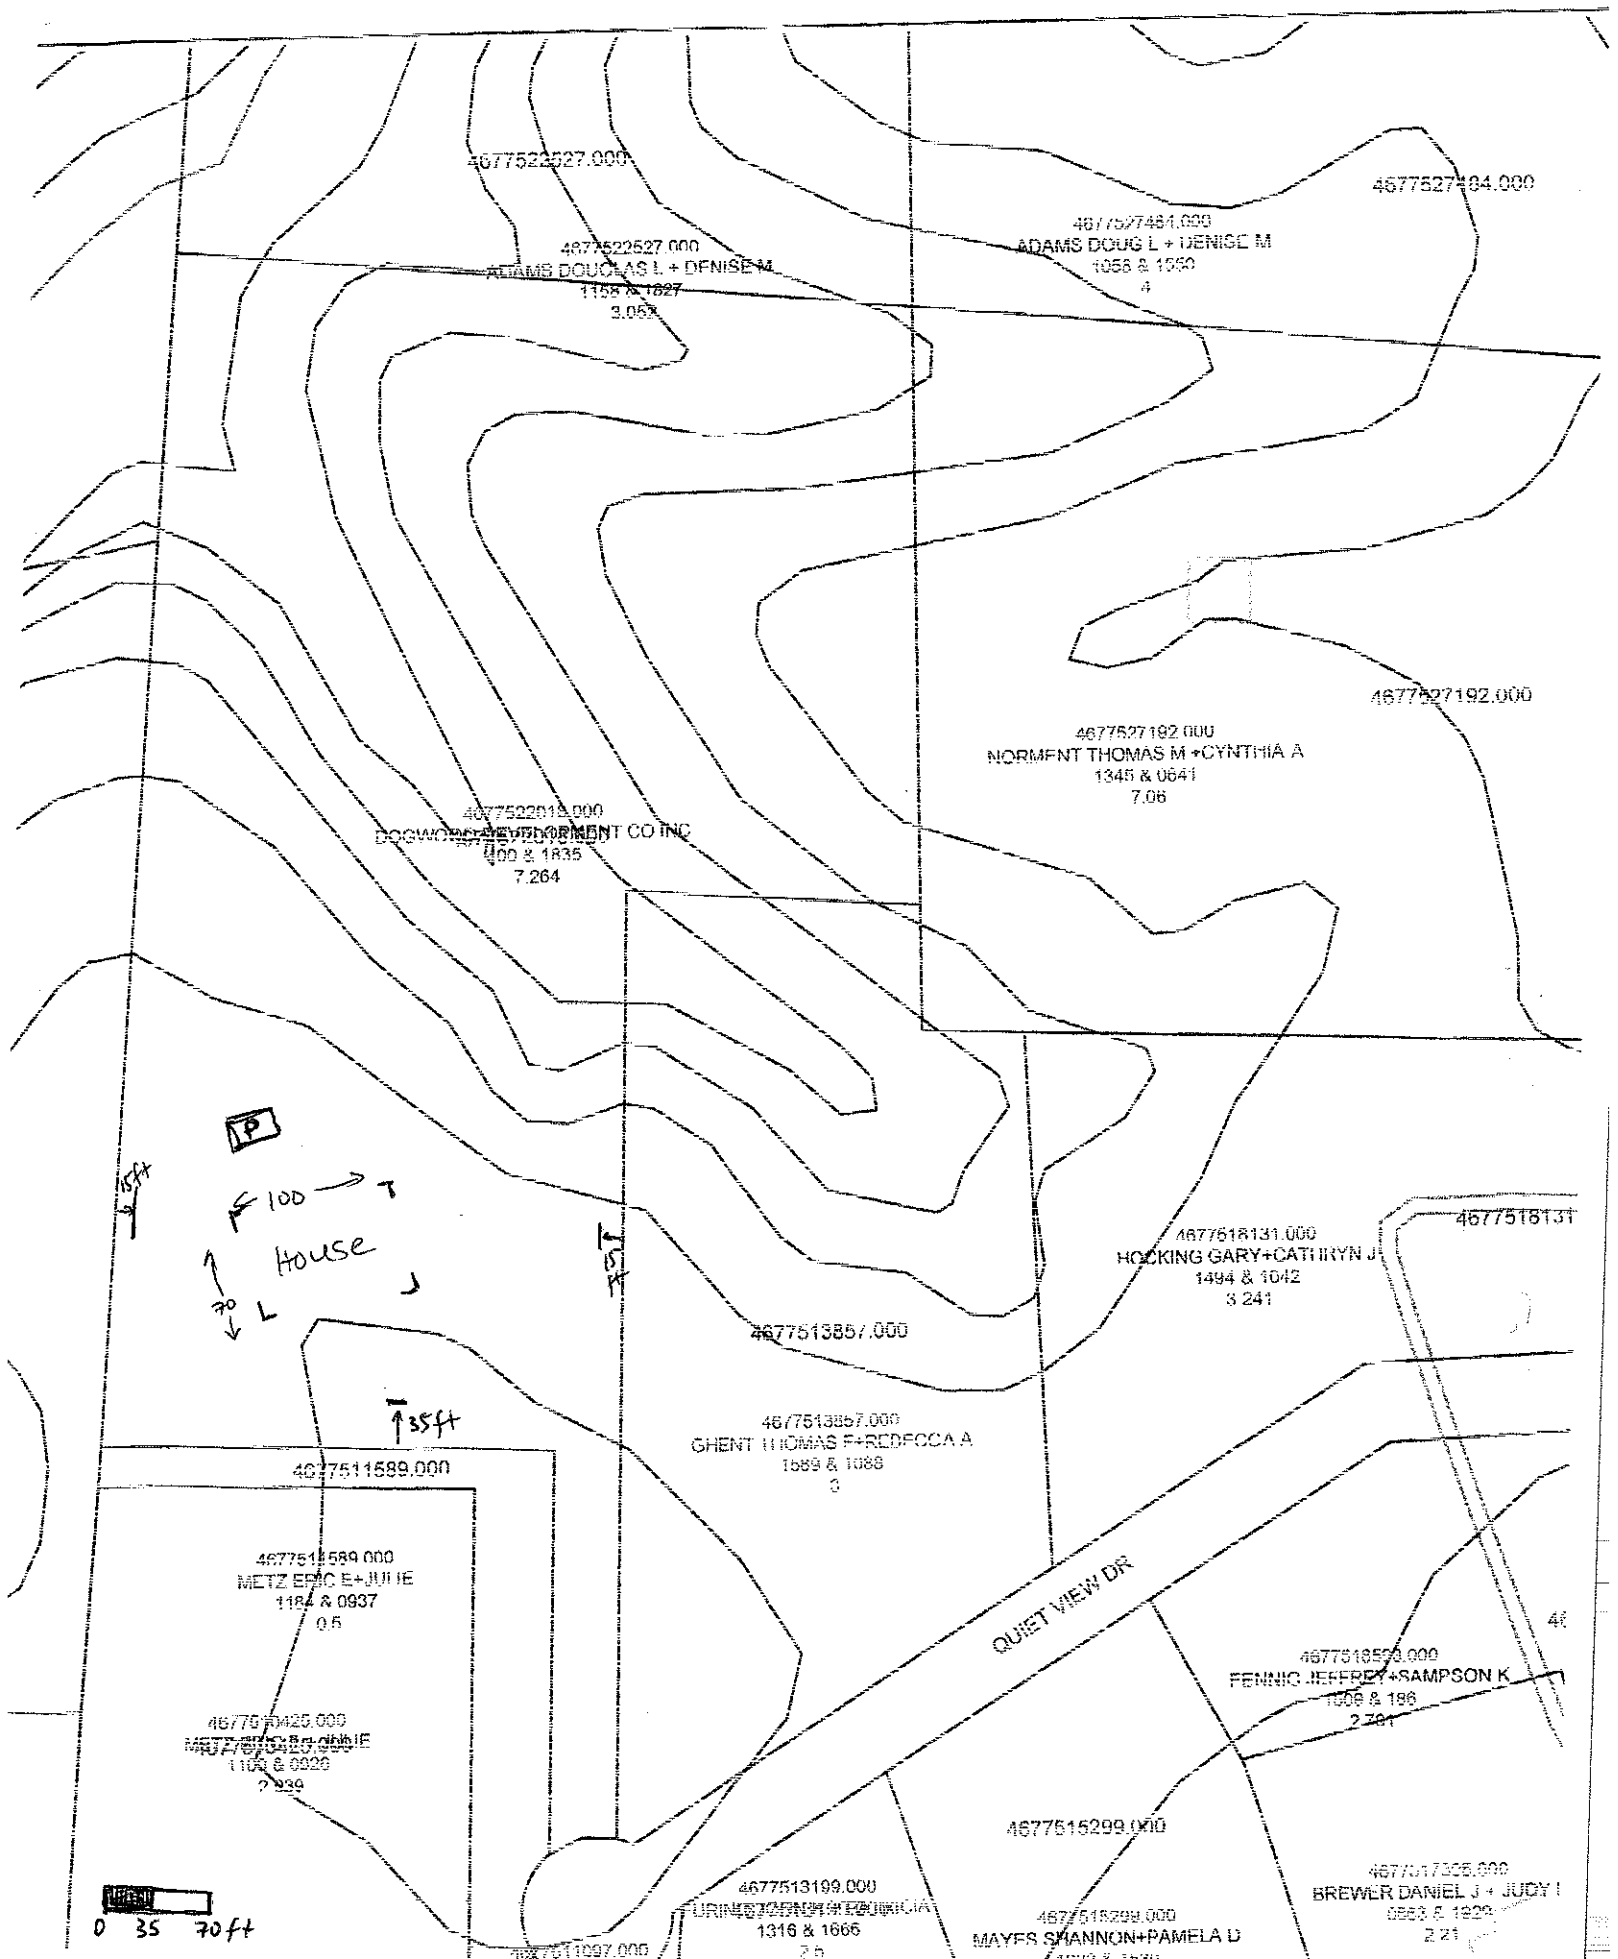
4677522527.000
4677522527.000
ADAMS DOUGLAS L + DENISE M
1158 & 1827
3.059
4677527484.000
4677527192.000
4677527192.000
NORMENT THOMAS M +CYNTHIA A
1345 & 0641
7.06
4677522018.000
NORMENT CO INC
1835
7.264
P
100
House
70
15ft
35ft
4677518131.000
HOCKING GARY+CATHRYN J
1494 & 1042
3.241
4677513857.000
4677513857.000
GHENT THOMAS F+REBECCA A
1589 & 1088
3
4677511589.000
4677511589.000
METZ ERIC E+JULIE
1184 & 0937
0.5
QUIET VIEW DR
4677516559.000
FENNIG JEFFREY+SAMPSON K
1009 & 186
2.281
4677515299.000
4677513199.000
1316 & 1665
4677515299.000
MAYES SHANNON+PAMELA D
4677517306.000
BREWER DANIEL J + JUDY I
0863 & 1929
2.21
0 35 70ft