IREDELL COUNTY HEATLH DEPARTMENT
ENVIRONMENTAL HEALTH DIVISION
PAGE 2: *SITE PLAN WORKSHEET*

SEE THE "SAMPLE SITE PLAN" BELOW. ***INCOMPLETE SITE PLANS WILL BE RETURNED TO YOU FOR COMPLETION AND MAY RESULT IN A DELAY IN THE ISSUANCE OF YOUR SEPTIC SYSTEM PERMIT!!!***

Place an (X) beside each item as you complete the site plan:


____ Property Line measurements are clearly identified...
____ All proposed structures are indicated...
SHOW: proposed house or business footprint, wells, water lines, patios, pools and decks, and any other item that will occupy space on the site
____ Front and side setbacks from property line...
____ Preferred driveway location and configuration, preferred well location...
____ Area you prefer your septic system to be placed...
____ North arrow, or other sufficient indicator of direction...

Circle N/A on the following if appropriate:

____ Location of septic systems and wells within 100' of your property... N/A
____ Location of easements and rights of ways on your property... N/A
____ Location of any designated wetlands on the property... N/A

Signature: _____ 3-24-16
REQUIRED property owner or owner's legal representative signature. **DATE**

USE THIS SPACE TO DRAW YOUR SITE PLAN

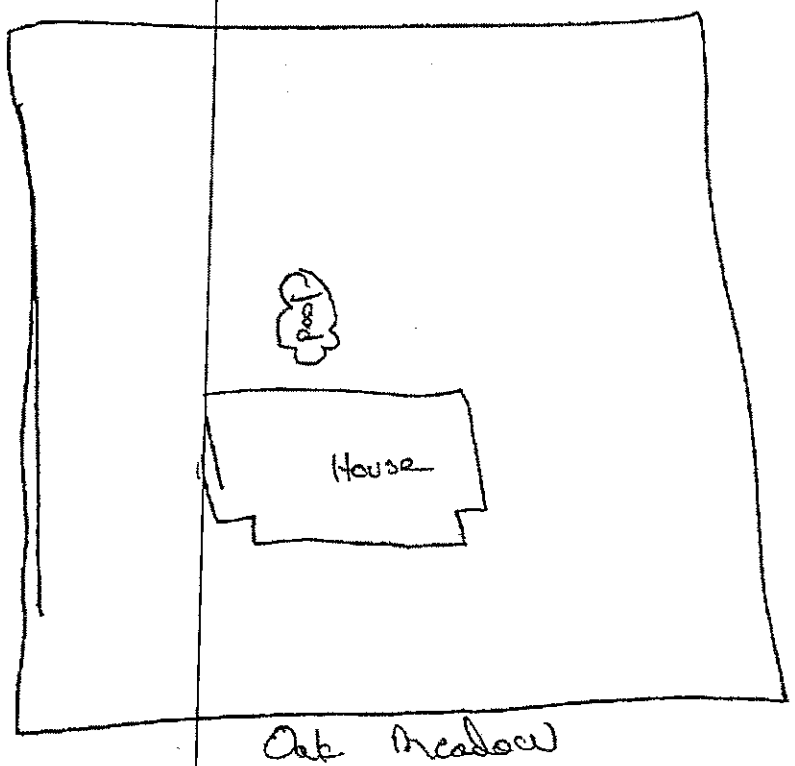


White Copy – Environmental Health Yellow Copy – Applicant
C:\Users\dlutz\AppData\Local\Microsoft\Windows\Temporary Internet Files\OLK63FD\Application For OSWP Permit (2).doc

I have reviewed and I give my approval to proceed with the construction of this project.

X

Customer Date

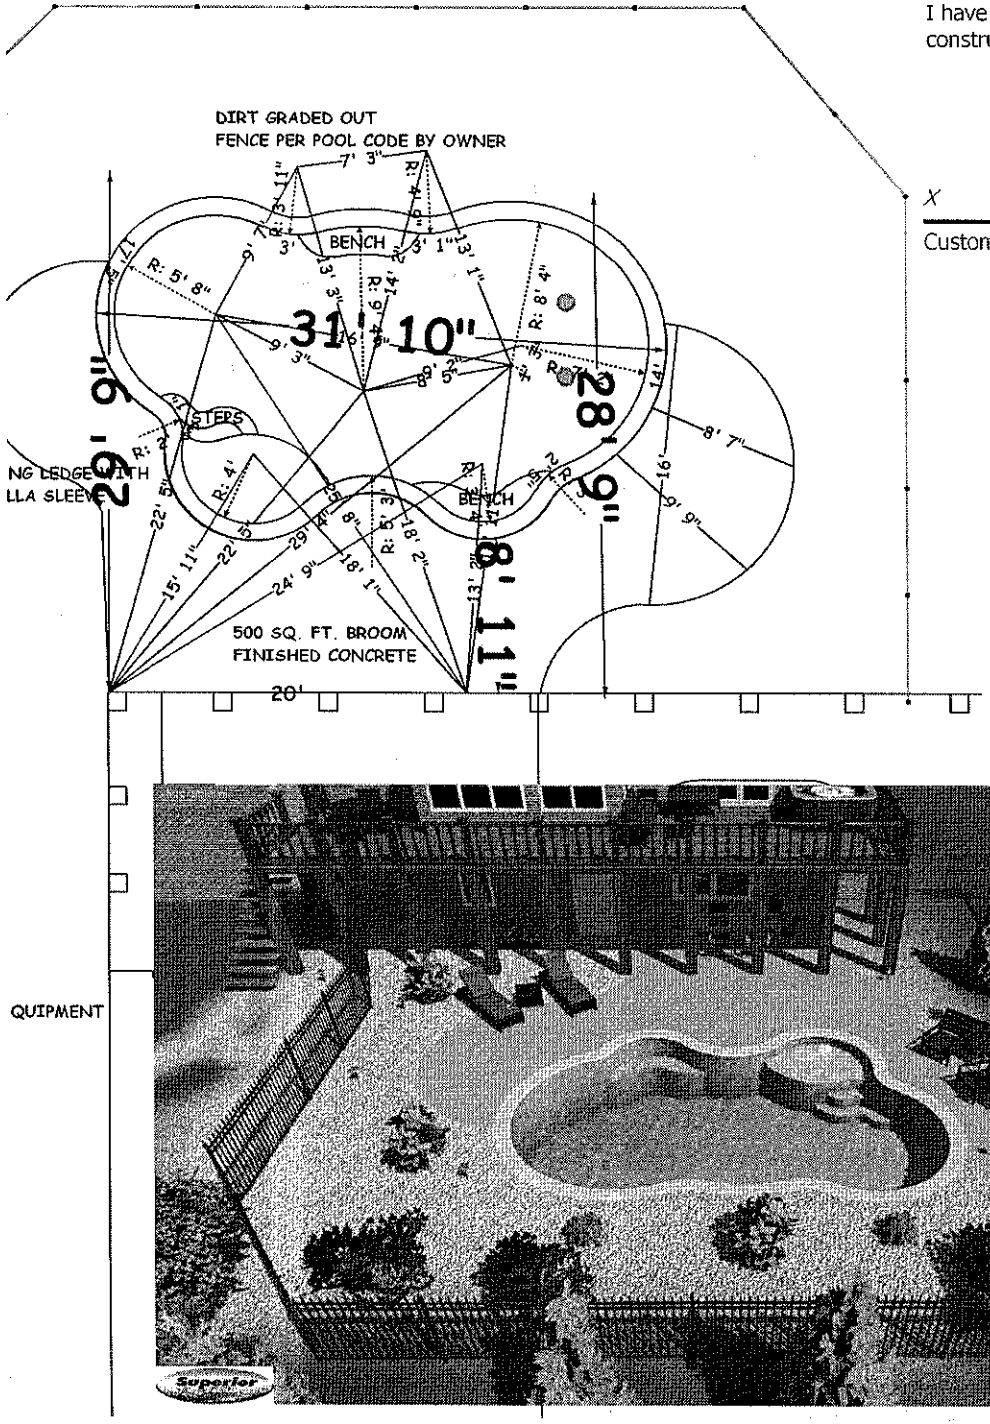

Scott & Martha King
114 Oak Meadow
401-359-2109
Doolie, NC 28115

Pool Package

- ***Pool Size*** ~ *31' x 18' Perimeter ft. = 83 Surface area = 420 sq. ft. IA 783 gal 12000*
- ***Shape*** ~ *Freeform with tanning ledge*
- ***Depth*** ~ *3' 9" - 6' deep*
- ***Plans*** ~ *Full set of print*
- ***Permits*** ~ *All required by county*
- ***Excavation*** ~ *Large machine with dirt spread on property*
- ***Frame*** ~ *Rebar all #3 steel with 12" bond beam 8" walls*
- ***Shell*** ~ *100% Gunite* **(Transferrable Lifetime Warranty)**
- ***Steps*** ~ *set of 3 oversized custom steps*
- ***Bench*** ~ *benches per design*
- ***Tanning ledge*** ~ *Large tanning ledge/kiddy pool, bubblers and umbrella sle*
- ***Main Drains*** ~ *(2) with FREE UPGRADE: Anti-vortex covers for child safe*
- ***Skimmers*** ~ *largemouth cover with removable basket*
- ***Vacuum Line*** ~ *Dedicated vacuum line for cleaner*
- ***Cleaner*** ~ *Zodiac MX8 suction Cleaner*
- ***Returns*** ~ *2" plumbing lines with 4 returns on looped plumbing system*
- ***Coping*** ~ *bull nose brick*
- ***Tile*** ~ *One row 6" frost-proof waterline (Choice of standard colors)*
- ***Pump*** ~ *Jandy 2.0 Horsepower Stealth pump*
- ***Filter*** ~ *Jandy CV340 Cartridge Filter*
- ***Light*** ~ *LED color changing pool light*
- ***Freeze Control*** ~*Sensor built into system*
- ***Timer*** ~ *Autotimer for pool and cleaner*
- ***Chemicals*** ~ *Aqua Pure Salt System*
- ***Deck*** ~ *500 sq. ft. Broom finished concrete*
- ***Interior finish*** ~ *Smooth quartz (Choice of standard colors)*
- ***Startup*** ~ *Balance ALL chemicals*
- ***Instructions on ALL equipment***
- ***Complete jobsite cleanup***
- ***Pool Service*** ~ *30 days of FREE pool service*