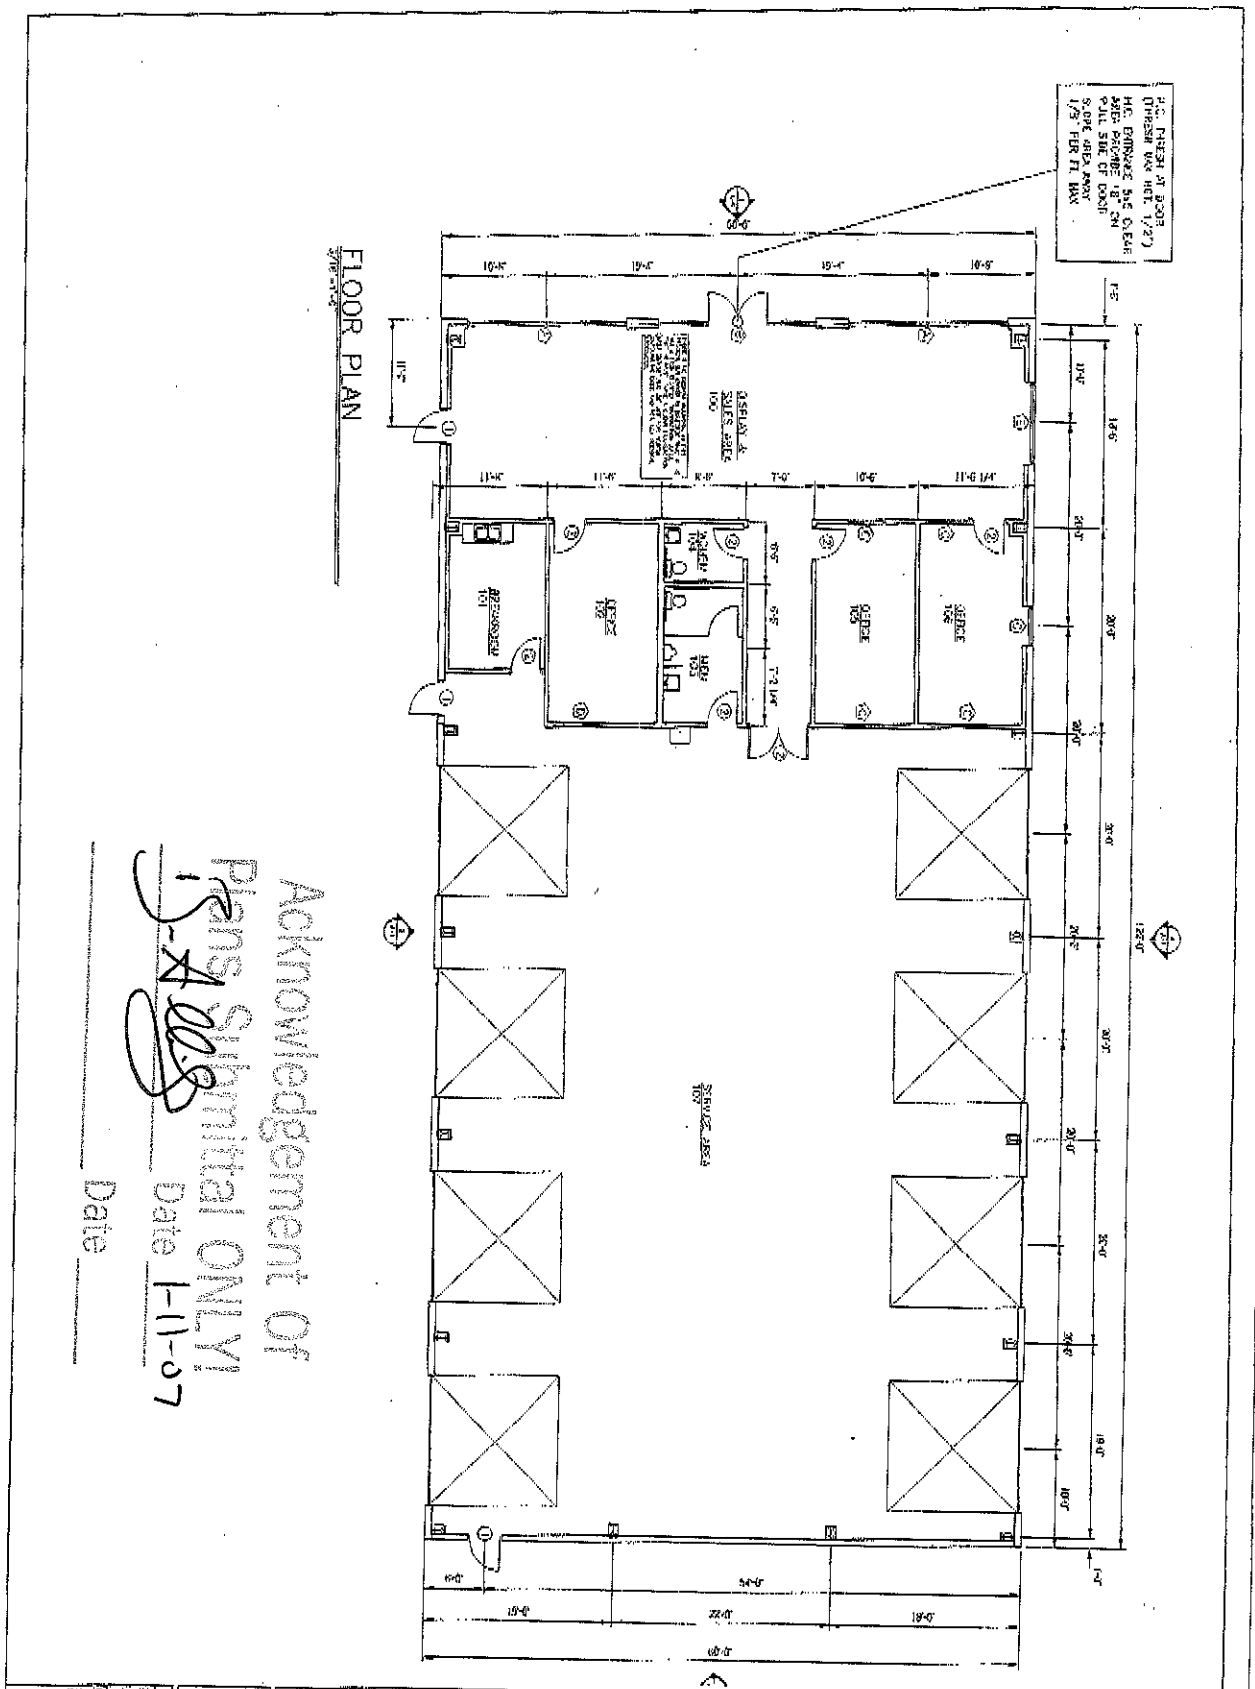


Acknowledgement of Plans Submitted ONLY

Date 1-11-07

Date

A-1	12/06/2007	

New Building for Pebbles Automotive

MOORESVILLE, NC

CAMPBELL DESIGN
4511 N. Highway 16 · Suite B · Denver, NC 28037
(704) 489-1438 · Fax (704) 489-1439
www.campbelldesign.info