DIVISION OF ENVIRONMENTAL HEALTH
ON-SITE WASTEWATER SECTION

PROPERTY ID #: _____
COUNTY: _____


SOIL/SITE EVALUATION
for ON-SITE WASTEWATER SYSTEM

OWNER: _____ APPLICANT: _____
ADDRESS: _____ APPLICATION DATE: _____ DATE EVALUATED: _____
PROPOSED FACILITY: _____ PROPOSED DESIGN FLOW (.1949): _____ PROPERTY SIZE: _____
LOCATION OF SITE: Lot 5 PROPERTY RECORDED: _____
WATER SUPPLY: ☐ Private ☐ Public ☐ Well ☐ Spring ☐ Other _____
EVALUATION METHOD: ☐ Auger Boring ☐ Pit ☐ Cut
TYPE OF WASTEWATER: ☐ Sewage ☐ Industrial Process ☐ Mixed

PROFILE #	.1940 LANDSCAPE POSITION/ SLOPE %	HORIZON DEPTH (IN.)	SOIL MORPHOLOGY (.1941) .1941 STRUCTURE/ TEXTURE	.1941 CONSISTENCE/ MINERALOGY	OTHER PROFILE FACTORS .1942 SOIL WETNESS/ COLOR	.1943 SOIL DEPTH	.1956 SAPRO CLASS	.1944 RESTR HORIZ	PROFILE CLASS & LTAR
1		0-36	RC/FR WSBK	FR SS SP					PS .2
		36-94	RC/SAP MSX	FR SS SP					
2		0 36	BRC/ WSBK	FR SP					PS .2-.25 @ 36"
		36-60	YBC/Expansive	/ Chroma 2 @ 50"					
3					Keep	System 18" deep			
4									


DESCRIPTION	INITIAL SYSTEM	REPAIR SYSTEM
Space (.1945)		

OTHER FACTORS (.1946): _____
SITE CLASSIFICATION (.1948): _____
EVALUATED BY: _____
OTHER(S) PRESENT: _____

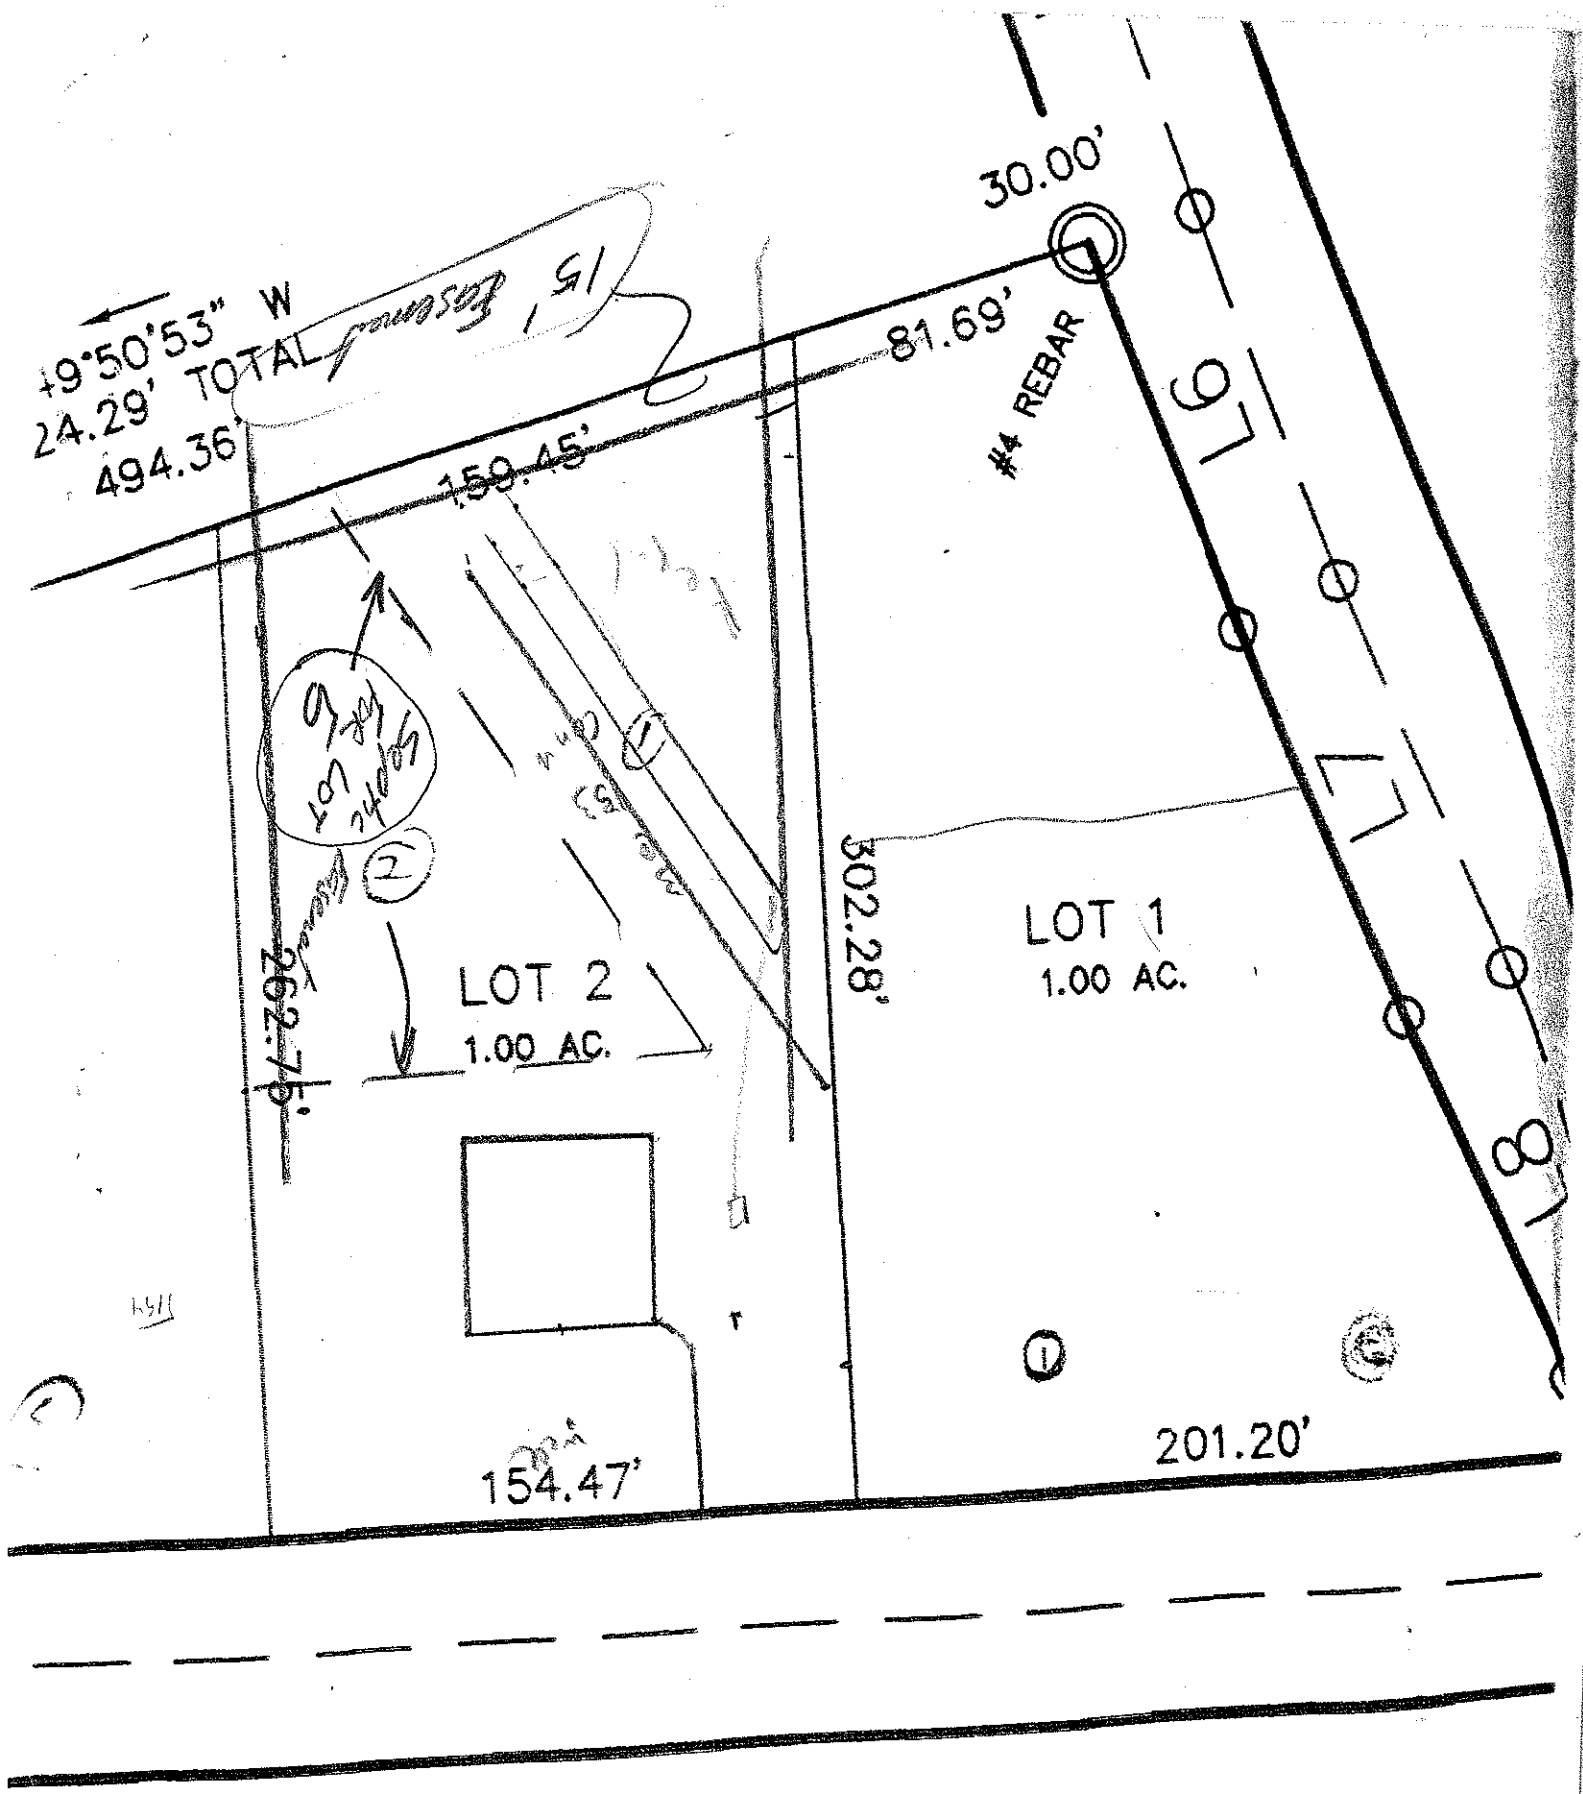

KILBORNE FARMS

OWNER: TREETOPS Development LLC
607 Anderson Ave
Salc. 28144 N.C.

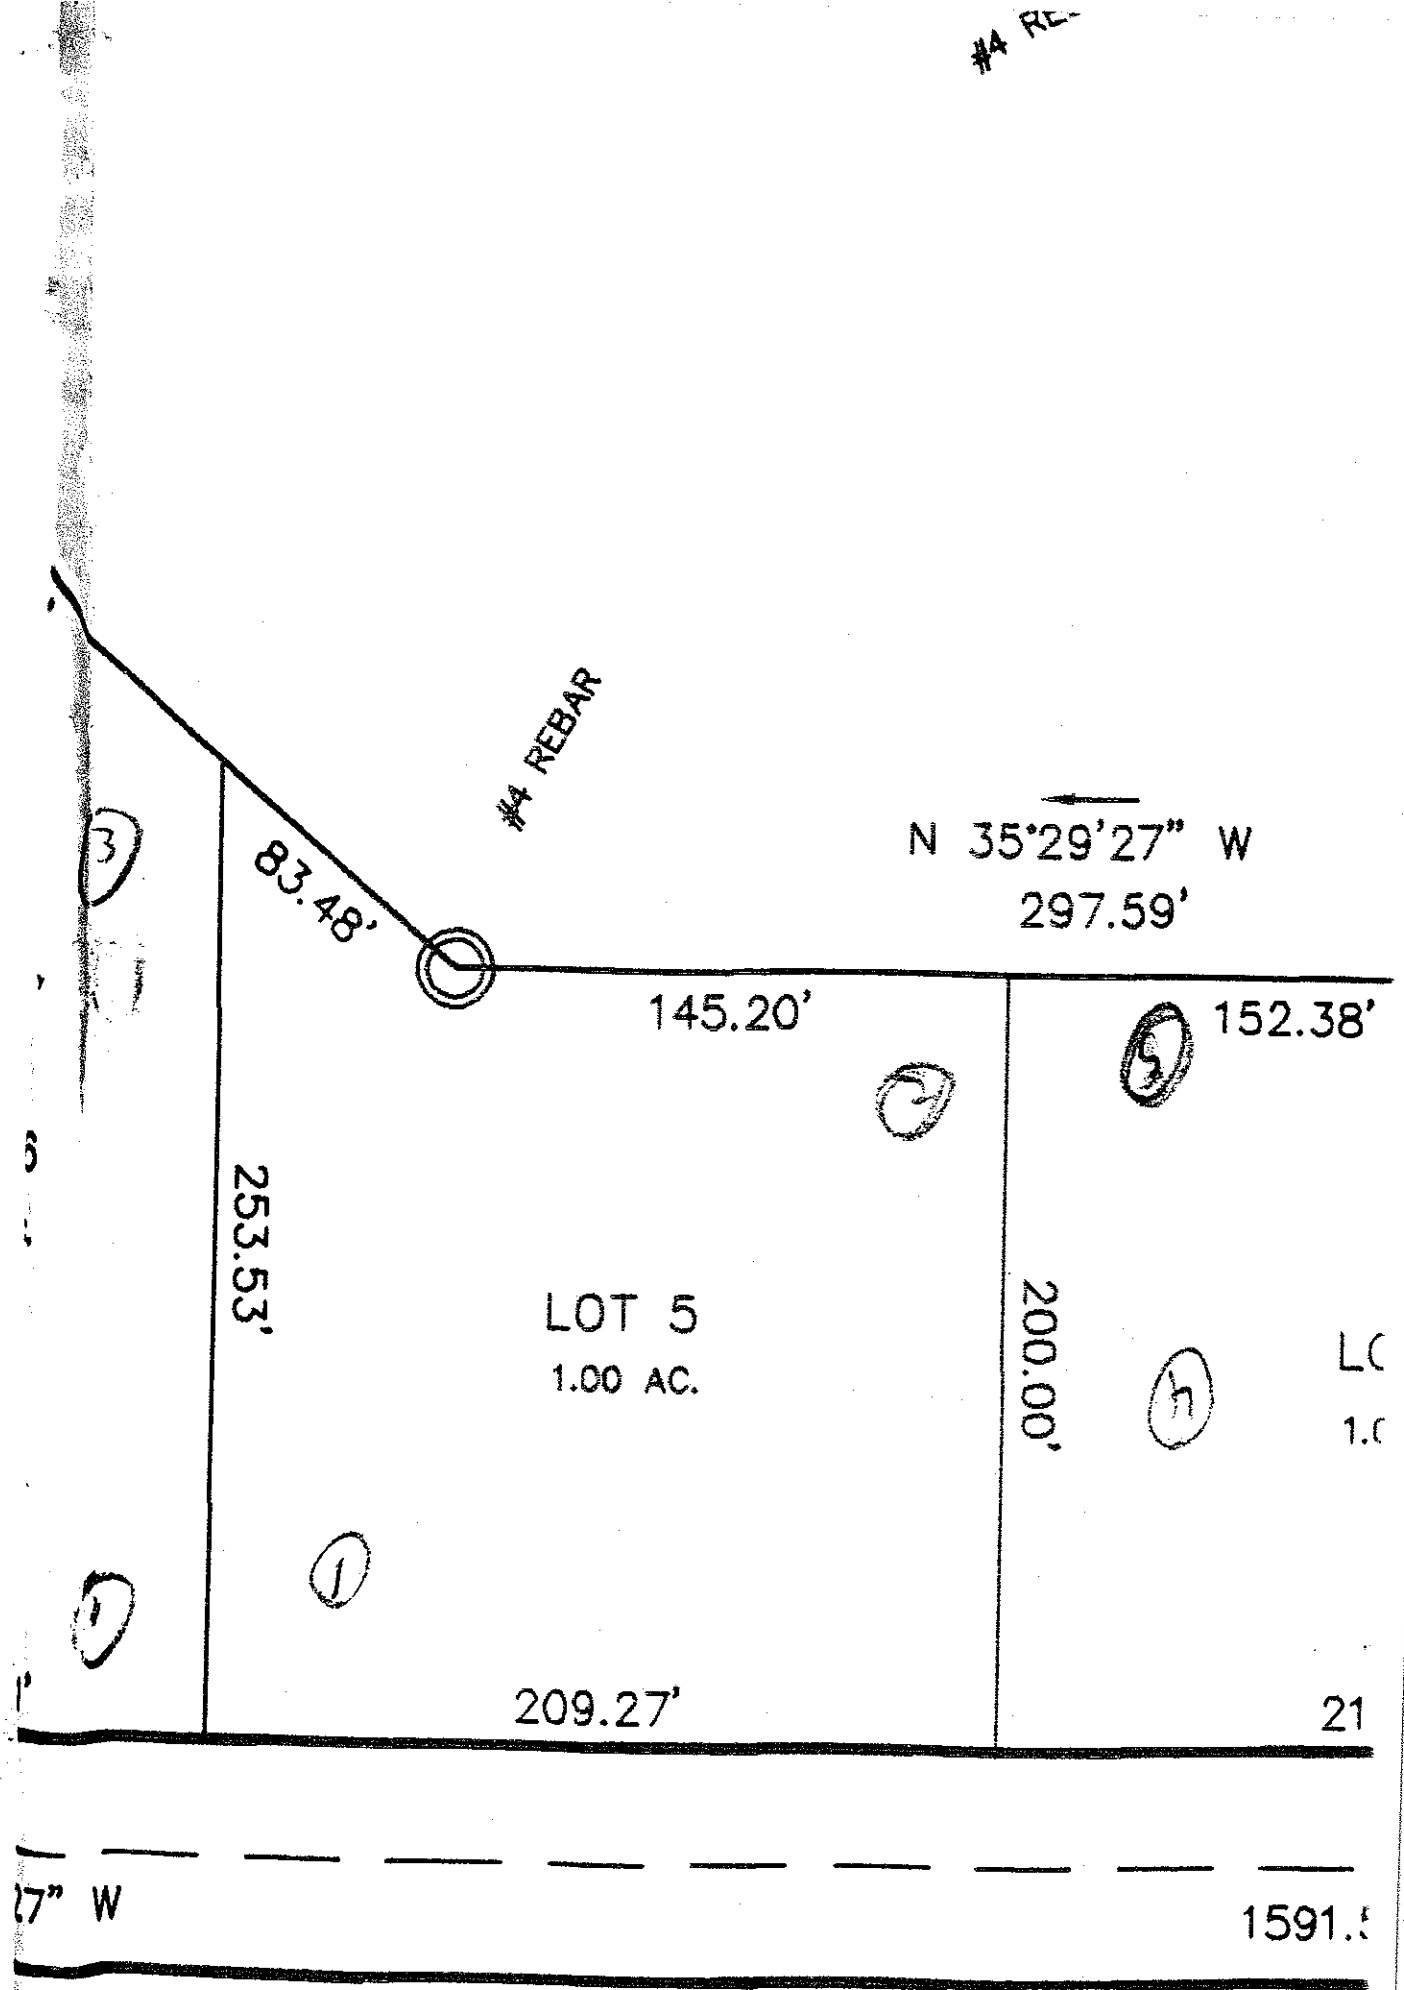
#4 RE
#4 REBAR
N 35°29'27" W
297.59'
83.48'
145.20'
152.38'
253.53'
LOT 5
1.00 AC.
200.00'
209.27'
21
27" W
1591.