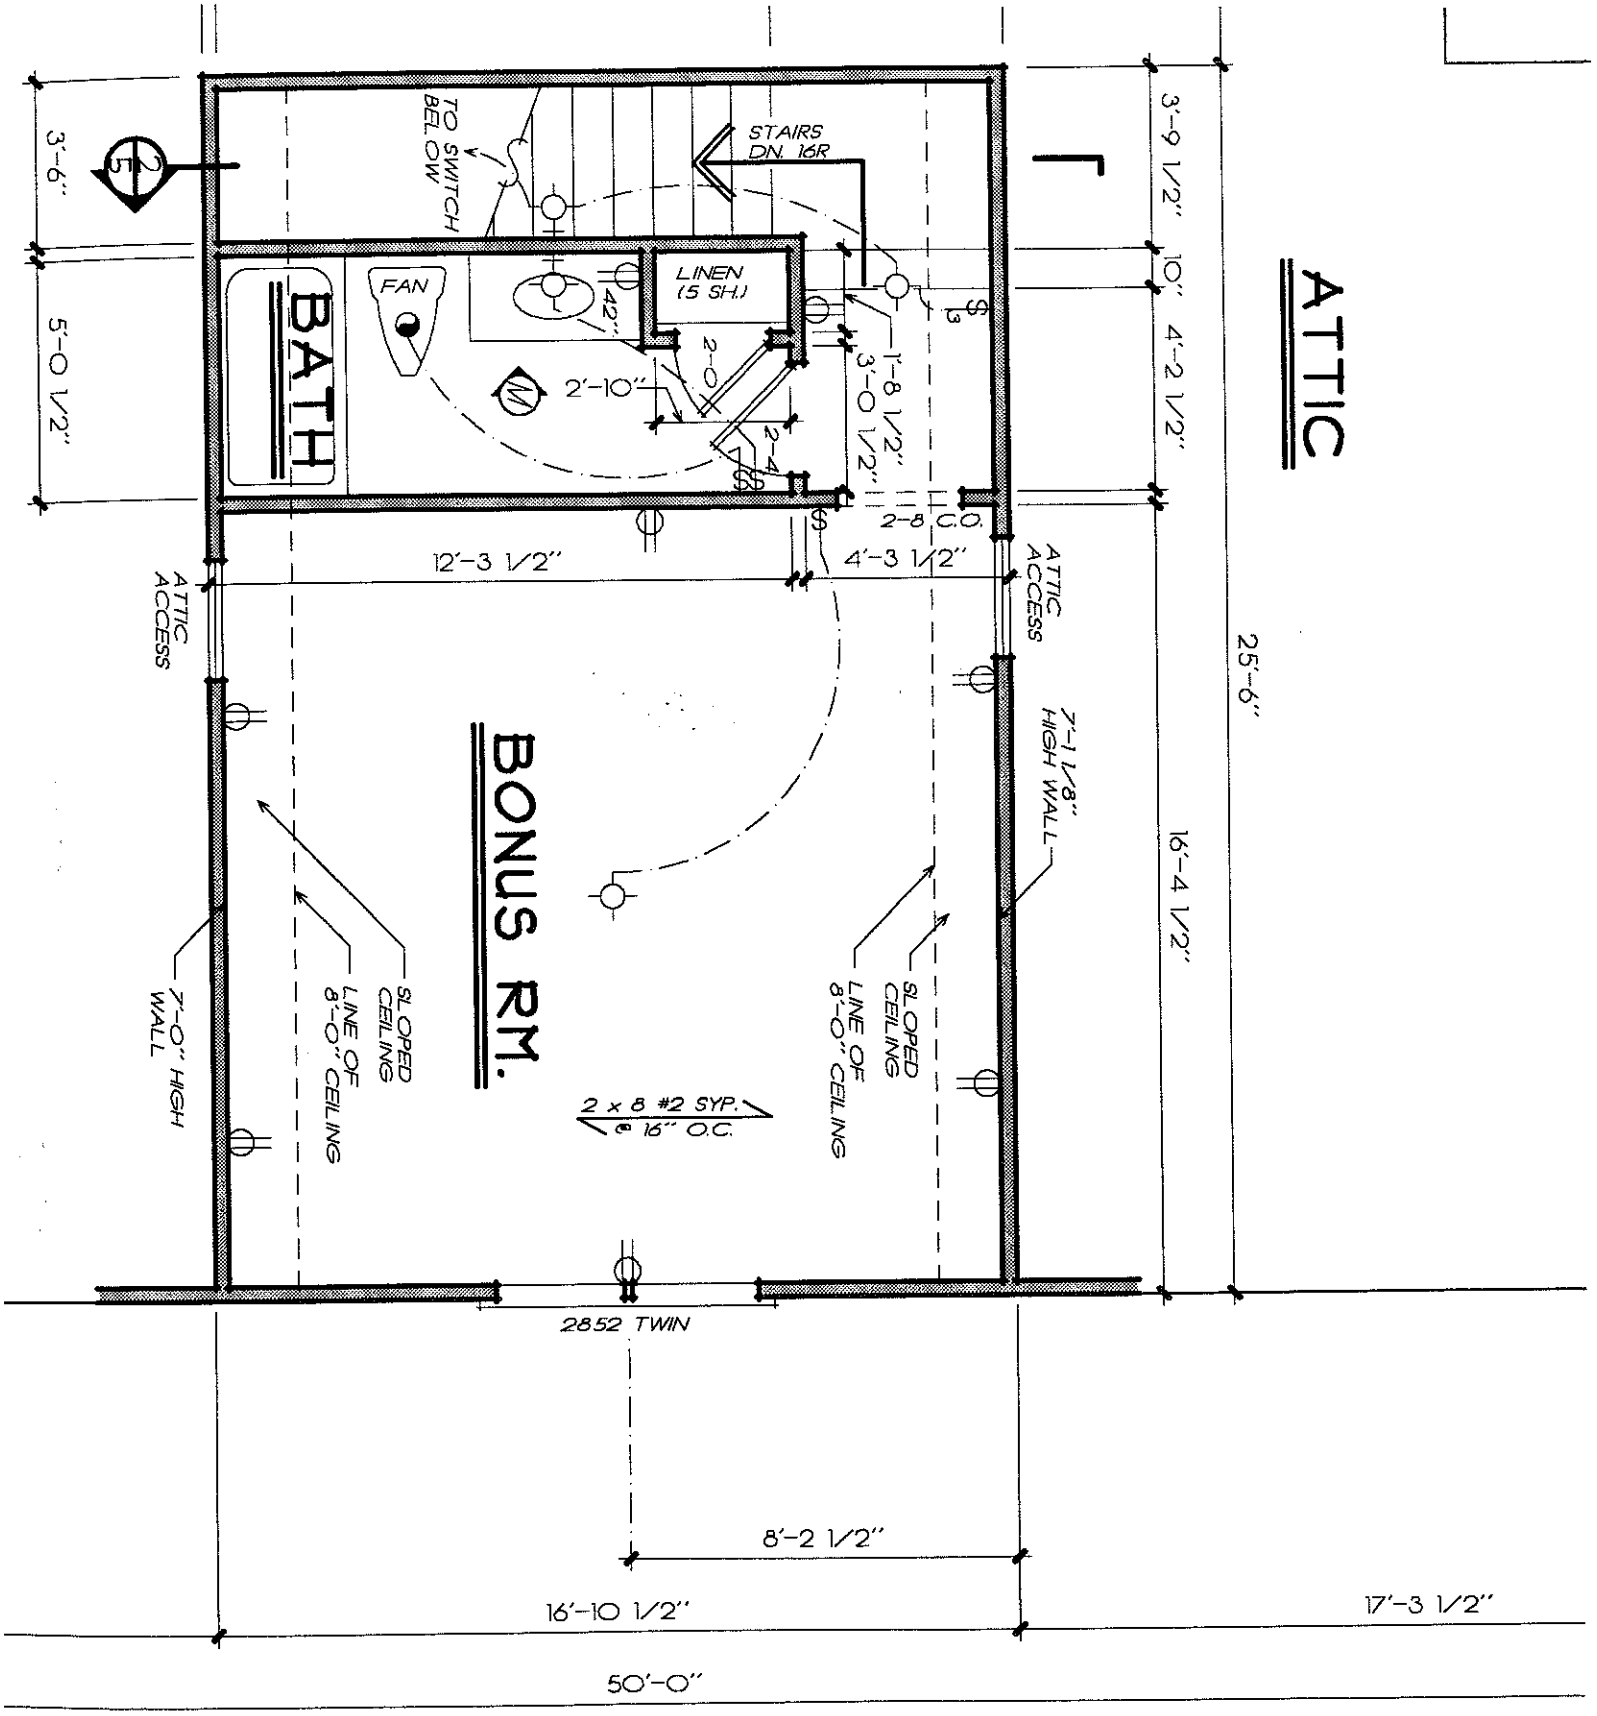


SECOND FLOOR PLAN/