IREDELL COUNTY HEATLH DEPARTMENT

PAGE 2: *SITE PLAN WORKSHEET*

SEE THE SAMPLE SITE PLAN BELOW. INCOMPLETE SITE PLANS WILL BE RETURNED TO YOU FOR COMPLETION AND MAY RESULT IN A DELAY IN THE ISSUANCE OF YOUR SEPTIC SYSTEM PERMIT!!!

Place an (X) beside each item as you complete the site plan:

- X — Property Line measurements are clearly identified…
- X — All proposed structures are indicated…
  SHOW: proposed house or business footprint, wells, water lines, patios, pools and decks, and any other item that will occupy space on the site
- ___ — Front and side setbacks from property line…
- X — Preferred driveway location and configuration, preferred well location…
- X — Area you prefer your septic system to be placed…
- X — North arrow, or other sufficient indicator of direction…

Circle N/A on the following if appropriate:


- X — Location of septic systems and wells within 100' of your property… N/A
- ___ — Location of easements and rights of ways on your property… N/A
- ___ — Location of any designated wetlands on the property… N/A


Signature: _____
Property owner or owner's legal representative signature (SIGNATURE REQUIRED)

9-20-16
DATE

USE THIS SPACE TO DRAW YOUR SITE PLAN

SEE Attached
S.K. plan

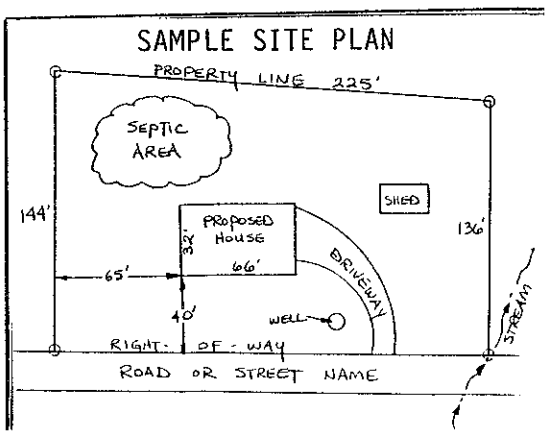

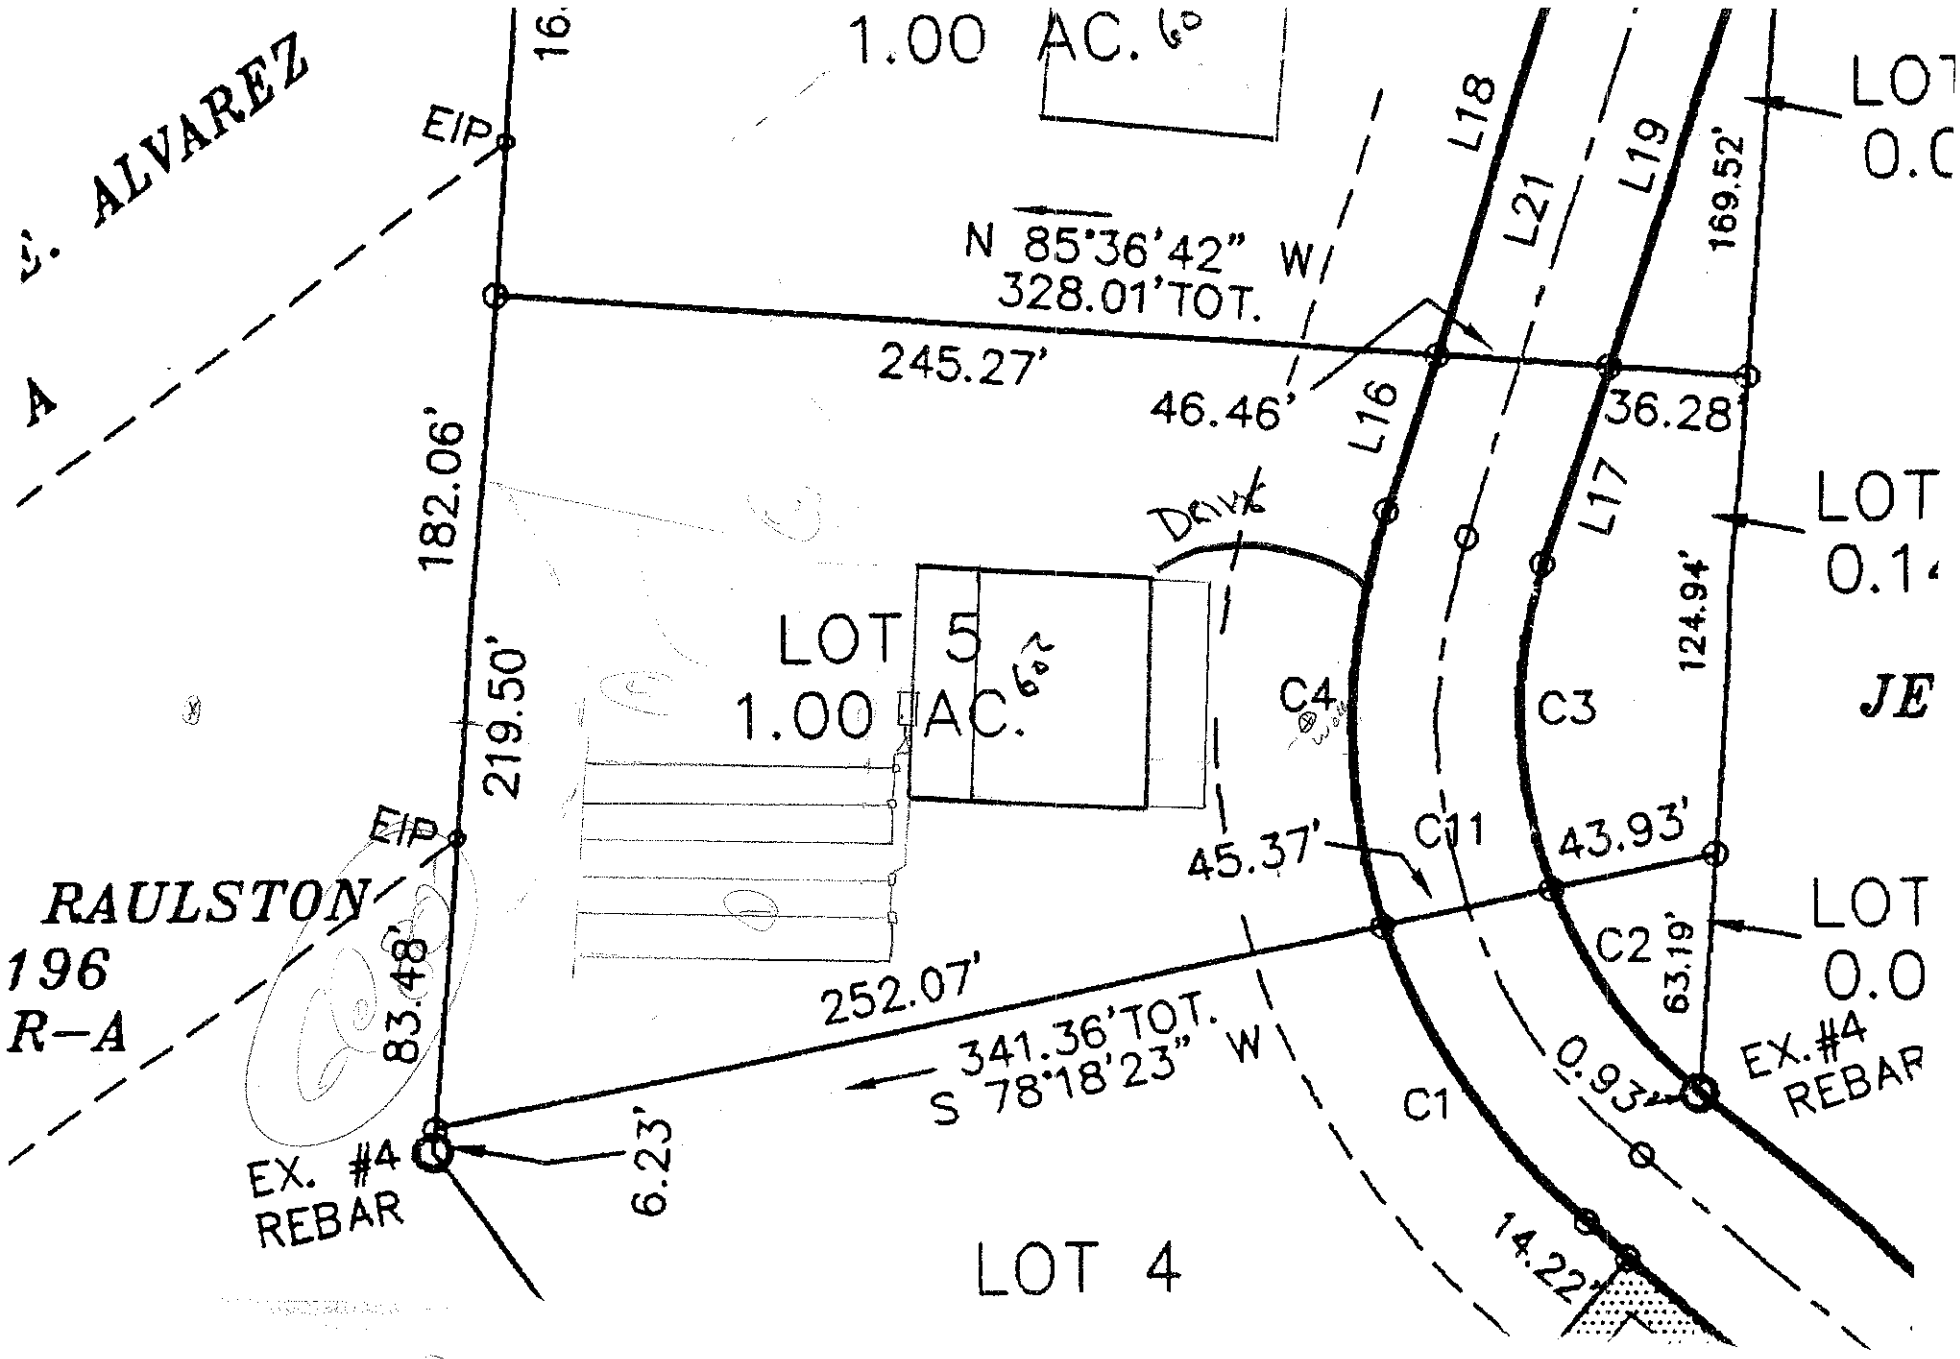
1.00 AC.
EIP
N 85°36'42" W
328.01'TOT.
245.27'
46.46'
36.28'
182.06'
219.50'
LOT 5
1.00 AC.
L16
L17
L18
L19
L21
169.52'
124.94'
C4
C3
C11
45.37'
43.93'
C2
63.19'
C1
0.93'
14.22'
252.07'
341.36'TOT.
S 78°18'23" W
83.48'
6.23'
EX. #4
REBAR
LOT 4
RAULSTON
196
R-A
ALVAREZ