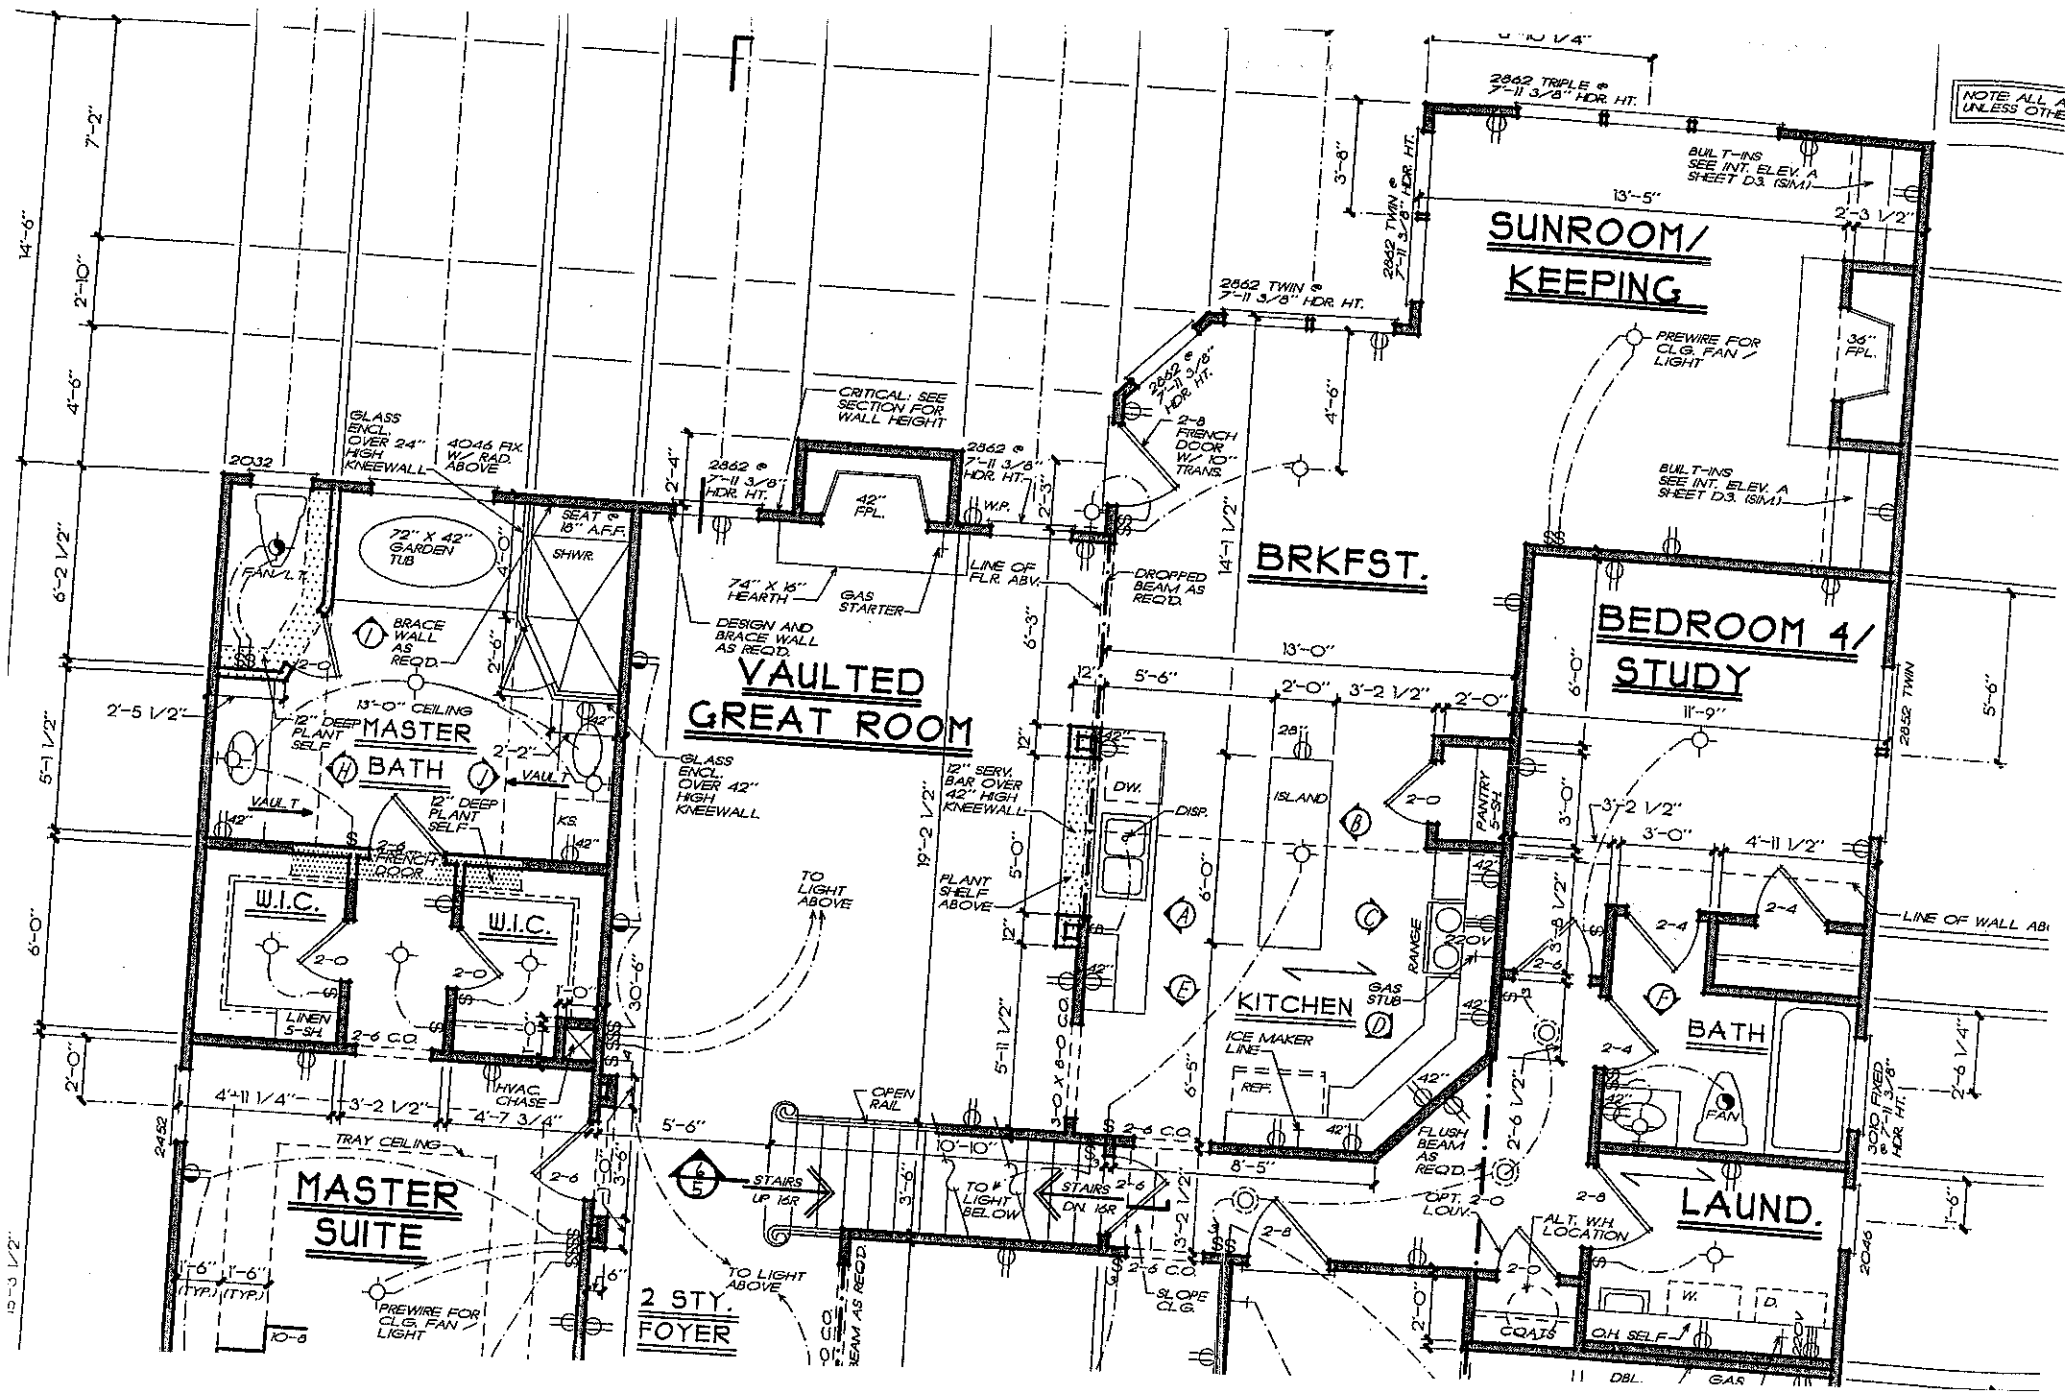
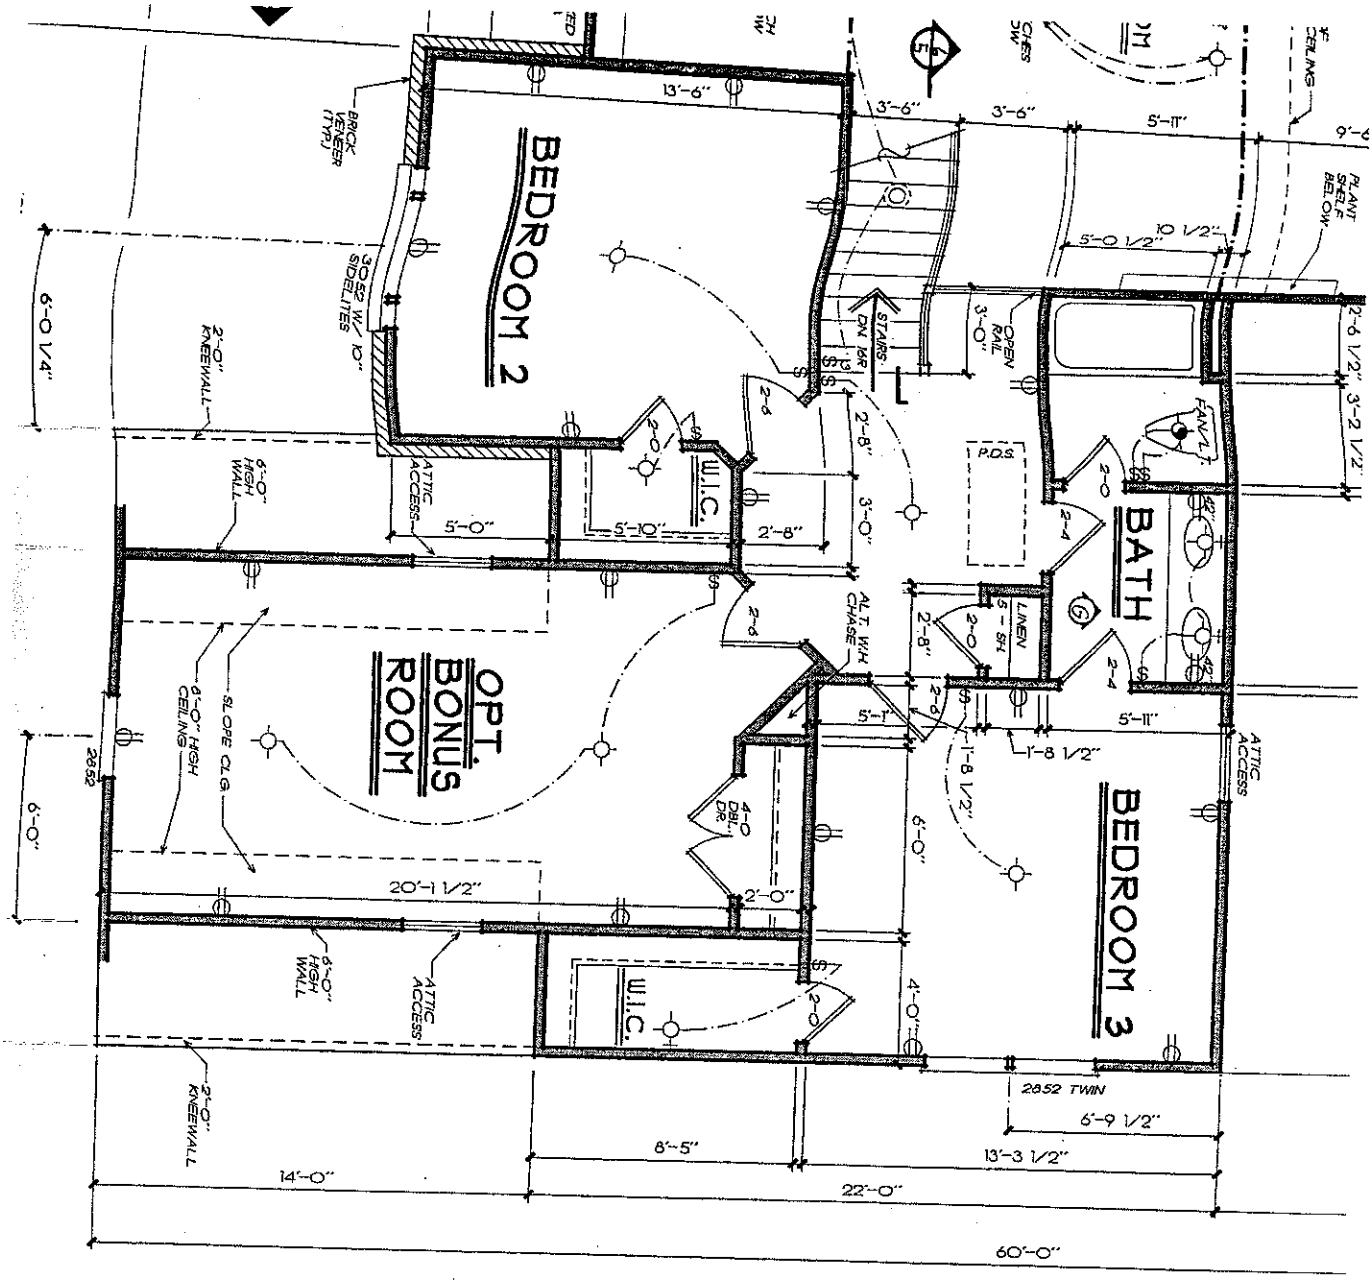

SUNROOM/
KEEPING
BRKFST.
VAULTED
GREAT ROOM
MASTER
SUITE
BATH
BEDROOM 4/
STUDY
KITCHEN
LAUND.
BATH
2 STY.
FOYER
W.I.C.
W.I.C.
LINEN
5-SH.
HVAC
CHASE
72" X 42"
GARDEN
TUB
SHWR.
FAN/L.T.
SEAT @
18" A.F.F.
GLASS
ENCL.
OVER 24"
HIGH
KNEEWALL
4046 FIX
W/ RAD.
ABOVE
2032
BRACE
WALL
AS
REQ'D.
13'-0" CEILING
12" DEEP
PLANT
SELF
VAULT
2-6
FRENCH
DOOR
2-6 C.O.
TRAY CEILING
PREWIRE FOR
CLG. FAN
LIGHT
CRITICAL: SEE
SECTION FOR
WALL HEIGHT
2862 @
7'-11 3/8"
HDR. HT.
42"
FPL.
W.P.
74" X 16"
HEARTH
GAS
STARTER
LINE OF
FLR. ABV.
DESIGN AND
BRACE WALL
AS REQ'D.
DROPPED
BEAM AS
REQ'D.
GLASS
ENCL.
OVER 42"
HIGH
KNEEWALL
12" SERV.
BAR OVER
42" HIGH
KNEEWALL
DW.
DISP.
ISLAND
PANTRY
5-SH.
PLANT
SHELF
ABOVE
TO
LIGHT
ABOVE
RANGE
220V
GAS
STUB
ICE MAKER
LINE
REF.
3-0 X 8-0 C.O.
OPEN
RAIL
STAIRS
UP 16R
STAIRS
DN. 16R
TO
LIGHT
BELOW
TO LIGHT
ABOVE
BEAM AS REQ'D.
SLOPE
C.G.
2-6 C.O.
FLUSH
BEAM
AS
REQ'D.
OPT. 2-0
LOUV.
ALT. W.H.
LOCATION
COATS
O.H. SELF.
W.
D.
DBL.
GAS
2862 TRIPLE @
7'-11 3/8" HDR. HT.
2862 TWIN @
7'-11 3/8" HDR. HT.
BUILT-INS
SEE INT. ELEV. A
SHEET D3. (SIM.)
PREWIRE FOR
CLG. FAN
LIGHT
36"
FPL.
2-8
FRENCH
DOOR
W/ 10"
TRANS.
3010 FIXED
@ 7'-11 3/8"
HDR. HT.
2852 TWIN
LINE OF WALL ABO
NOTE: ALL A
UNLESS OTHE



FBA

FRANK BETZ ASSOCIATES, INC.

LAKE PARK DRIVE/SUITE 250

30080

BY: JRB

SECOND FLR. PLAN / BATH ELEV. / DETAIL

THE AMBROSE