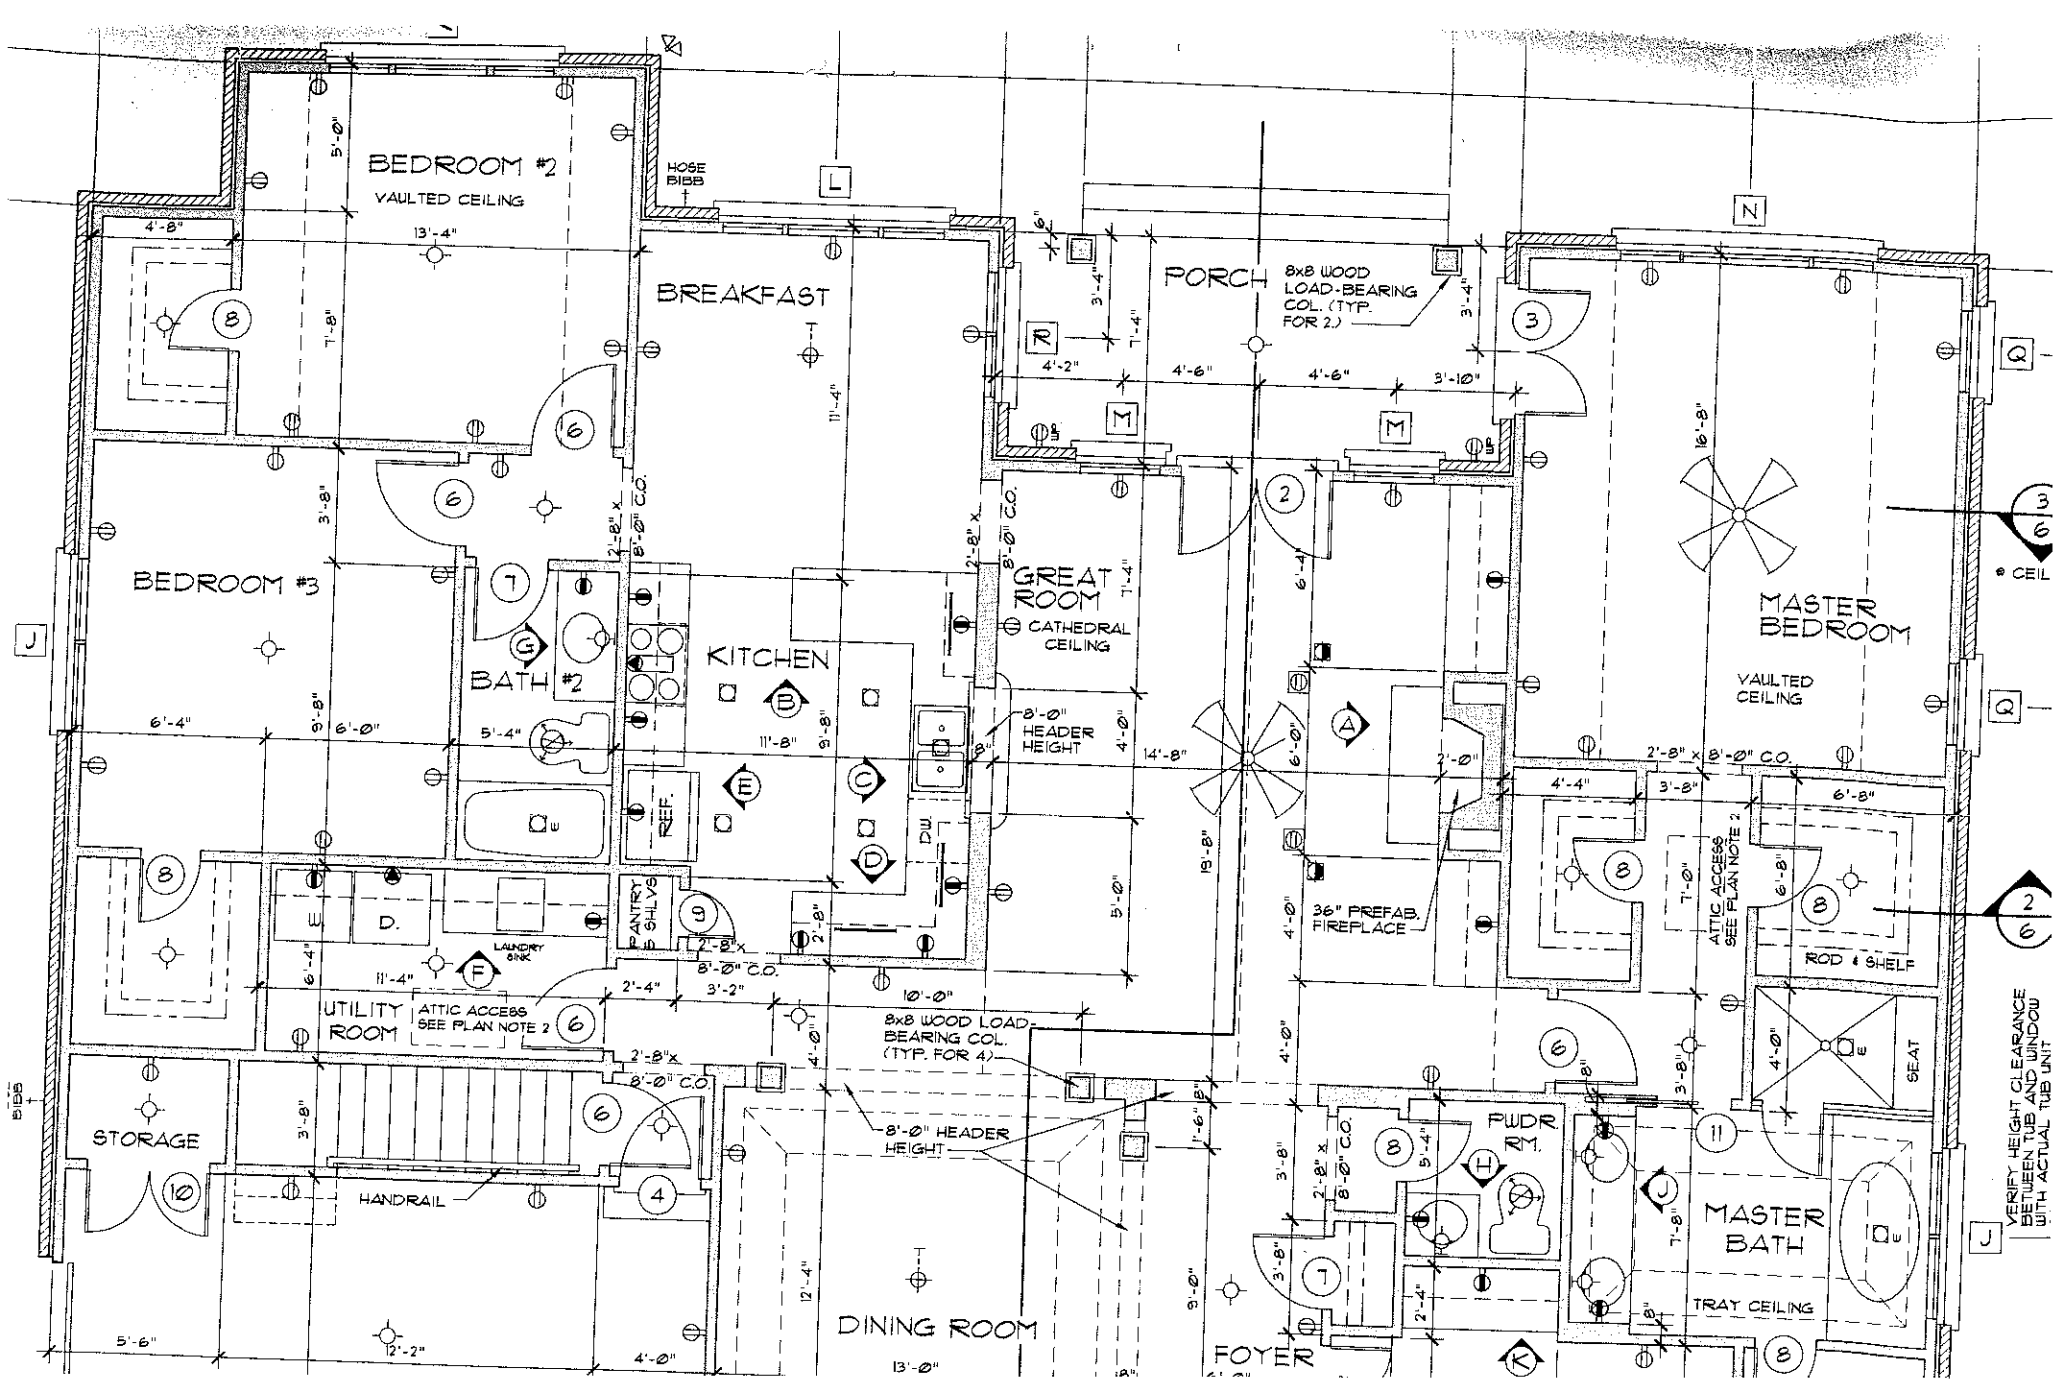
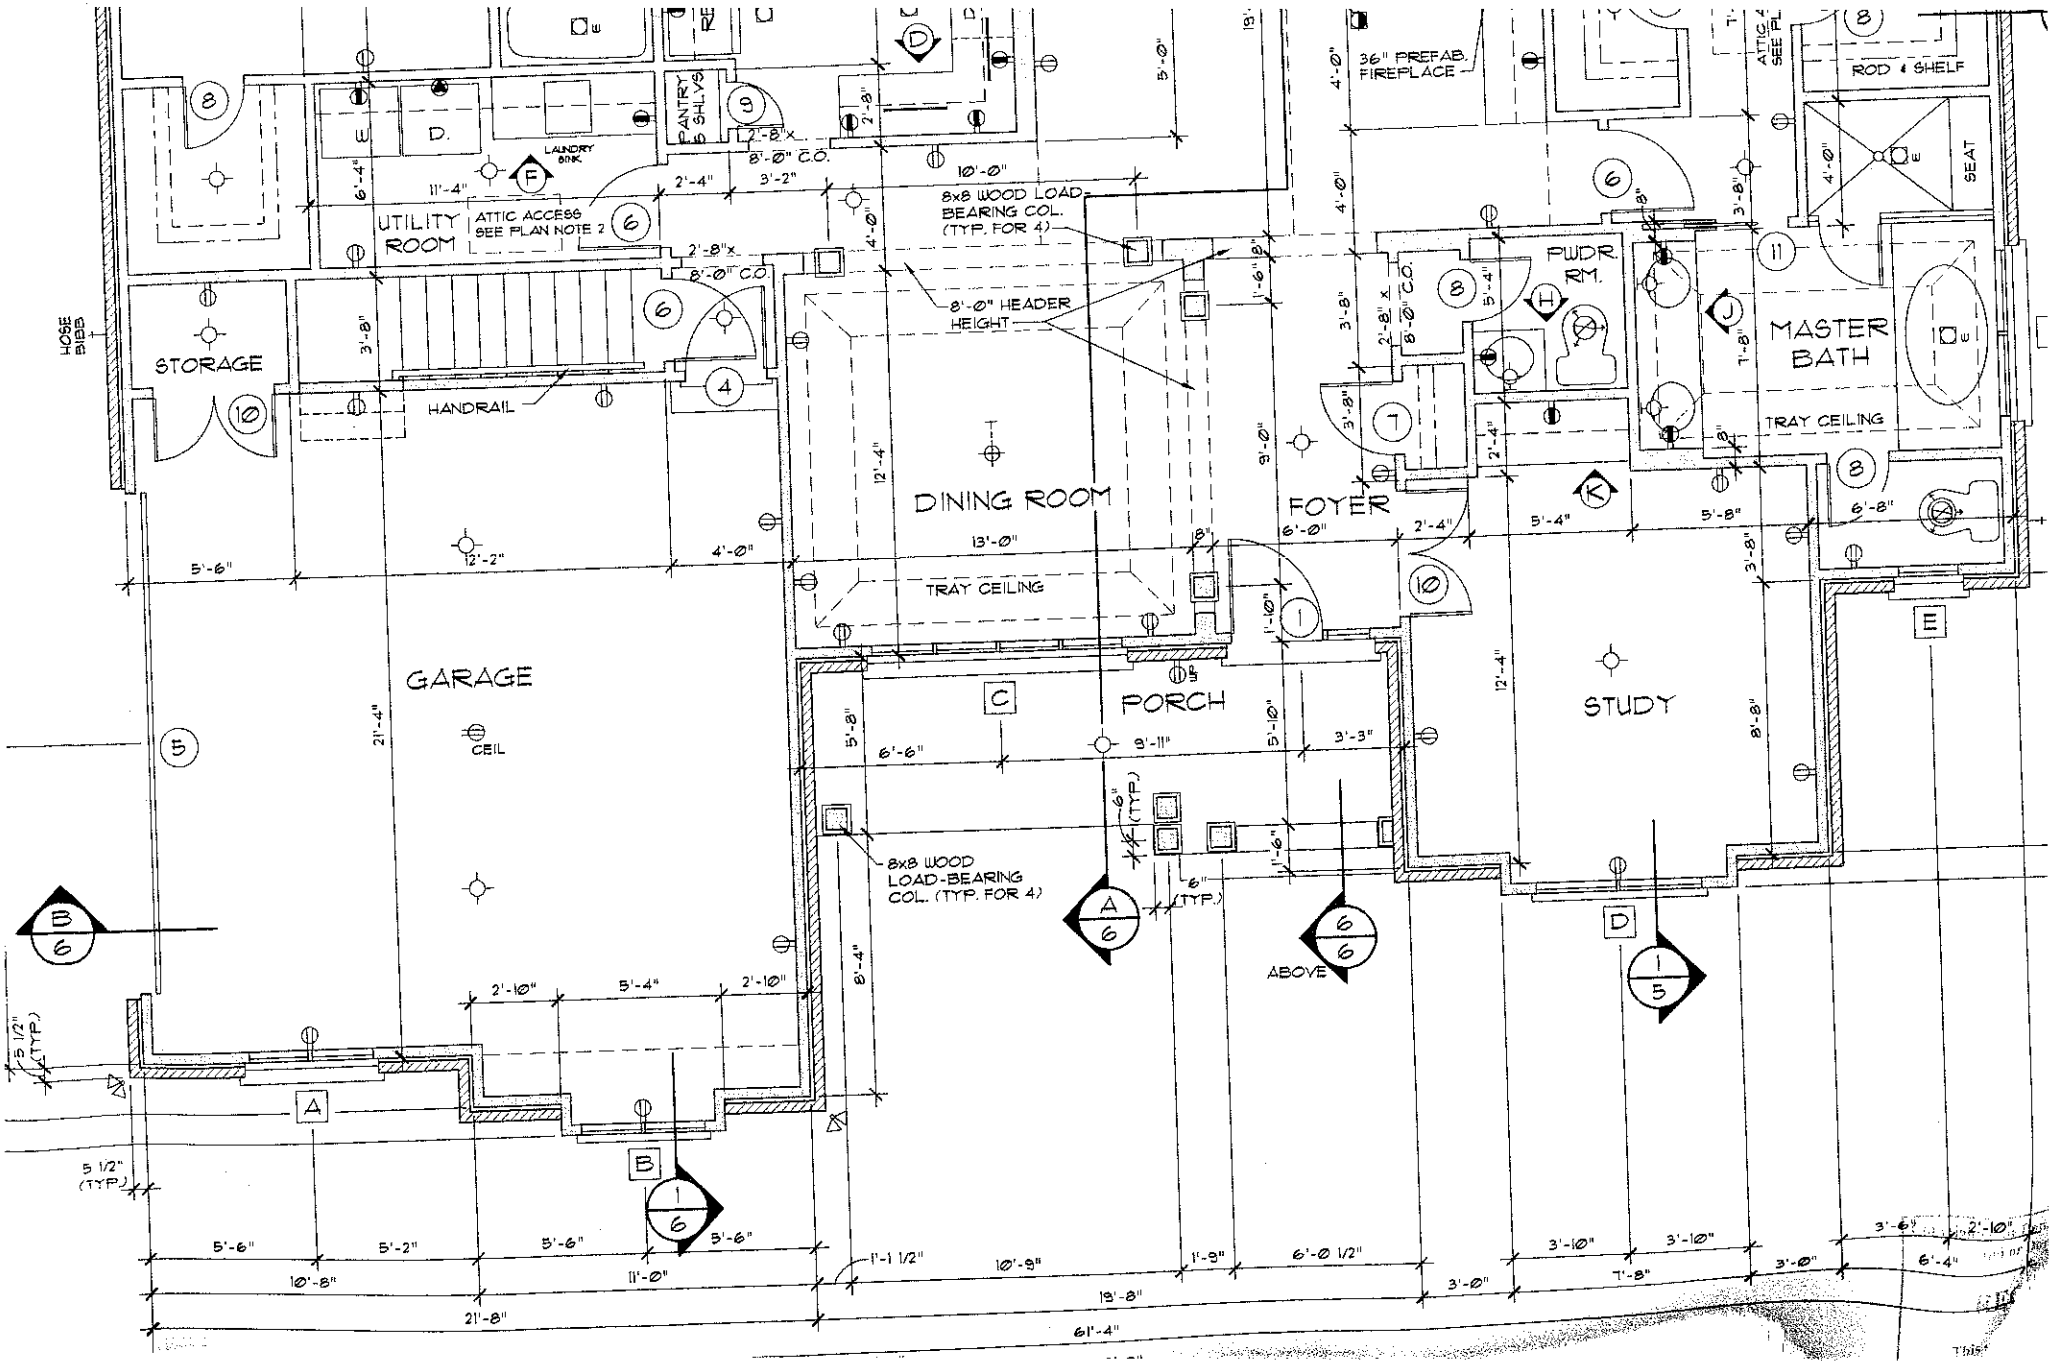

BEDROOM #2
VAULTED CEILING
BREAKFAST
PORCH
8x8 WOOD LOAD-BEARING COL. (TYP. FOR 2.)
BEDROOM #3
BATH #2
KITCHEN
GREAT ROOM
CATHEDRAL CEILING
MASTER BEDROOM
VAULTED CEILING
8'-0" HEADER HEIGHT
36" PREFAB. FIREPLACE
ATTIC ACCESS SEE PLAN NOTE 2
UTILITY ROOM
LAUNDRY SINK
PANTRY & SHLVS
REF.
D.W.
8x8 WOOD LOAD-BEARING COL. (TYP. FOR 4)
8'-0" HEADER HEIGHT
STORAGE
HANDRAIL
DINING ROOM
FOYER
PWDR RM.
MASTER BATH
TRAY CEILING
ROD & SHELF
SEAT
HOSE BIBB
VERIFY HEIGHT CLEARANCE BETWEEN TUB AND WINDOW WITH ACTUAL TUB UNIT


UTILITY ROOM
ATTIC ACCESS SEE PLAN NOTE 2
LAUNDRY SINK
PANTRY & SHLVS
2'-8" x 8'-0" C.O.
STORAGE
HOSE BIBB
HANDRAIL
8x8 WOOD LOAD-BEARING COL. (TYP. FOR 4)
8'-0" HEADER HEIGHT
DINING ROOM
TRAY CEILING
FOYER
36" PREFAB. FIREPLACE
ROD & SHELF
SEAT
PWDR RM.
MASTER BATH
TRAY CEILING
GARAGE
CEIL
PORCH
STUDY
8x8 WOOD LOAD-BEARING COL. (TYP. FOR 4)
ABOVE
5 1/2" (TYP.)
5'-6"
5'-2"
5'-6"
5'-6"
10'-8"
11'-0"
1'-1 1/2"
10'-9"
1'-9"
6'-0 1/2"
3'-0"
3'-10"
3'-10"
3'-0"
3'-6"
2'-10"
6'-4"
19'-8"
21'-8"
61'-4"