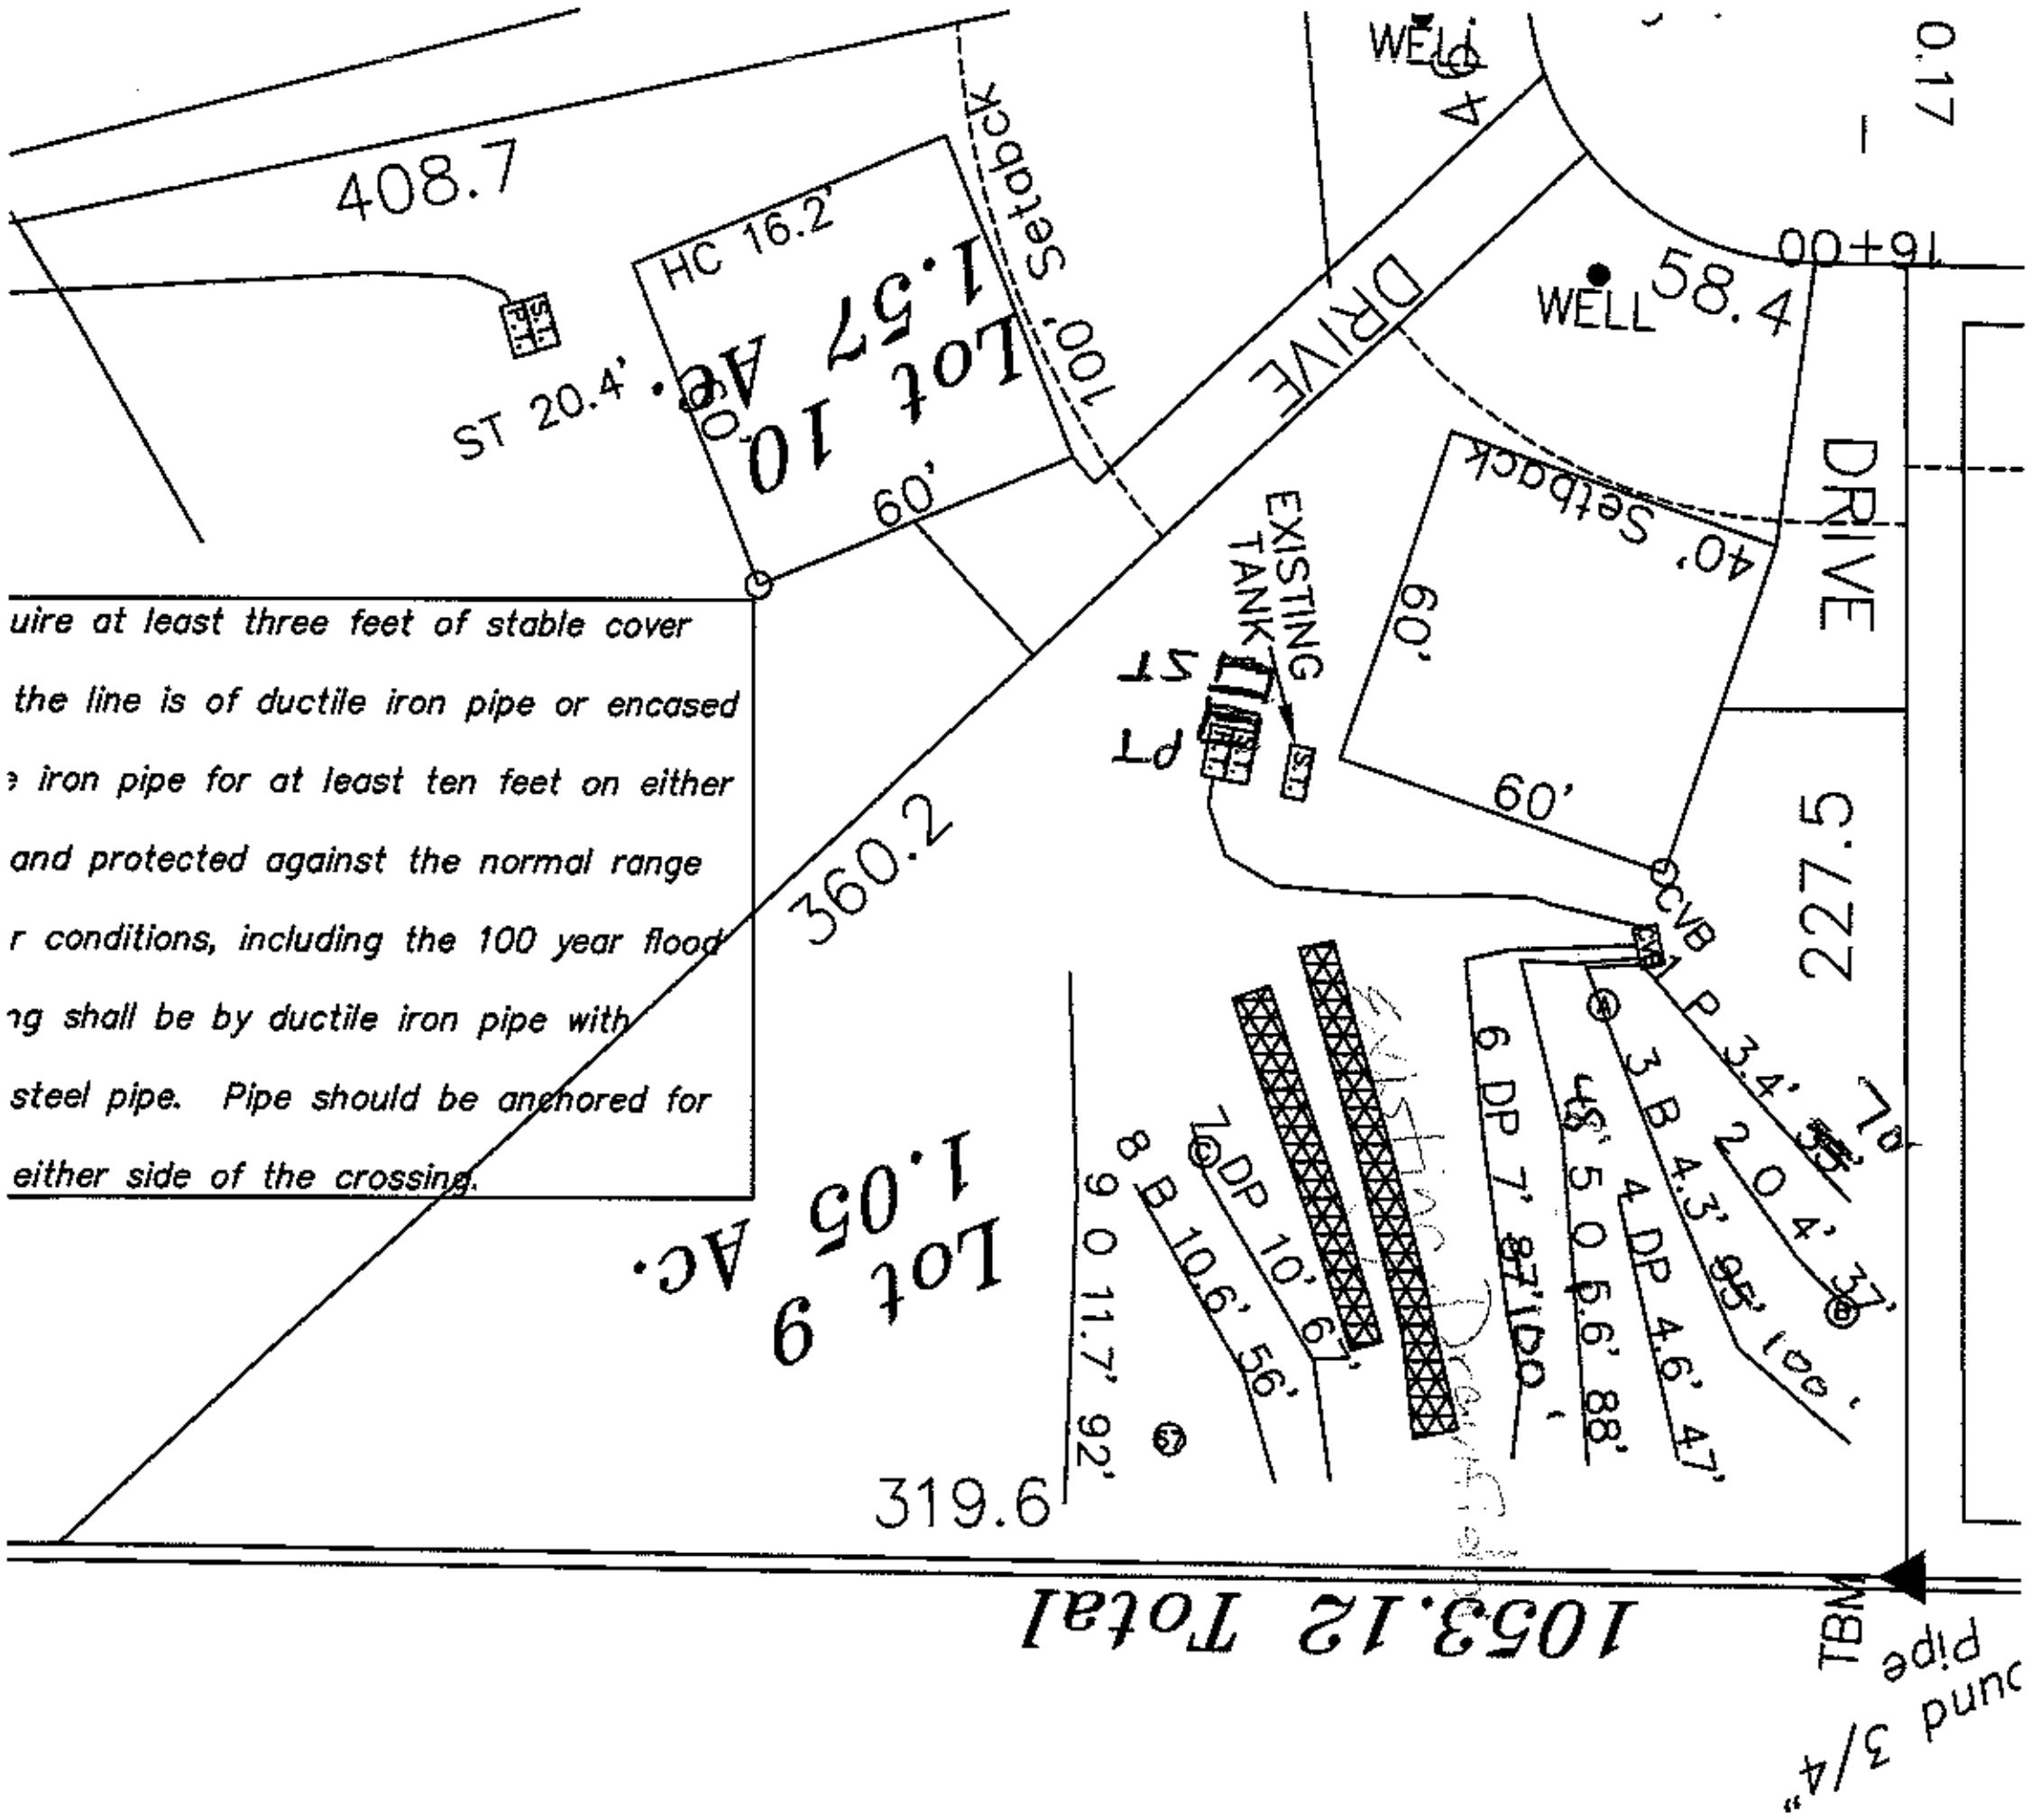

408.7
Lot 10
1.57 Ac.
HC 16.2'
ST 20.4'
100' Setbck
60'
DRIVE
WELL
WELL
58.4
16+00
0.17
40' Setback
60'
60'
EXISTING TANK
ST
PT
CVB
DRIVE
227.5
360.2
uire at least three feet of stable cover
the line is of ductile iron pipe or encased
iron pipe for at least ten feet on either
and protected against the normal range
r conditions, including the 100 year flood
ng shall be by ductile iron pipe with
steel pipe. Pipe should be anchored for
either side of the crossing.
Lot 9
1.05 Ac.
319.6
1053.12 Total
TBM
3/4" pipe

1"=60'