Acknowledgement Of
Plans Submittal ONLY!
Date 4-19-07
Date 4/19/07

STORAGE
LAUNDRY
KEEPING
14'3" x 10'
REAR PORCH
MASTER BATH
KITCHEN
14'3" x 14'8"
GREAT ROOM
20' x 18'
MASTER
BEDROOM
15' x 18'
GARAGE
DINING ROOM
15'9" x 13'6"
RECEPTION HALL
16'6" x 7'6"
POWDER
WIC
FRONT PORCH

COPYRIGHT 1997 SOUTHERN AVENUES INC

FIRST FLOOR
SCALE: 1/4"=1'-0"

FIRST FLOOR	2193 SF
SECOND FLOOR	1238 SF
TOTAL	3431

IF THIS PLAN IS NOT BEARING THE ORIGINAL SEAL OF THE ARCHITECT IT IS AN ILLEGAL SET

THE ANGEL
PLAN 314

DISCLAIMER

The purchaser of this plan is responsible for c
all local building codes and for ensuring th
correctly adapted to accommodate local site c
purchaser should consult with a local archite
regarding these matters.

Before construction begins, the purchaser sho
review this plan with the contractor, verify all di
report to the architect of the plan any errors
questions for clarification.

Before construction begins, the purchaser sh
structural elements for the plan and site with a

The exact size, reinforcement and depth of
footings must be determined by local co
acceptable practices for construction. The
footings should extend below frostline. Before
begins, the purchaser or contractor should ver
with a local engineer.

The purchaser of these plans understands all th
with adapting the plan to local sites affected
variations in climate, local site conditions, desi
building codes. Neither Southern Living nor th
this plan may be held responsible for adapting
local site conditions, design changes, construct
methods, costs, workmanship, quality of
equipment utilized in the construction.

The purchaser is granted the right to build only
from this plan (or modified plan). This right is
original purchaser only and is not transferable.


Designed exclusively for

Southern Livi
PLAN

by

SOUTHER
AVENUE

To order additional sets
plans please call
1-800-755-1122

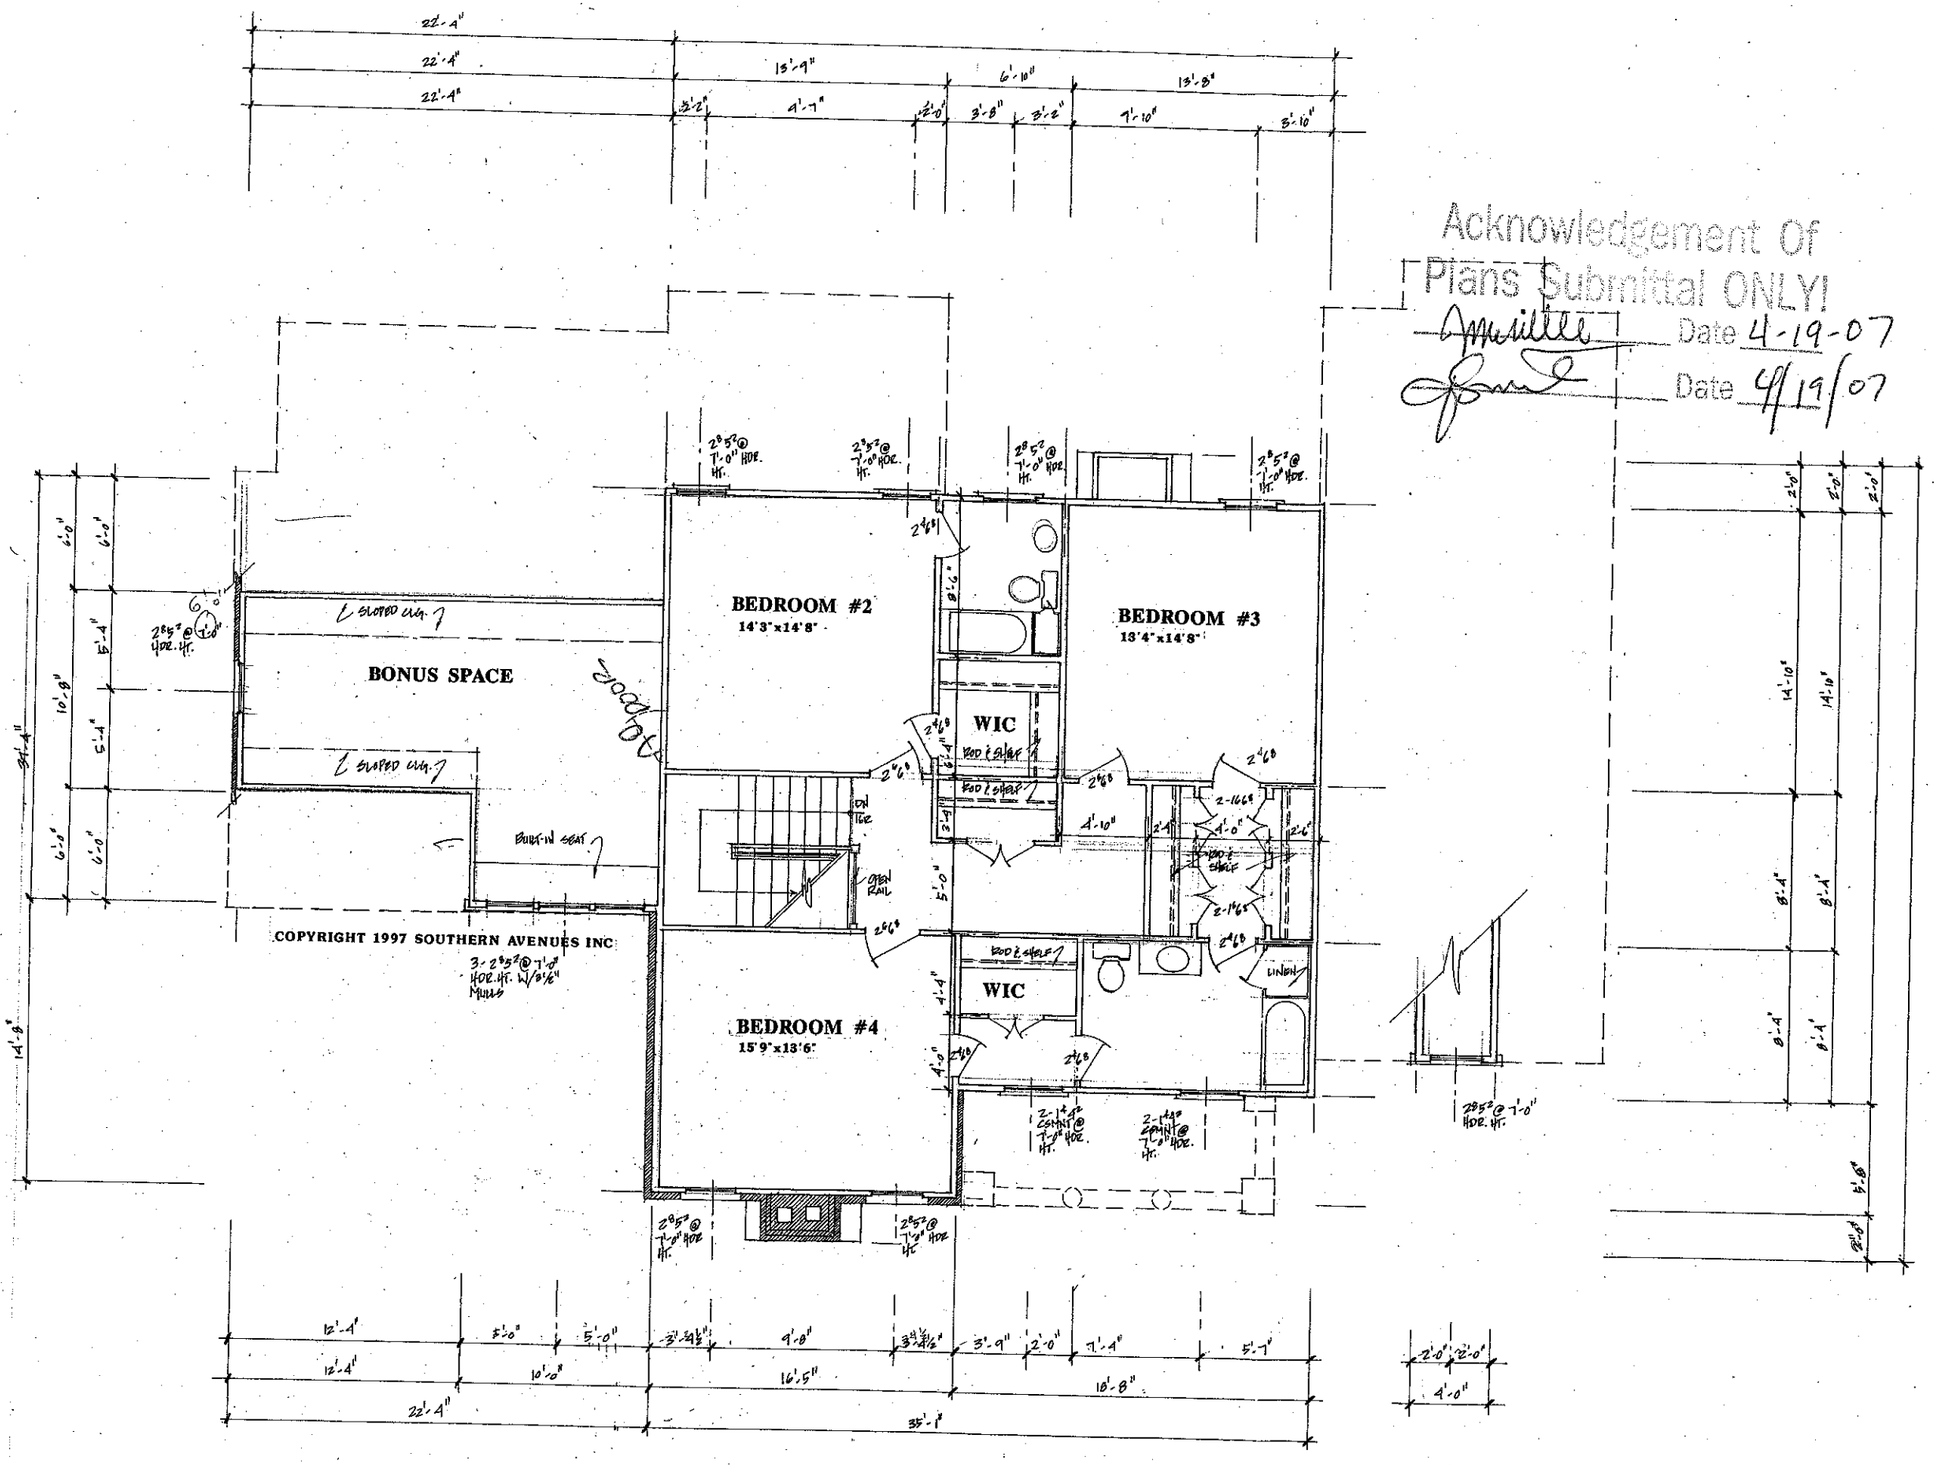

Acknowledgement Of Plans Submittal ONLY!

Date 4-19-07

Date 4/19/07

IF THIS STAMP IS NOT RED IT IS AN ILLEGAL BLUE STAMP

SECOND FLOOR

SCALE: 1/4"=1'-0"

THE ANGELIQ

PLAN 314

DISCLAIMER

The purchaser of this plan is responsible for compliar
all local building codes and for ensuring that the
correctly adapted to accommodate local site conditio
purchaser should consult with a local architect or e
regarding these matters.

Before construction begins, the purchaser should thor
review this plan with the contractor, verify all dimensior
report to the architect of the plan any errors, omissi
questions for clarification.

Before construction begins, the purchaser should ve
structural elements for the plan and site with a local en

The exact size, reinforcement and depth of all co
footings must be determined by local soil conditions
acceptable practices for construction. The bottom
footings should extend below frostline. Before constr
begins, the purchaser or contractor should verify the d
with a local engineer.

The purchaser of these plans understands all risks asso
with adapting the plans to local sites affected by reg
variations in climate, local site conditions, design needs
building codes. Neither Southern Living nor the archite
this plan may be held responsible for adapting this pla
local site conditions, design changes, construction mate
methods, costs, workmanship, quality of materials
equipment utilized in the construction.

The purchaser is granted the right to build only one struc
from this plan (or modified plan). This right extends to
original purchaser only and is not transferable.

Designed exclusively for

Southern Living® PLANS

by

SOUTHERN AVENUES®

To order additional sets of plans please call 1-800-755-1122