
IREDELL COUNTY HEALTH DEPARTMENT
ENVIRONMENTAL HEALTH DIVISION
Application For Improvement Permit
Site Plan Form

INSTRUCTIONS TO APPLICANT: (Items in Parentheses are to be performed by DEVELOPERS ONLY)


All property corners must be staked and flagged with dimensions matching those shown on an approved final (preliminary) plat (**and** proposed house dimensions must be staked and flagged) before the Iredell County Health Department can begin review work on this proposed site. An application for an Improvement Permit is considered complete **only** when this site plan form is completed, signed, and attached to the application form.

As Close To Scale As Is Possible: 1. Draw in the proposed lot showing **all** proposed lot dimensions and orientation to proposed streets or roads. 2. Draw in the proposed structure showing dimensions and distances to property lines (include decks, walkways, etc.). E. Draw in the proposed driveway location. 4. Draw in all wells, both existing and proposed, including those on adjacent property (if known). 5. Draw in any other structure ie. sheds, outbuildings, pools, etc. which will occupy space on the proposed lot.

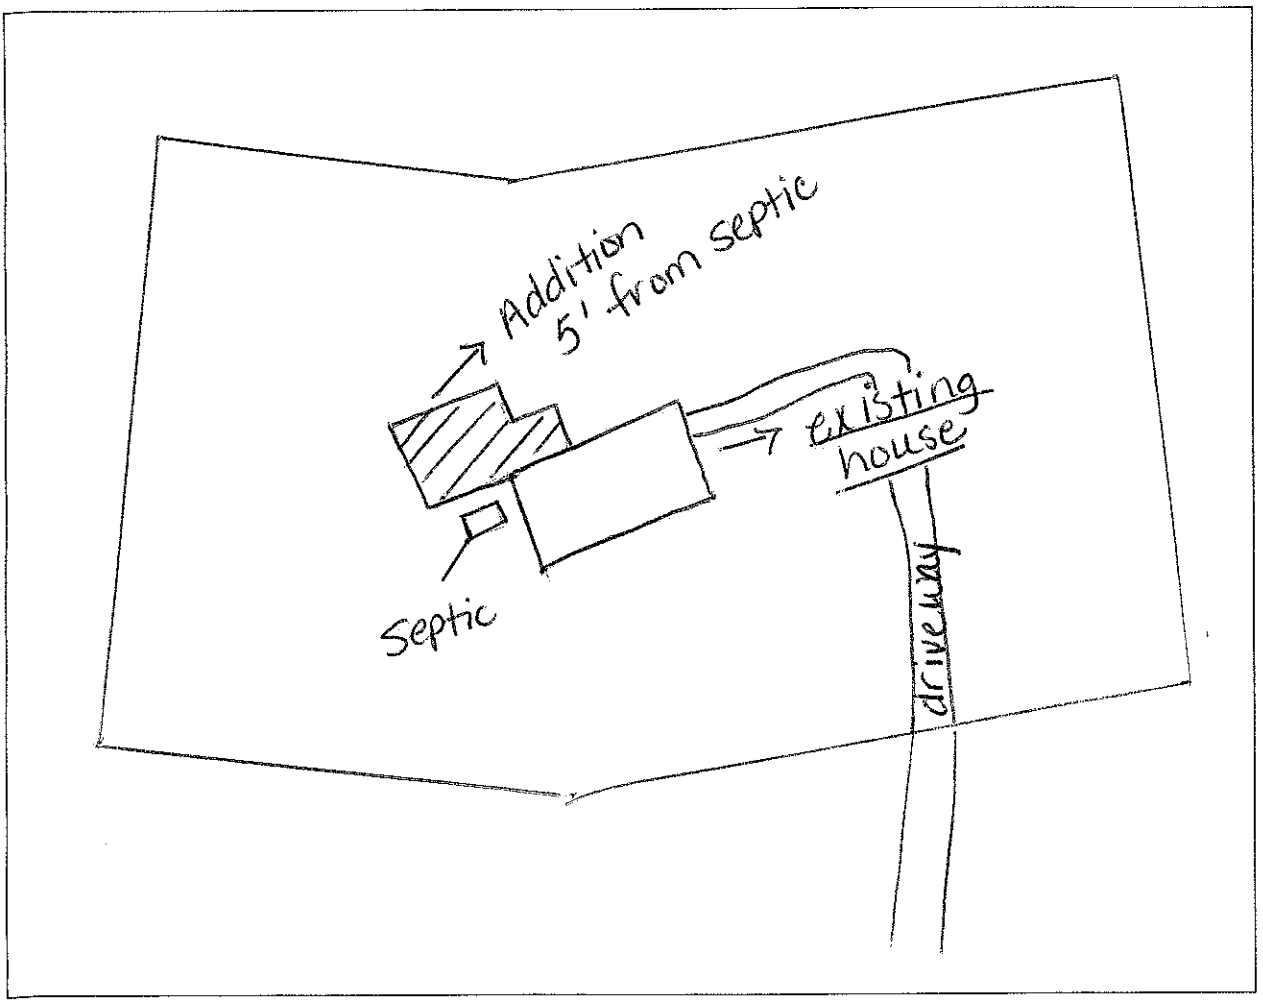

I hereby convenant that the above representation is correct to the best of my knowledge and ability.

8-5-02 Date _____ SIGNATURE OF OWNER/AUTHORIZED AGENT

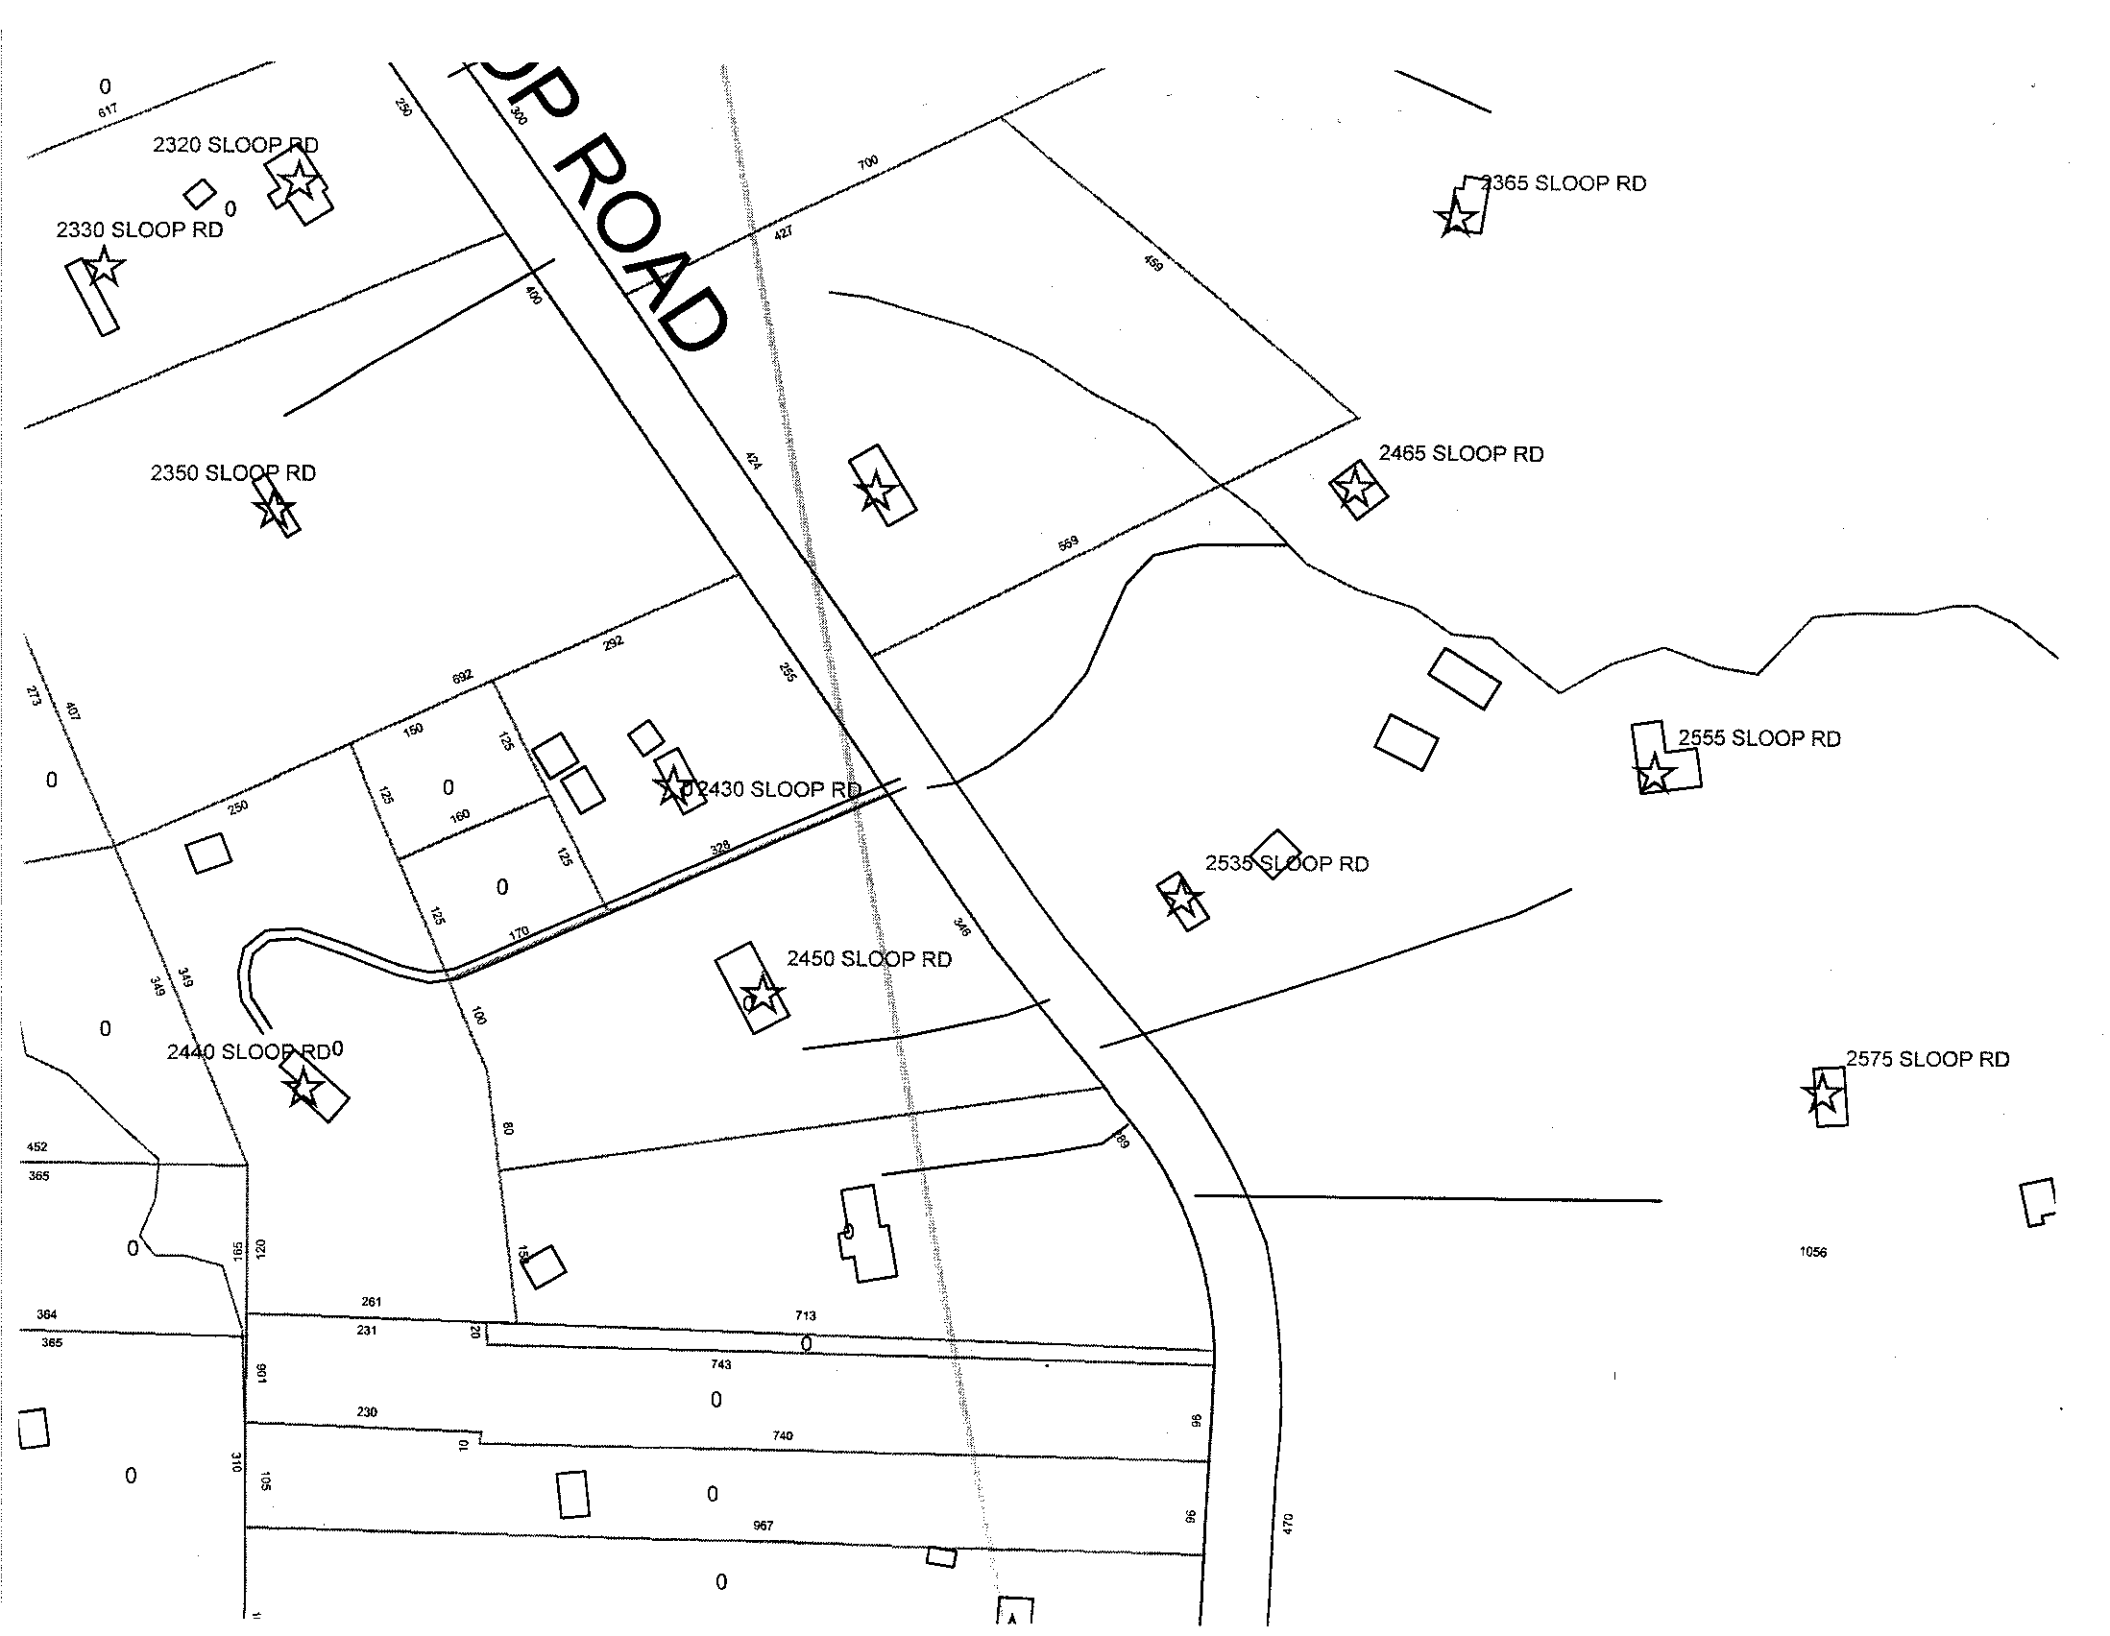
OP ROAD
2320 SLOOP RD
2330 SLOOP RD
2350 SLOOP RD
2365 SLOOP RD
2465 SLOOP RD
2555 SLOOP RD
2430 SLOOP RD
2535 SLOOP RD
2450 SLOOP RD
2440 SLOOP RD
2575 SLOOP RD
617
250
300
700
427
459
400
424
559
273
407
692
292
265
150
125
160
328
170
346
349
100
80
89
452
365
165
120
261
231
713
743
384
365
901
230
740
96
310
105
967
470
1056