IREDELL COUNTY HEALTH DEPARTMENT
ENVIRONMENTAL HEALTH DIVISION
Application For Improvement Permit
Site Plan Form

INSTRUCTIONS TO APPLICANT: (Items in Parentheses are to be performed by DEVELOPERS ONLY)

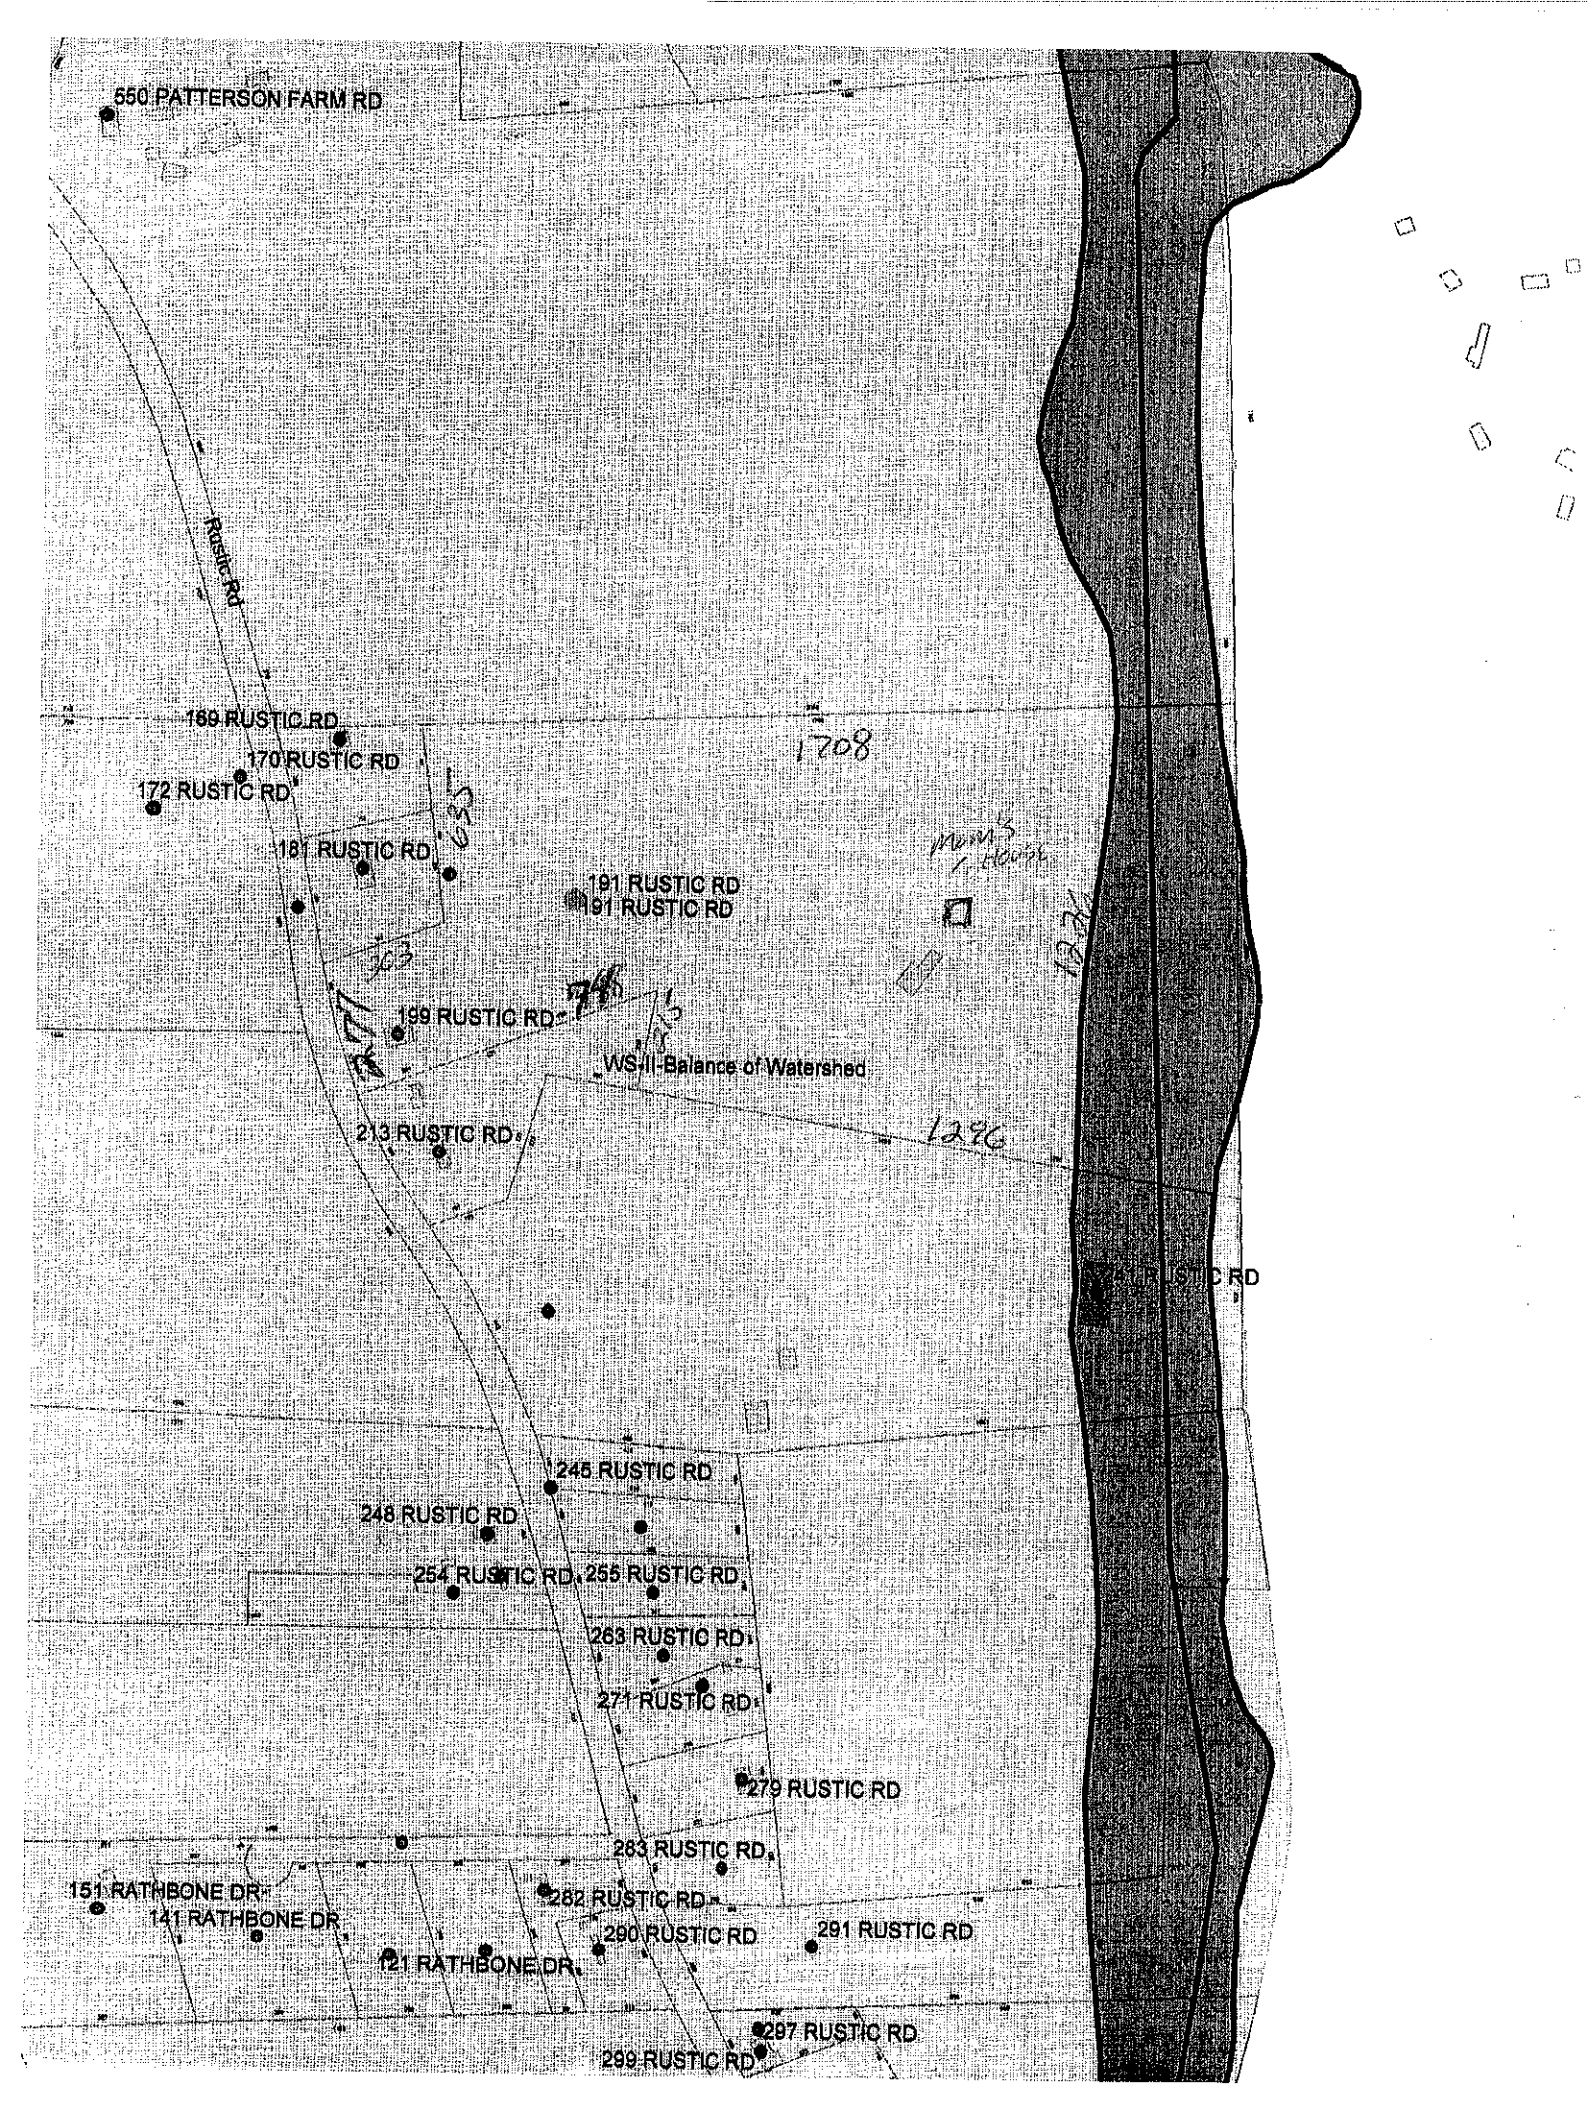
All property corners must be staked and flagged with dimensions matching those shown on an approved final (preliminary) plat (**and** proposed house dimensions must be staked and flagged) before the Iredell County Health Department can begin review work on this proposed site. An application for an Improvement Permit is considered complete **only** when this site plan form is completed, signed, and attached to the application form.

As Close To Scale As Is Possible: 1. Draw in the proposed lot showing **all** proposed lot dimensions and orientation to proposed streets or roads. 2. Draw in the proposed structure showing dimensions and distances to property lines (include decks, walkways, etc.). E. Draw in the proposed driveway location. 4. Draw in all wells, both existing and proposed, including those on adjacent property (if known). 5. Draw in any other structure ie. sheds, outbuildings, pools, etc. which will occupy space on the proposed lot.

SEE MAP ATTACHED

I hereby convenant that the above representation is correct to the best of my knowledge and ability.

9-18-03 Date _____ SIGNATURE OF OWNER/AUTHORIZED AGENT


550 PATTERSON FARM RD
Rustic Rd
169 RUSTIC RD
170 RUSTIC RD
172 RUSTIC RD
181 RUSTIC RD
191 RUSTIC RD
191 RUSTIC RD
199 RUSTIC RD
WS-II-Balance of Watershed
213 RUSTIC RD
246 RUSTIC RD
248 RUSTIC RD
254 RUSTIC RD
255 RUSTIC RD
263 RUSTIC RD
271 RUSTIC RD
279 RUSTIC RD
283 RUSTIC RD
282 RUSTIC RD
290 RUSTIC RD
291 RUSTIC RD
297 RUSTIC RD
299 RUSTIC RD
151 RATHBONE DR
141 RATHBONE DR
121 RATHBONE DR
1708
1276