
IREDELL COUNTY HEALTH DEPARTMENT
ENVIRONMENTAL HEALTH DIVISION
Application For Improvement Permit
Site Plan Form

INSTRUCTIONS TO APPLICANT: (Items in Parentheses are to be performed by DEVELOPERS ONLY)


All property corners must be staked and flagged with dimensions matching those shown on an approved final (preliminary) plat (**and** proposed house dimensions must be staked and flagged) before the Iredell County Health Department can begin review work on this proposed site. An application for an Improvement Permit is considered complete **only** when this site plan form is completed, signed, and attached to the application form.

As Close To Scale As Is Possible: 1. Draw in the proposed lot showing **all** proposed lot dimensions and orientation to proposed streets or roads. 2. Draw in the proposed structure showing dimensions and distances to property lines (include decks, walkways, etc.). E. Draw in the proposed driveway location. 4. Draw in all wells, both existing and proposed, including those on adjacent property (if known). 5. Draw in any other structure ie. sheds, outbuildings, pools, etc. which will occupy space on the proposed lot.

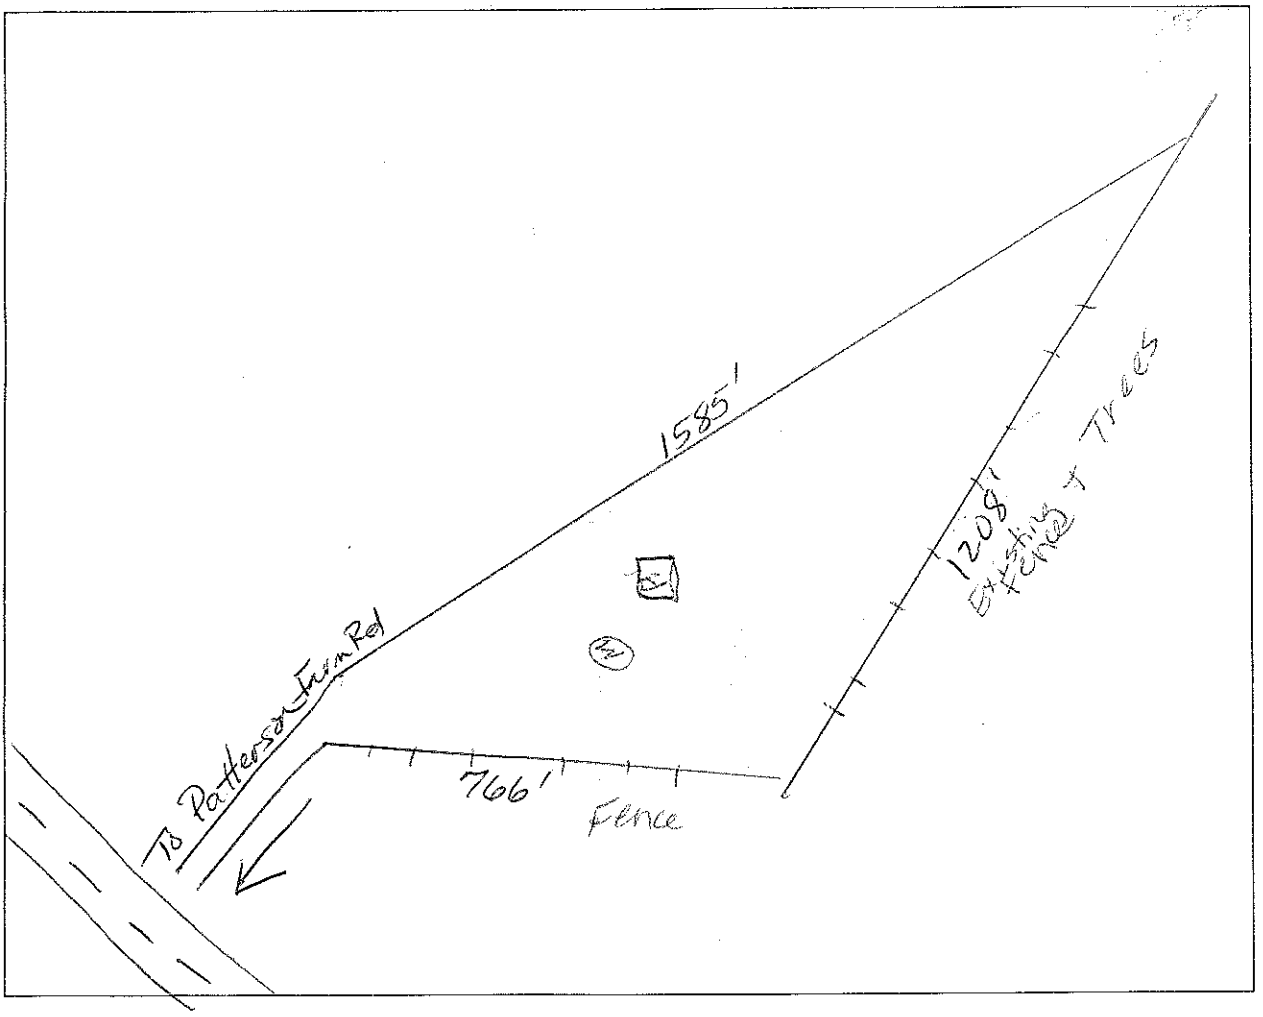

I hereby convenant that the above representation is correct to the best of my knowledge and ability.

_____Date_____SIGNATURE OF OWNER/AUTHORIZED AGENT

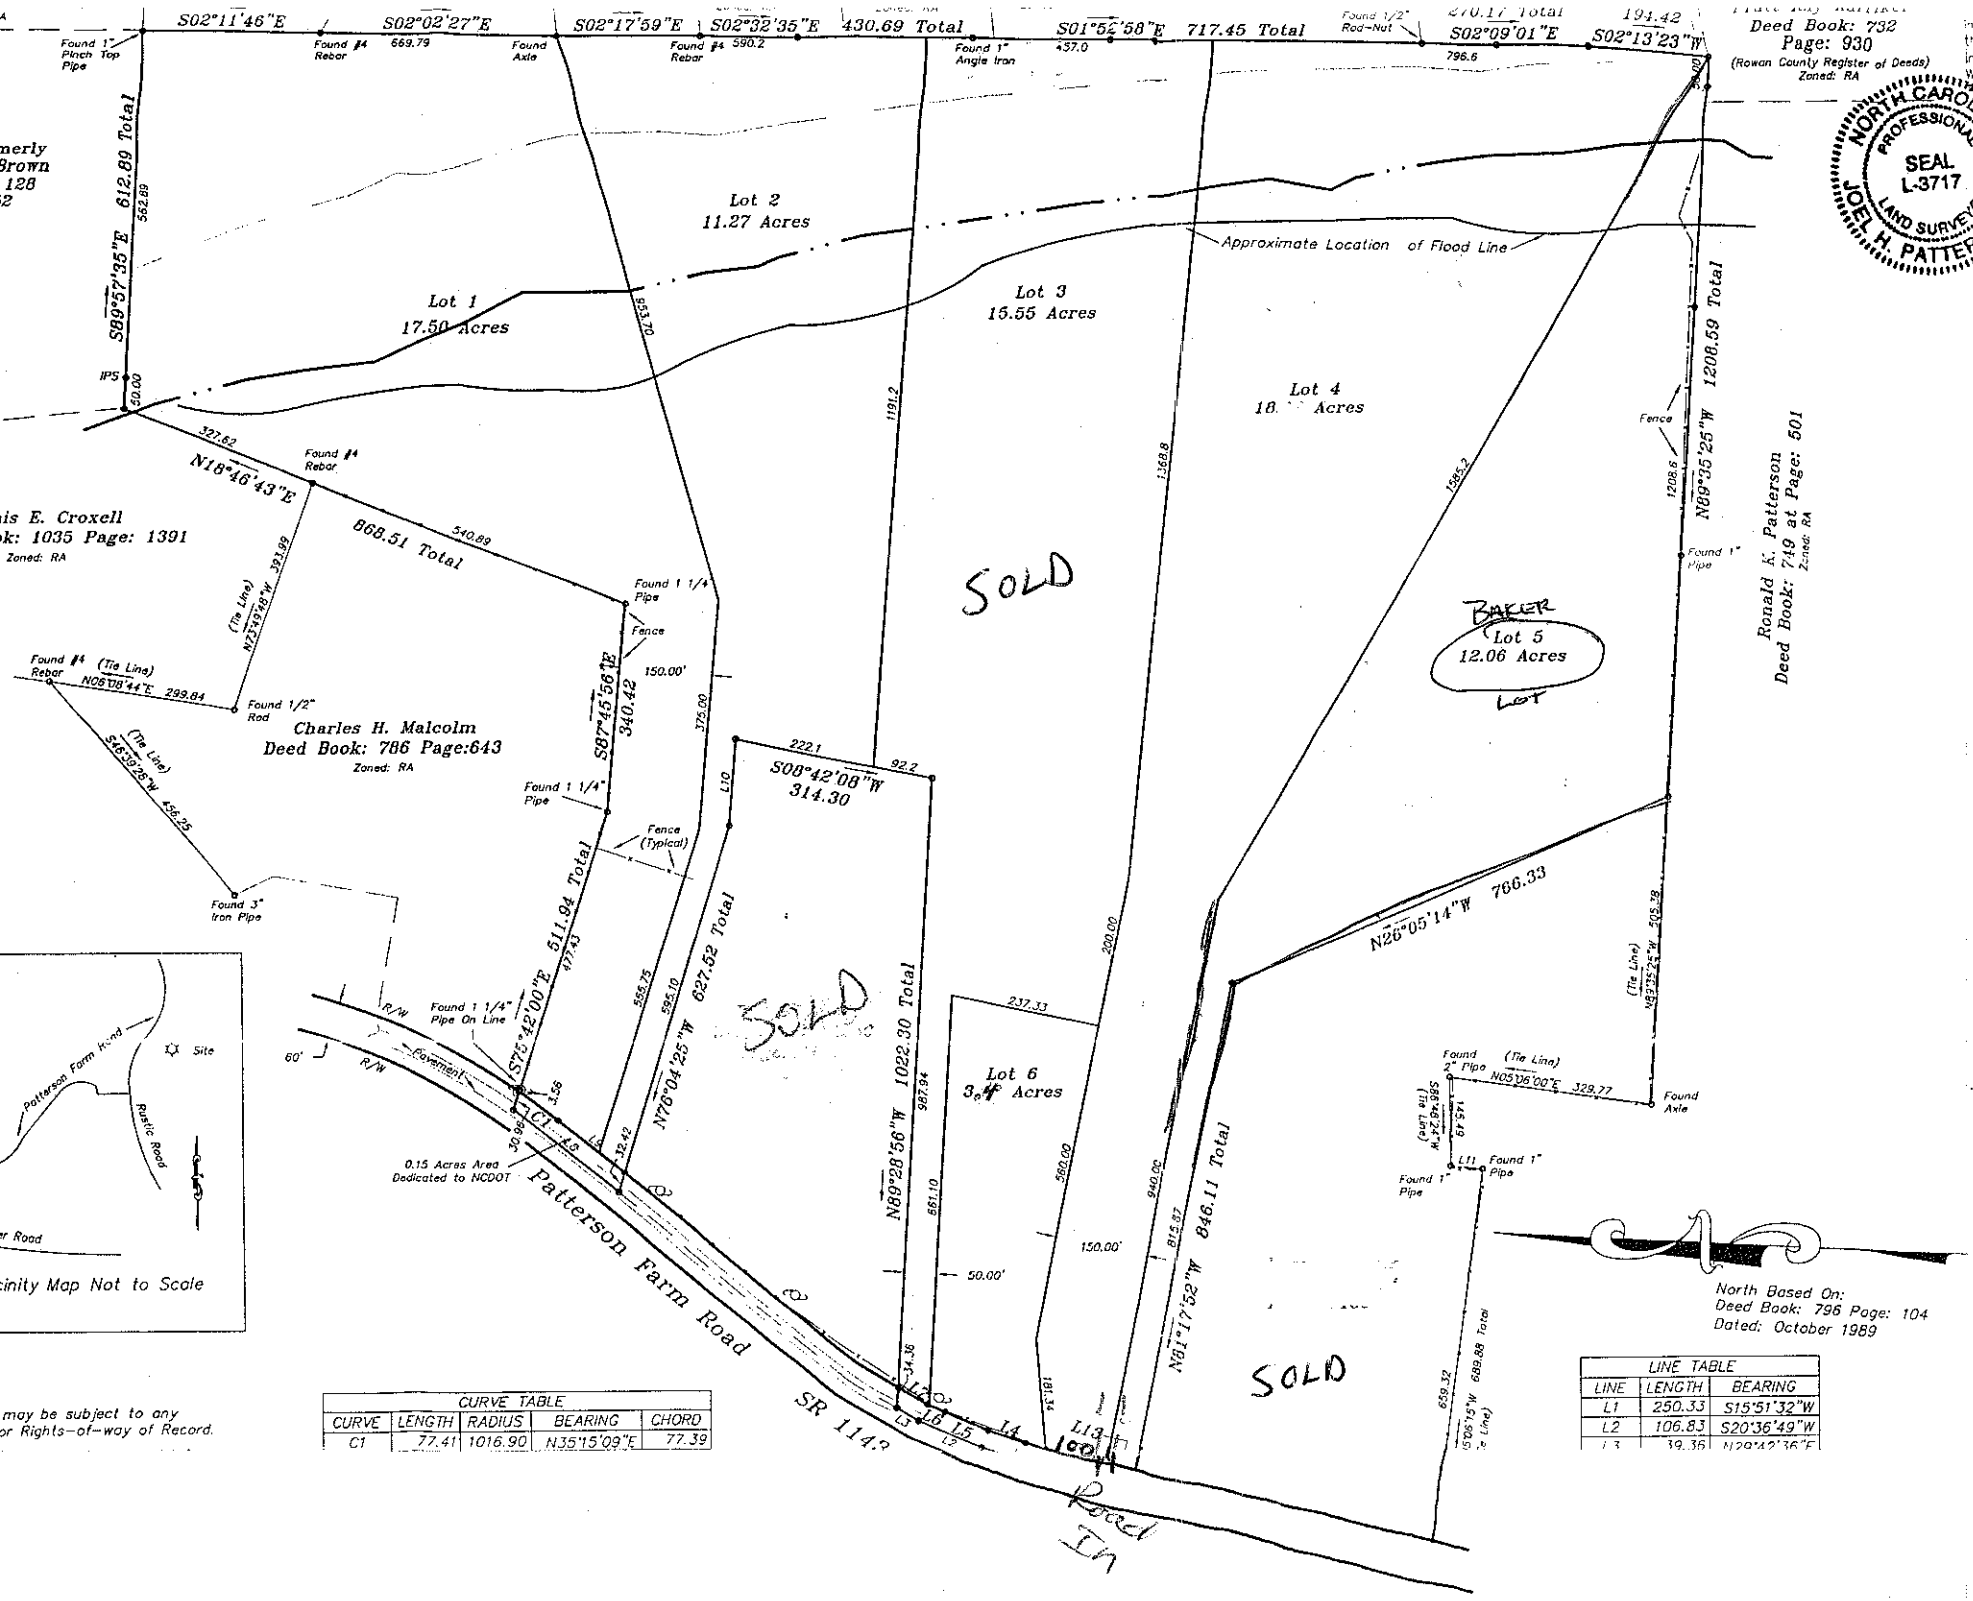

CURVE TABLE				
CURVE	LENGTH	RADIUS	BEARING	CHORD
C1	77.41	1016.90	N35°15'09"E	77.39

LINE TABLE		
LINE	LENGTH	BEARING
L1	250.33	S15°51'32"W
L2	106.83	S20°36'49"W
L3	39.36	N29°42'36"E

may be subject to any
or Rights-of-way of Record.

indicated as
the ratio of
in accordance
Witness my
10

hereby ce
the su
Mother cert
been instal
improvemen
Iredell has
of $
administrat
County.

Date

All lots wit
WS-II Bala
as designa
and as ap

Date

State of N
County of

I,
certify tha
meets all

Date

I, hereby c
hereon, wi
and that I
establish

I further c
a. there
subdivision
b. there
which a v
Ordinance
c. under
agreements
by Iredell
violations

Date

Date

State of N
County of