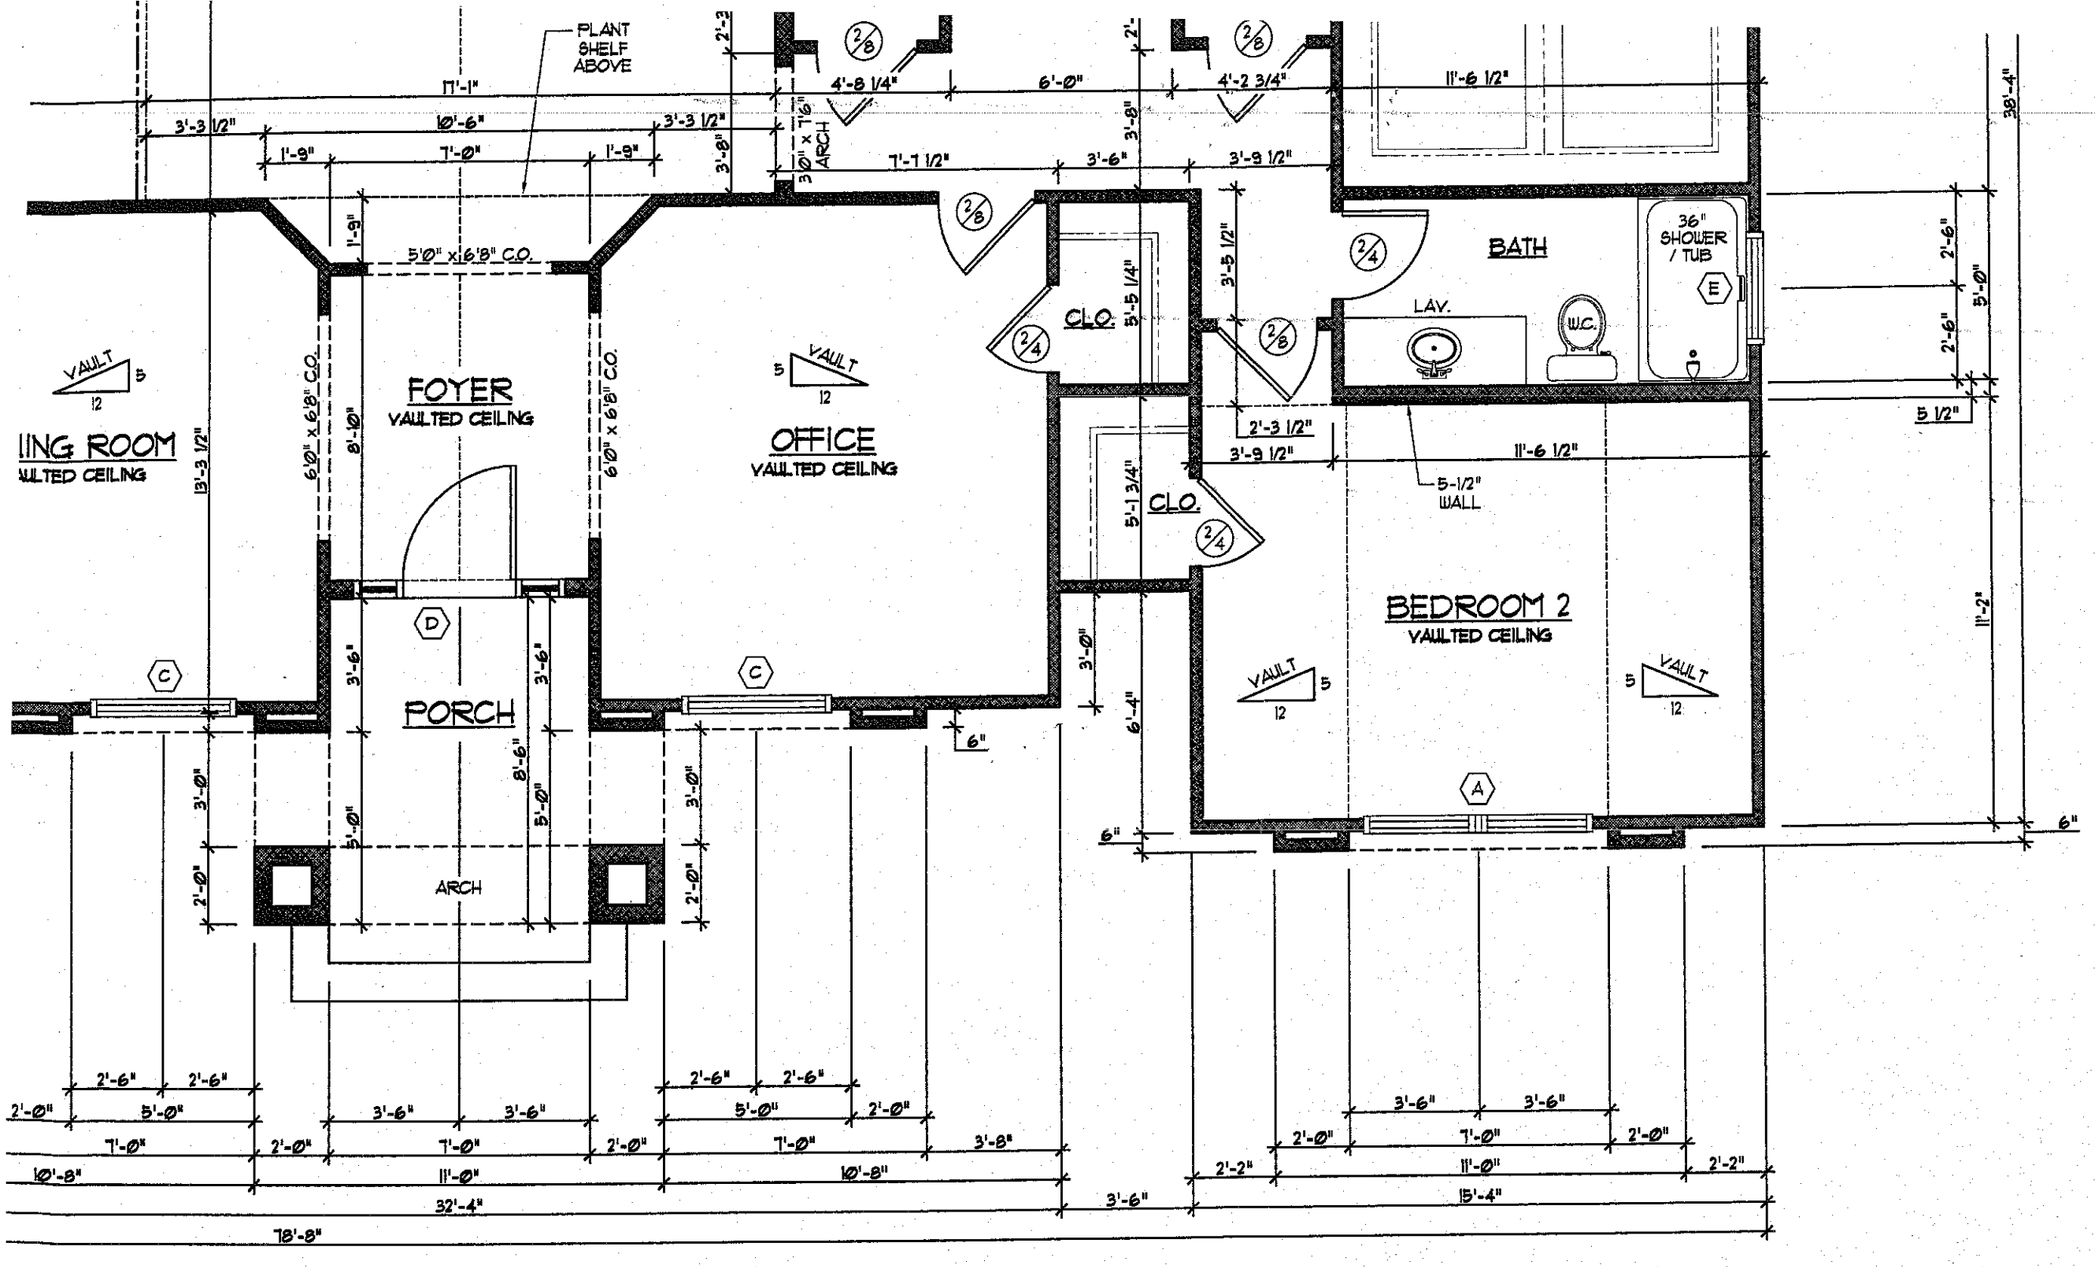


RST FLOOR PLAN

2,670 Sq. Ft.

ALE: 1/4" = 1'-0"

0 2' 4' 8'

Acknowledgement Of
Plans Submittal ONLY!
Date 3-1-11
Date

- CONTRACTOR TO VERIFY ALL SIZES BEFORE CONSTRUCTION
- ALL FRAMED WALL DIMENSIO AT 3-1/2". UNLESS NOTED OTH
- ALL ANGLES ARE 45° UNLESS
- DOUBLE JOISTS UNDER ALL F
- HEADERS ARE (2) 2x10 (U.N.O.
- (2) STUDS UNDER EACH END BEAMS (U.N.O.)
- R-15 INSULATION IN EXTERIOR

SQUARE FOOTAGE CA

TOTAL HEATED Sq. Ft.
GARAGE
FRONT PORCH
DECK