IREDELL COUNTY HEALTH DEPARTMENT
ENVIRONMENTAL HEALTH DIVISION
Application For Improvement Permit

ALL items on this application form must be completed before Health Department can begin work. One application must be completed by the property owner or agent for each (proposed) site.

PERSONAL INFORMATION:

W. E. Williams	704-4898062	801 Lakeview Dr.	DENVER	N.C.	28037
Applicant	Phone #	Mailing Address	City	State	Zip Code

J. FRANCK CONSTR. Co.	417 LAKEVIEW Rd.	Mocksville NC	28677
Current Property Owner	Mailing Address	City State	Zip Code

PROPERTY INFORMATION:

432 CARRIAGE Ln.	STATESVILLE, NC		
(Proposed) Subdivision Name	(Proposed) Lot #	(Proposed) Block/Section #	State Road #

(Proposed) Water Supply: Public, Private Well	**Preliminary Plat Approval Date** (DEVELOPERS ONLY)	Tax Map #

Specific Directions to Property FROM STATESVILLE, TAKE BUFFALO SHOALS RD. TURN Rt. ON EUFOLA RD.

TYPE OF FACILITY: (use check (X) or number as appropriate)

House X Mobile Home _____ Commercial _____ No. Bedrooms 3 No. Baths 2

No. Persons or Employees (commercial only) _____ Basement ✓ Basement with Plumbing _____

Crawl Space _____ Concrete Slab _____ Garbage Disposal _____ Jaccuzi or spa _____

COVENANT AND SIGNATURE:

I hereby make application to the Iredell County Health Department for a soils/site evaluation of the property described above. This evaluation is to be conducted for the sole purpose of obtaining a septic system Improvement Permit. I hereby authorize Iredell County Health Department representatives to go onto the above property for purposes of conducting this evaluation. I understand that, by state law, any Improvement Permit issued on the above property may be voided if substantial changes are made to the designated sewage system site. The issuance of an Improvement Permit by the Iredell County Health Department does not relieve me from compliance with all other relevant state/local laws or regulations. As owner or authorized agent, I covenant that the contents of this application are true and represent the maximum facilities intended to be placed on this property to my knowledge to date.

I understand that any Improvement Permit issued on the above property is valid for five (5) years from the issuance date and is subject to revocation if the above described site plans or intended use changes.

11-15-02 DATE W. E. Williams SIGNATURE OF OWNER/AUTHORIZED AGENT

IREDELL COUNTY HEALTH DEPARTMENT
ENVIRONMENTAL HEALTH DIVISION
Application For Improvement Permit
Site Plan Form

INSTRUCTIONS TO APPLICANT: (Items in Parentheses are to be performed by DEVELOPERS ONLY)

All property corners must be staked and flagged with dimensions matching those shown on an approved final (preliminary) plat (**and** proposed house dimensions must be staked and flagged) before the Iredell County Health Department can begin review work on this proposed site. An application for an Improvement Permit is considered complete **only** when this site plan form is completed, signed, and attached to the application form.


As Close To Scale As Is Possible: 1. Draw in the proposed lot showing **all** proposed lot dimensions and orientation to proposed streets or roads. 2. Draw in the proposed structure showing dimensions and distances to property lines (include decks, walkways, etc.). E. Draw in the proposed driveway location. 4. Draw in all wells, both existing and proposed, including those on adjacent property (if known). 5. Draw in any other structure ie. sheds, outbuildings, pools, etc. which will occupy space on the proposed lot.

See attached

I hereby convenant that the above representation is correct to the best of my knowledge and ability.

03/21/03 Date Walter E. Williams SIGNATURE OF OWNER/AUTHORIZED AGENT

IREDELL County Health Department ENVIORNMENTAL Health DIVISION

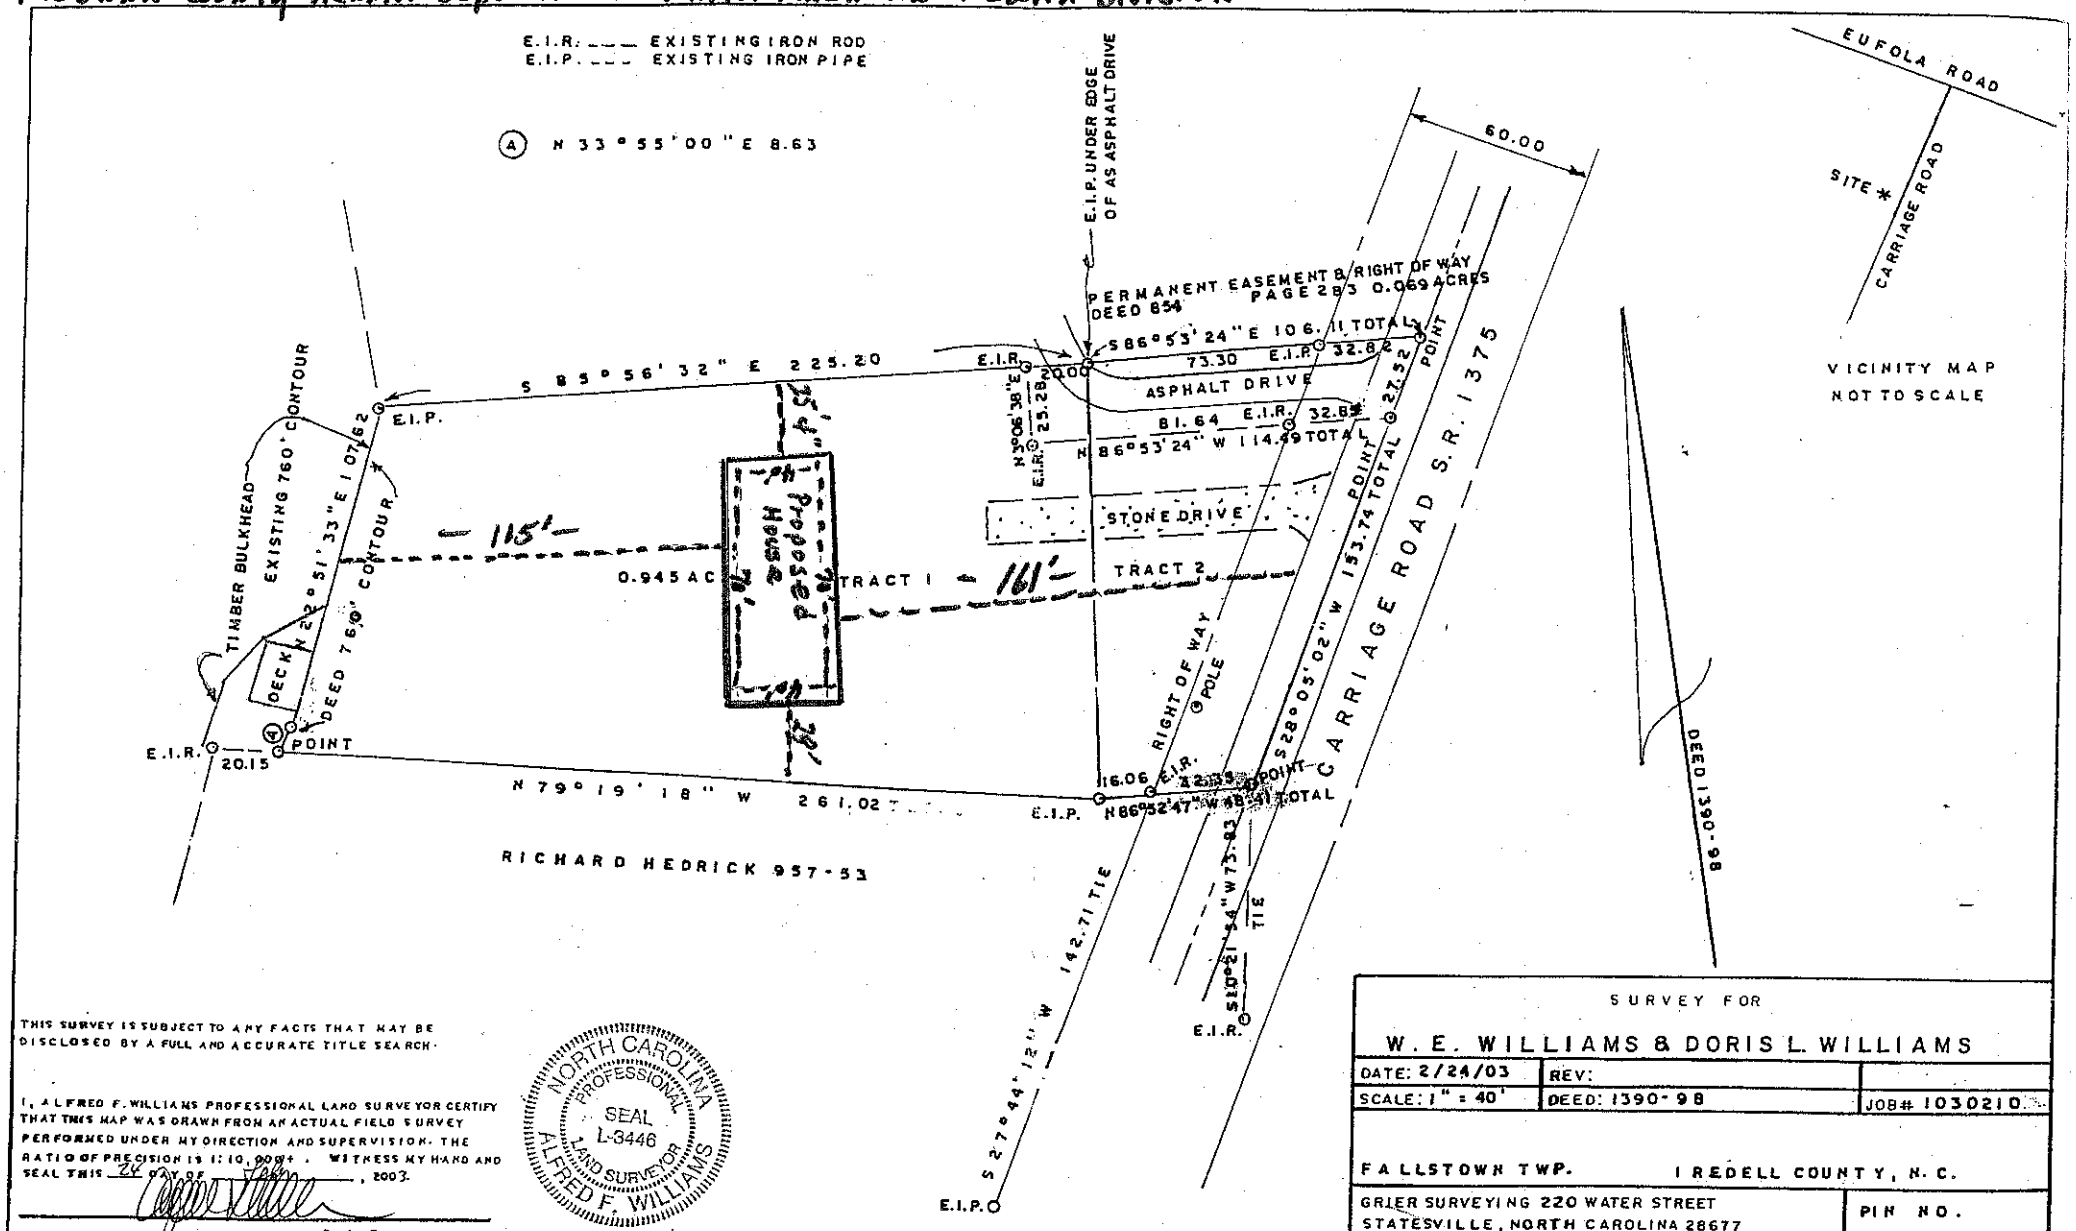

THIS SURVEY IS SUBJECT TO ANY FACTS THAT MAY BE DISCLOSED BY A FULL AND ACCURATE TITLE SEARCH.

I, ALFRED F. WILLIAMS PROFESSIONAL LAND SURVEYOR CERTIFY THAT THIS MAP WAS DRAWN FROM AN ACTUAL FIELD SURVEY PERFORMED UNDER MY DIRECTION AND SUPERVISION. THE RATIO OF PRECISION IS 1:10,000+. WITNESS MY HAND AND SEAL THIS 24 DAY OF [illegible], 2003.

P. L. S.

NORTH CAROLINA PROFESSIONAL SEAL L-3446 LAND SURVEYOR ALFRED F. WILLIAMS

SURVEY FOR

W. E. WILLIAMS & DORIS L. WILLIAMS

DATE: 2/24/03	REV:	
SCALE: 1" = 40'	DEED: 1390-98	JOB# 1030210

FALLSTOWN TWP. IREDELL COUNTY, N. C.

GRIER SURVEYING 220 WATER STREET
STATESVILLE, NORTH CAROLINA 28677
704-873-6353 ALFRED F. WILLIAMS, PLS

PIN NO. 4701-87-7566

W. E. & Doris L. Williams 432 Carriage Rd. Statesville N.C. 28677 704-489-6082