IREDELL COUNTY HEATLH DEPARTMENT
ENVIRONMENTAL HEALTH DIVISION
PAGE 2: *SITE PLAN WORKSHEET*

SEE THE "SAMPLE SITE PLAN" BELOW. *INCOMPLETE SITE PLANS WILL BE RETURNED TO YOU FOR COMPLETION AND MAY RESULT IN A DELAY IN THE ISSUANCE OF YOUR SEPTIC SYSTEM PERMIT!!!*

Place an (X) beside each item as you complete the site plan:

- ✓ Property Line measurements are clearly identified...
- ✓ All proposed structures are indicated... *SHOW: proposed house or business footprint, wells, water lines, patios, pools and decks, and any other item that will occupy space on the site*
- ✓ Front and side setbacks from property line...
- ✓ Preferred driveway location and configuration, preferred well location...
- ✓ Area you prefer your septic system to be placed...
- ✓ North arrow, or other sufficient indicator of direction...


Circle N/A on the following if appropriate:

- Location of septic systems and wells within 100' of your property... N/A
- Location of easements and rights of ways on your property... N/A
- Location of any designated wetlands on the property... N/A

Signature: Deena Abee *REQUIRED* property owner or owner's legal representative signature.

DATE 10/3/13

USE THIS SPACE TO DRAW YOUR SITE PLAN

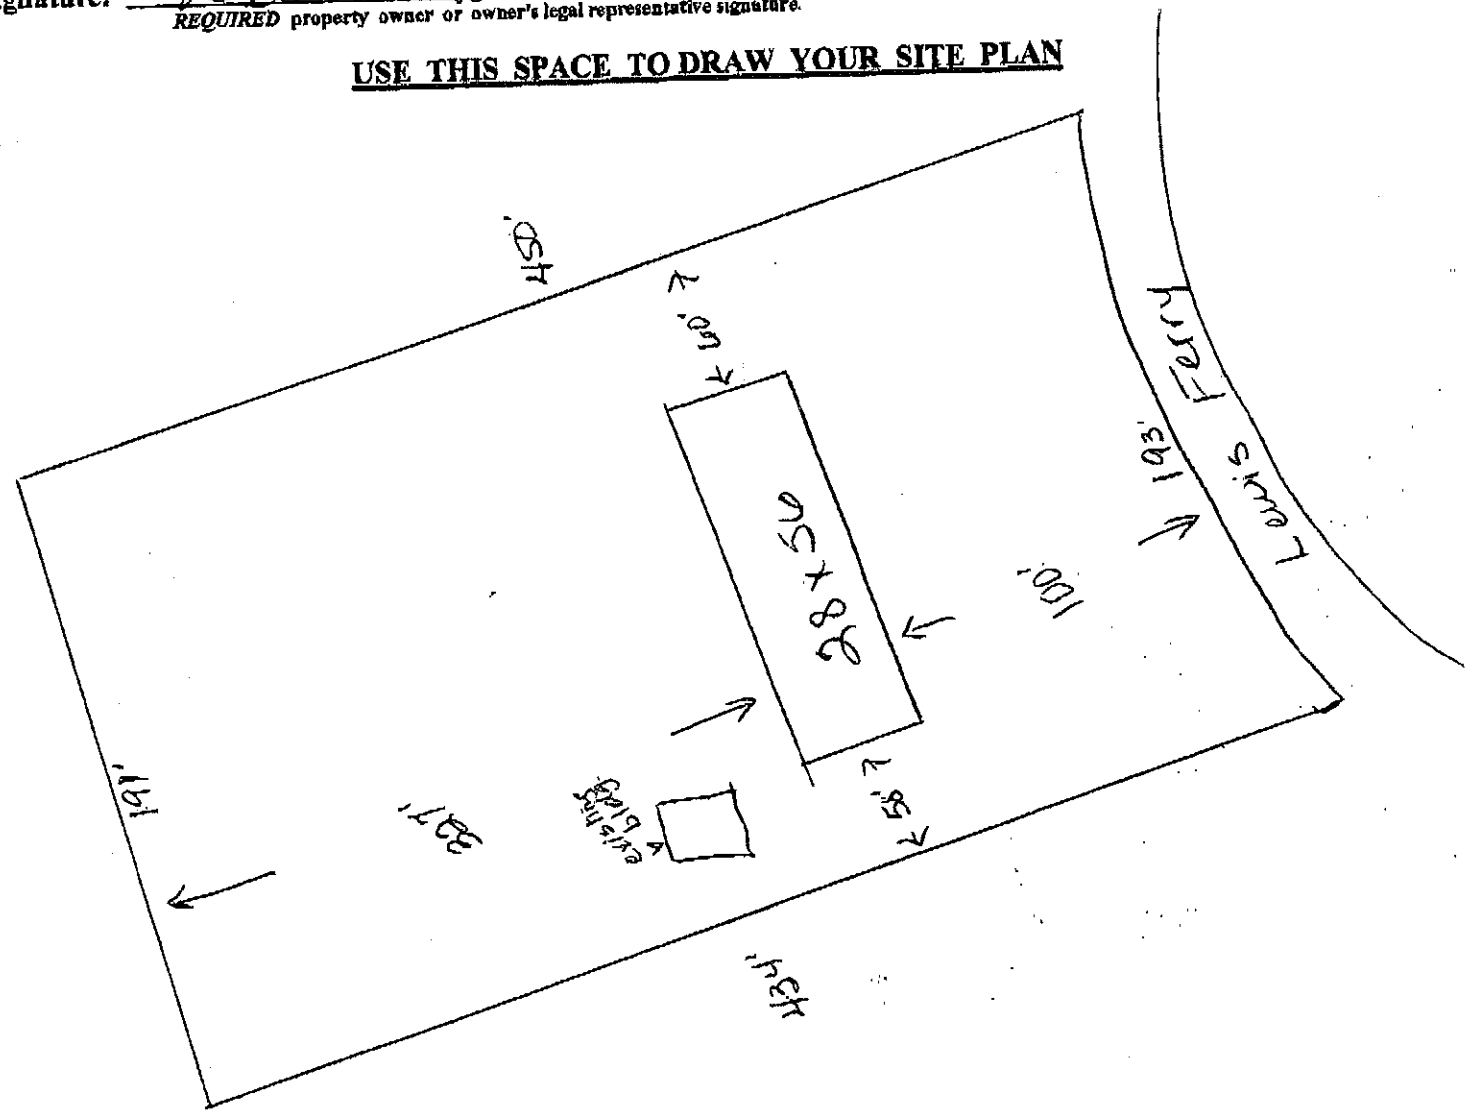

N1