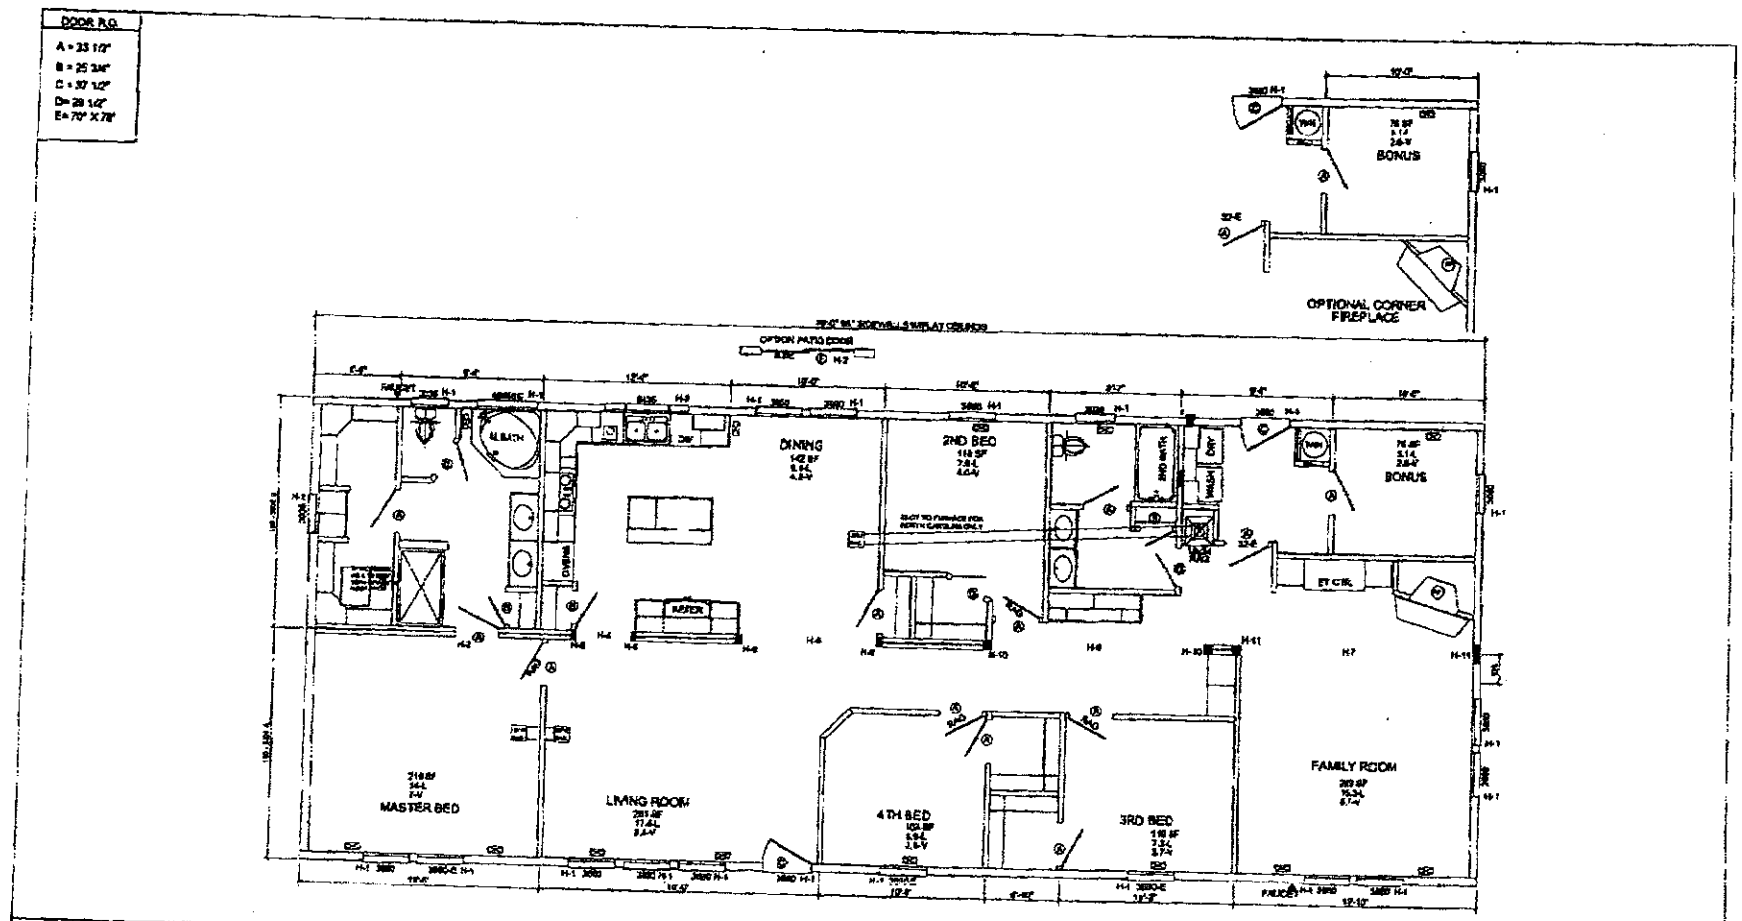


DOOR SCHEDULE

SLIDING GLASS DOOR

KINRO WINDOW SCHEDULE - SERIES 9750

MARK	ROUGH OPENING	QUANTITY	U.F.	SHGC

APPROVED BY NTA INC. 12/03/04
Michael Faber

HEADER SCHEDULE

H-1 =	WINDOW HEADER (2) 2 X 6 E.W.P.
H-2 =	WINDOW HEADER (2) 2 X 10 E.W.P.
H-3 =	WINDOW HEADER (2) 2 X 12 E.W.P.
H-4 =	RIDGE BEAM 1.3" X 9.25" LVL MASTER PLANK
H-5 =	RIDGE BEAM (2) 2 X 10" LVL MASTER PLANK
H-6 =	RIDGE BEAM (2) 2 X 12" LVL MASTER PLANK
H-7 =	RIDGE BEAM (3) 2 X 10" LVL MASTER PLANK
H-8 =	(2) COLUMN STUDS #2 S.P.F. TO EQUAL 5.7 - M.B.L.
H-9 =	(3) COLUMN STUDS #2 S.P.F. TO EQUAL 4.7 - M.B.L.
H-10 =	(4) COLUMN STUDS #2 S.P.F. TO EQUAL 8.4 - M.B.L.
H-11 =	(5) COLUMN STUDS #2 S.P.F. TO EQUAL 9.3 - M.B.L.

SECTION: ROOF WORK OF D.A. HAMLIN, INC. 4534

A7208 furnace -- 80 X 32 - 4BR 2Bath

MODULAR

MODEL PLAN

Cavalier Home Builders

Acknowledgement Of
Plans Submittal ONLY!

Steve Hedrick Date 6-21-05

Date 6-22-05