04485

IREDELL COUNTY HEALTH DEPARTMENT

(SEPTIC TANK) IMPROVEMENTS PERMIT AND CERTIFICATE OF COMPLETION

(Ground Absorption Sewage Disposal System — G. S. Chapter 130-Article 13C)

OWNER OR CONTRACTOR ANTHONY RASH DATE 4-18-86 PERMIT NO.

PHONE: Business Home

LOCATION Beulah Rd. - off Old Mtn. Rd. - T.L. on Mock Mill Rd. - go 1/3 mi on left - enter 2nd entrance - lot at end on left at cul-de-sac R. R. No.

SUBDIVISION NAME MOCK MILL RUN LOT NO. 17 SECTION OR BLOCK NO.

House ( ) Mobile Home (✓) Business ( ) Other

No. Bedrooms 2-3 No. Bathrooms 1-2

Garbage Disposal Unit Yes ( ) No (✓)

Auto. Dishwasher Yes ( ) No (✓)

Auto. Wash. Machine Yes (✓) No ( )

Site Suitable Yes (✓) No ( )

Lot Area 100' x 269'

Character & Porosity of Soil Prov. Suitable.


Percolation Rate .5 gal./sq. ft.

Topography 2-6%

Depth to Water Table 10'+

Rock or other impervious formations none observed.

___ Basement with Plumbing ___ Basement without Plumbing ✓ No Basement

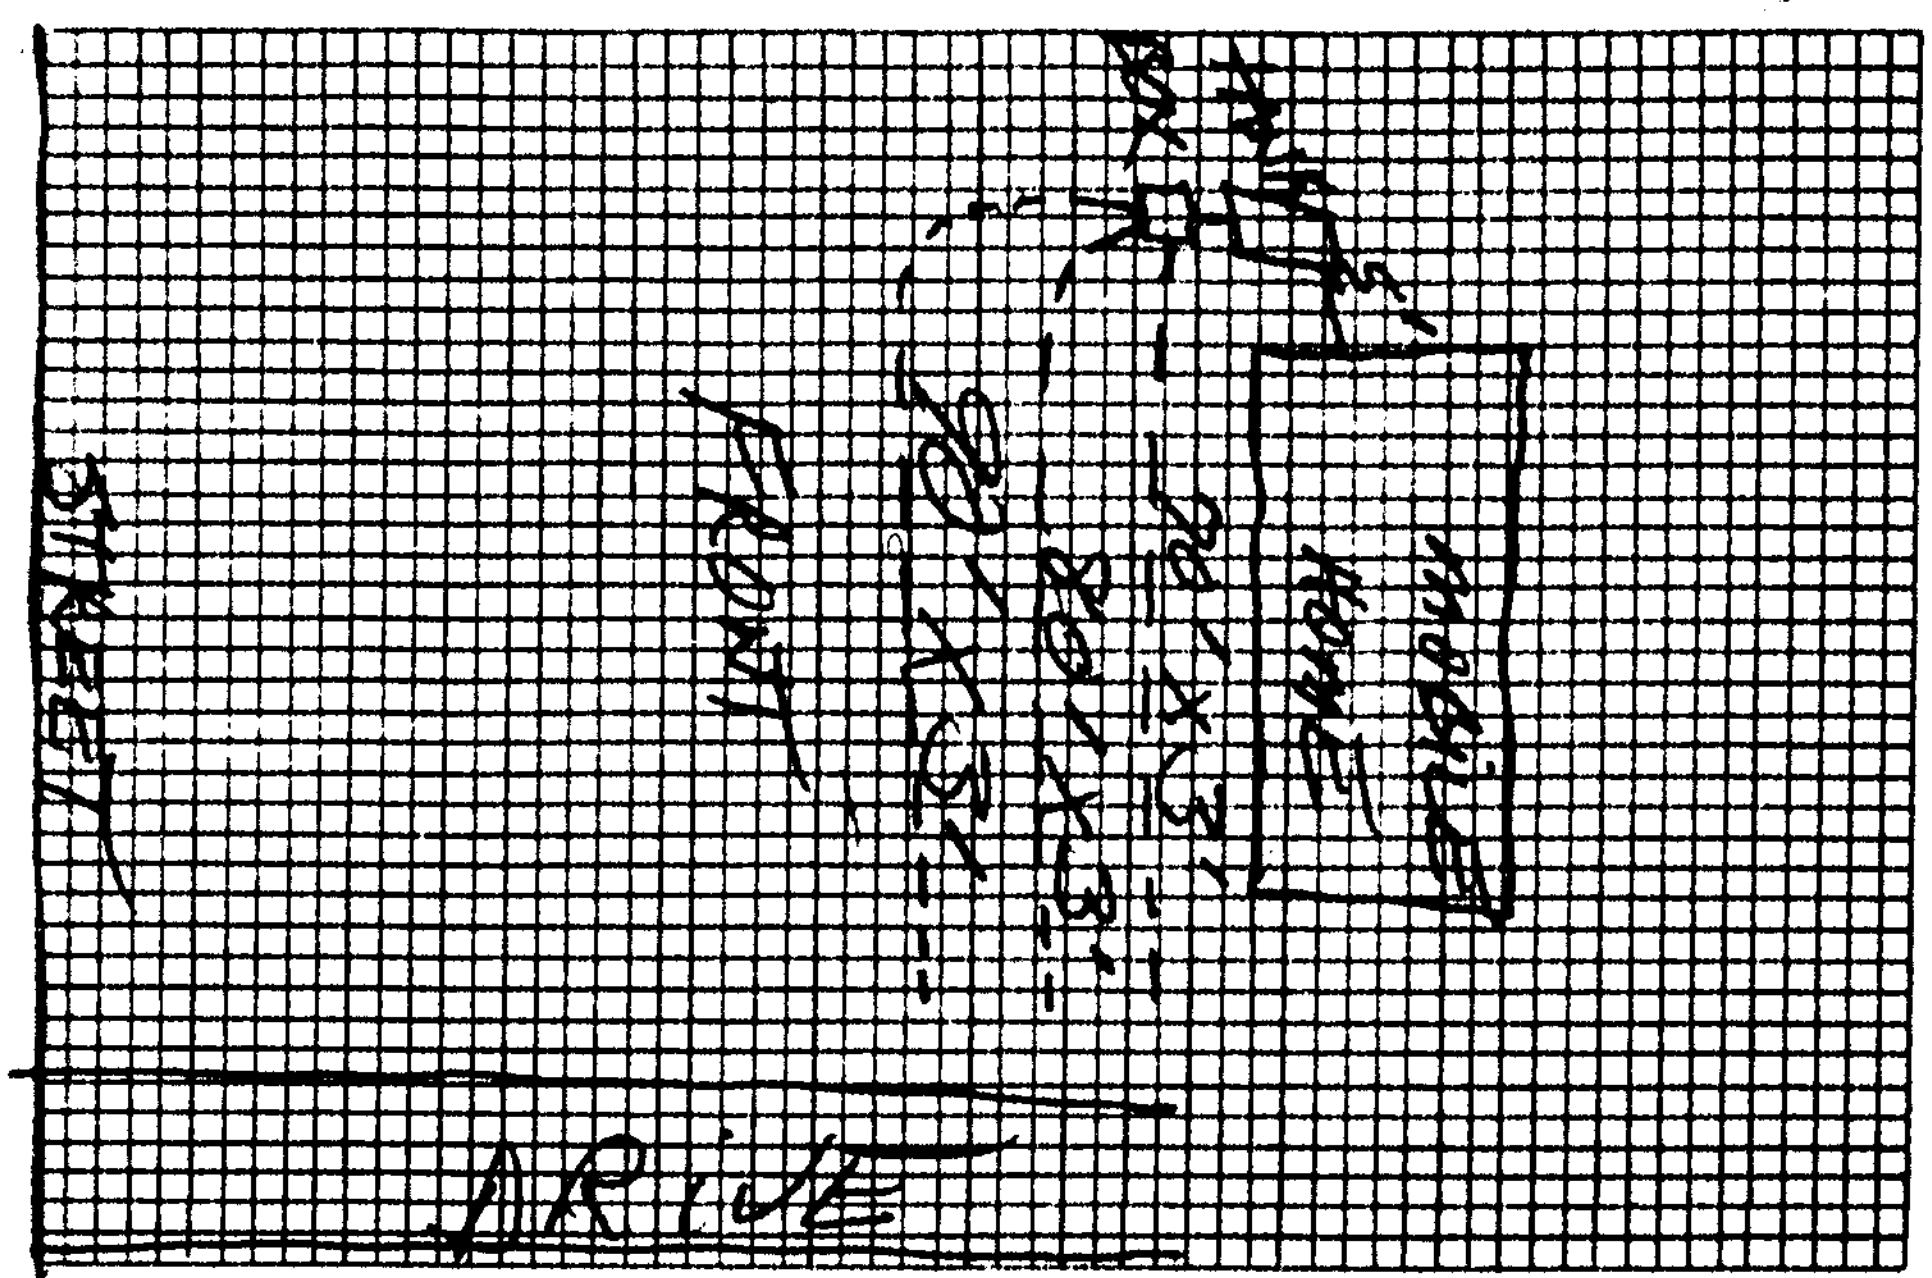

Plot of System

Size of Tank 1000 Gals.

Nitrification Field: 3

No. of Lines

Sq. Ft. 720 Linear Ft. 240

Depth of Stone in Lines 12"

Water Supply: Individual ( )

Public (✓)

Installed by Dennis Gallimore / Benny Luttrell

I understand and agree to install septic tank system as specified on this Improvements Permit.

Signed:

IMPROVEMENTS PERMIT BY Steve Brown

COMMENTS: Do not drive or park over S.T. system.

CERTIFICATE OF COMPLETION BY Steve Brown DATE 4-18-86.

EXISTING SYSTEM CHECKED BY: DATE

CONSTRUCTION MUST COMPLY WITH ALL OTHER APPLICABLE STATE AND LOCAL REGULATIONS.

Permit is VOID if any unauthorized changes are made in installation of system and/or if any false information is supplied in making Improvements Permit.

Health Dept. Copy: White Inspection Dept. Copy: Yellow Sanitarian's Copy: Pink Owner's Copy: Gold