
704-883-8228

Customer: Archambault @ 227 Morrow Farm Rd Statesville N.C 28677

Acknowledgement Of Plans Submittal ONLY!

Date: 3/11/08

Date

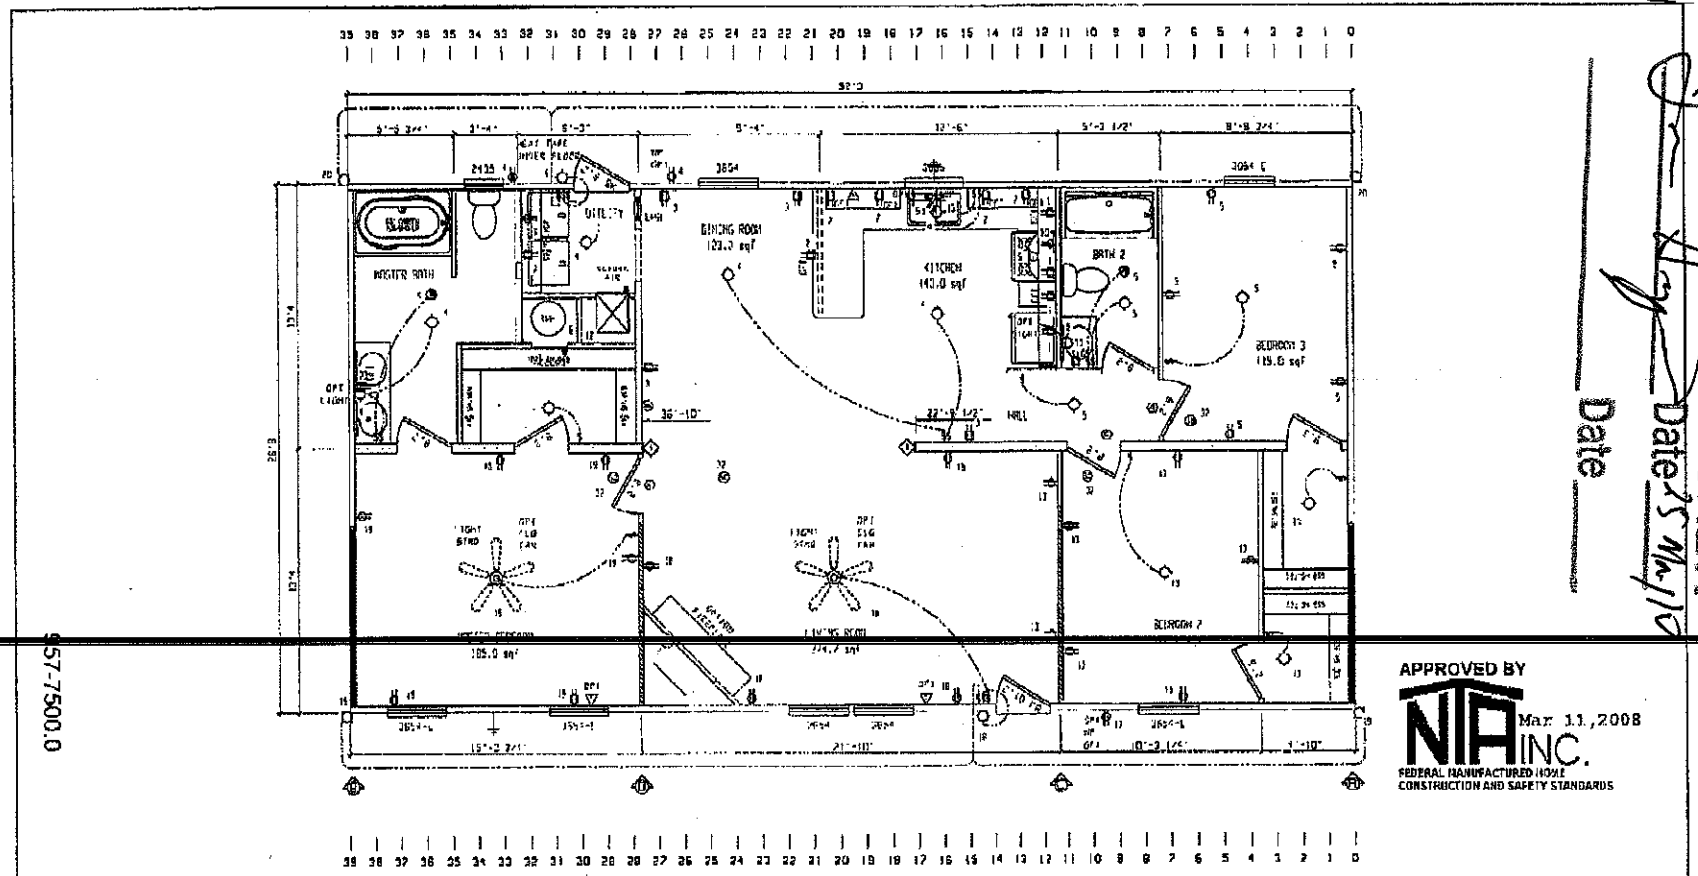

APPROVED BY NTA INC. Mar 11,2008
FEDERAL MANUFACTURED HOME CONSTRUCTION AND SAFETY STANDARDS

SCHULT	MH28
CMH	

REVISIONS | BY | DATE

GENERAL NOTES
CEILING HEIGHT = 8'-0.00"
REFER TO DWELLING PAGE DW-2.0 FOR RACE LIGHT & HEAT
REFER TO DWELLING PAGE EL-1.0 FOR ELEC. SYSTEM & BRANCH CIRCUIT NUMBER
FLOOR FRAMING SPACING = 16"
TOTAL HEATED SQFT = 1386.00

DRAWING TITLE: MASTER PLAN

RETURN AIR REQUIREMENTS
1. 20"x16" GRILL REQUIRED
2. 6"x10" GRILL W/ 2 1/2" DOOR UNDERCUT
3. BEDROOMS MUST BE UNDERCUT 2 1/2" MIN.
4. 6"x24" OR 8"x14" GRILL REQUIRED

INDICATES REQUIRED NUMBER OF STUDS IN COLUMN
THE 4 SPECIFIED THAT THERE CAN BE NO HOLES IN STUDS IN COLUMN

MODEL NAME | SQ. FT. 1386
PLANT 957 | DESCRIPTION 28X52 3BR-2BA | MODEL NO. 7500
DRAWN BY JDG | ORIG. DATE 02/28/2008 | DATE PRINTED 03/11/2008 | SHEET NO. 1-1

May 21 10 08:45a 1st Choice Housing Inc 704-883-8228 p.2

PDF created with pdfFactory trial version www.pdffactory.com