no proof of delivery but confirmed was delivered

IREDELL COUNTY HEALTH DEPARTMENT

JANE MURRAY, RN BSN MS
HEALTH DIRECTOR

Public Health
Prevent. Promote. Protect.
Iredell County Health Department

4703-46-8887

Date 08/14/2015

Re: Application for improvement permit for 151 Adkins Ln, Statesville, NC 28677 Iredell County Health Department file number 211729

Dear TROUTMAN FAMILY LTDP RLLLP,

The Iredell County Health Department, Environmental Health Division on (08/10/2015) evaluated the above referenced property at the site designated on the plat/site plan that accompanied your improvement permit application. According to your application the site is to serve a 3 bedroom residence with a design wastewater flow of 360 gallons per day. The evaluation was done in accordance with the laws and rules governing wastewater systems in North Carolina General Statute 130A-333 including related statutes and Title 15A, Subchapter 18A, of the North Carolina Administrative Code, Rule .1900 and related rules.

Based on the criteria set out in Title 15A, Subchapter 18A, of the North Carolina Administrative Code, Rule .1940 through .1948, the evaluation indicated that the site is UNSUITABLE for a ground absorption sewage system. Therefore, your request for an improvement permit is DENIED. The site is unsuitable based on the following:

_____ Unsuitable soil topography and/or landscape position (Rule .1940)
__X__ Unsuitable soil characteristics (structure or clay mineralogy) (Rule .1941)
__X__ Unsuitable soil wetness condition (Rule .1942)
__X__ Unsuitable soil depth (Rule .1943)
__X__ Presence of restrictive horizon (Rule .1944)
__X__ Insufficient space for septic system and repair area (Rule .1945)
_____ Unsuitable for meeting required setbacks (Rule .1950)
_____ Other (Rule .1946) _____

These severe soil or site limitations could cause premature system failure, leading to the discharge of untreated sewage on the ground surface, into surface waters, directly to ground water or inside your structure.

The site evaluation included consideration of possible site modifications, and modified, innovative, or alternative systems. However, the Health Department has determined that none of the above options will overcome the severe conditions on this site. A possible option might be a system designed to dispose of sewage to another area of suitable soil or off-site to additional property.

For the reasons set out above, the property is currently classified UNSUITABLE, and no improvement permit shall be issued for this site in accordance with Rule .1948(c).

However, the site classified as UNSUITABLE may be classified as PROVISIONALLY SUITABLE if written documentation is provided that meets the requirements of Rule .1948(d). A copy of this rule is enclosed. You may hire a consultant to assist you if you wish to try to develop a plan under which your site could be reclassified as PROVISIONALLY SUITABLE.

You have a right to an information review of this decision. You may request an informal review by the soil scientist or environmental health supervisor at the local health department. You may also request an information review by the North Carolina Department of Health and Human Services regional soil scientist. A request for informal review must be made in writing to the local health department.

You also have a right to a formal appeal of this decision. To pursue a formal appeal, you must file a petition for a contested case hearing with the Office of Administrative Hearings, 6714 Mail Service Center, Raleigh, NC 27699-6714. To get a copy of a petition form, you may write the Office of Administrative Hearings or call the office at (919) 431-3000 or from the OAH web site at http://www.ncoah.com/forms.html . The petition for a contested case hearing must be filed in accordance with the provision of North Carolina General Statutes 130A-24 and 150B-23 and all other applicable provisions of Chapter 150B. N.C. General Statute 130A-335 (g) provides that your hearing would be held in the county where your property is located.

Please note: If you wish to pursue a formal appeal, you must file the petition form with the Office of Administrative Hearings **WITHIN 30 DAYS OF THE DATE OF THIS LETTER.** The date of this letter is August 14th 2015. Meeting the 30 day deadline is critical to your formal appeal.

If you file a petition for a contested case hearing with the Office of Administrative Hearings, you are required by law (N.C. General Statute 150B-23) to serve a copy of your petition on the Office of General Counsel, N.C. Department of Health and Human Services, 2001 Mail Service Center, Raleigh, N.C. 27699-2001.

Do not serve the petition on your local health department. Sending a copy of your petition to the local health department will not satisfy the legal requirement in N.C. General Statute 150B-23 that you send a copy to the Office of General Counsel, N. C. Department of Health and Human Services.
You may call or write the local health department if you need any additional information or assistance.

Sincerely,

Robert H. Snow

Enclosures:
(Copy of Rule .1948)

IREDELL COUNTY HEALTH DEPARTMENT *ENVIRONMENTAL HEALTH DIVISION*

(THE ABOVE PERMIT DOCUMENTS WILL BECOME INVALID IF INFORMATION PROVIDED ON THIS APPLICATION IS FALSIFIED OR CHANGED, OR IF THE SITE IS ALTERED. THE IMPROVEMENT PERMIT IS VALID FOR EITHER 60 MONTHS OR WITHOUT EXPIRATION DEPENDING UPON DOCUMENTATION SUBMITTED - APPLICATION WITH SITE PLAN 60 MONTHS, APPLICATION WITH COMPLETE, SCALED PLAT WITHOUT EXPIRATION. SEE 15A NCAC 18A .1937(f) FOR DETAILS)

1. APPLICATION FOR: ___Improvement Permit ___Authorization To Construct ___ Existing System Inspection

2. Page 2: *Site Plan Worksheet* Form MUST Accompany This Application
The following optional attachments may also be submitted: ___Survey Plat, Scaled no more than 1 Inch = 60 Feet
Place check ( ) beside whichever is submitted if applicable ___Custom Site Plan, Scaled no more than 1 Inch = 60 Feet

3. **Applicant Information:**

Troutman Family	232 Davie Ave Statesville 28677	704-873-5233	
Applicant Name	Mailing Address	Home Phone #	Alternate Phone #
Same			
Owner Name	Mailing Address	Home Phone #	Alternate Phone #

4. **Property Information:**

151 Adkins Lane	Morrow Meadows	Lot 27
Street Address	Subdivision Name	Section/Phase and Lot Number

Driving Directions: Hwy 70 W - right on N. Shady Rest Rd - right on Adkins Lane

5. **RESIDENTIAL Site Development Information:** *(Check or Complete ALL that apply)*

(X) New, Single Family Residence
( ) New, Multi-Family Residence
( ) Expansion of Existing Septic System
(X) Repair To Failing Septic System due to _____
( ) Other _____

Maximum Number of Bedrooms 3
Maximum Number of Occupants ___
If Expansion, Current Number of Bedrooms ___

(X) Crawl Space Foundation?
( ) Concrete Slab Foundation?
( ) Basement w/Plumbing?
( ) Basement w/out Plumbing?

IF Non-Residential Site Development: Type of Business _____
Square Footage of Building _____
Maximum Number of Employees _____
Maximum Number of Seats _____



6. **Proposed Water Supply:**

( ) New Well ( ) Existing Well ( ) Community Well ( ) City Water (X) Other Public Water

7. **Desired Septic System Type:** *(You may rank in order of preference, if any)* ( ) EXISTING SYSTEM installed _____ Year

( ) Alternative (X) Conventional ( ) Innovative ( ) Modified Conventional ( ) Other _____

8. Please Answer The Following To The Best of Your Ability: ( ) Yes (X) No Does the site contain any jurisdictional wetlands?
( ) Yes (X) No Is any non-domestic sewage (i.e. industry) to be generated?
( ) Yes (X) No Is the site subject to approval by any other public agency?

I have read this application and certify that the information provided herein is true, complete, and correct. Authorized county and state officials are granted right of entry to conduct necessary inspections to determine compliance with applicable laws and rules. I understand that I am solely responsible for the proper identification and labeling of all property lines and corners and making the site accessible so that a complete site evaluation can be performed.

9. Signature: _____ 6-30-15
Property owner or owner's legal representative signature (SIGNATURE REQUIRED) DATE

IREDELL COUNTY HEALTH DEPARTMENT *ENVIRONMENTAL HEALTH DIVISION:*

SITE PLAN WORKSHEET

SEE THE "SAMPLE SITE PLAN" BELOW. *INCOMPLETE SITE PLANS WILL BE RETURNED TO YOU FOR COMPLETION AND MAY RESULT IN A DELAY IN THE ISSUANCE OF YOUR SEPTIC SYSTEM PERMIT!!!*

Place an (X) beside each item as you complete the site plan:

X Property Line measurements are clearly identified...

X All proposed structures are indicated...

SHOW: proposed house or business footprint, wells, water lines, patios, pools and decks, and any other item that will occupy space on the site

X Front and side setbacks from property line...

X Preferred driveway location and configuration, preferred well location...

X Area you prefer your septic system to be placed...


X North arrow, or other sufficient indicator of direction...

Circle N/A on the following if appropriate:


____ Location of septic systems and wells within 100' of your property... N/A

____ Location of easements and rights of ways on your property... N/A

____ Location of any designated wetlands on the property... N/A

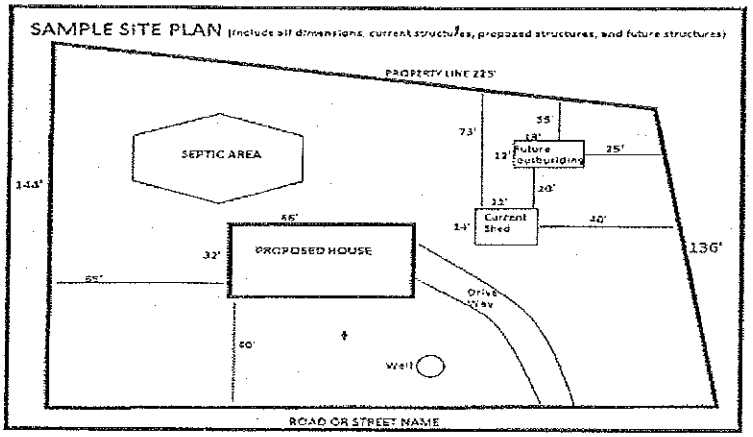

USE THIS SPACE TO DRAW YOUR SITE PLAN

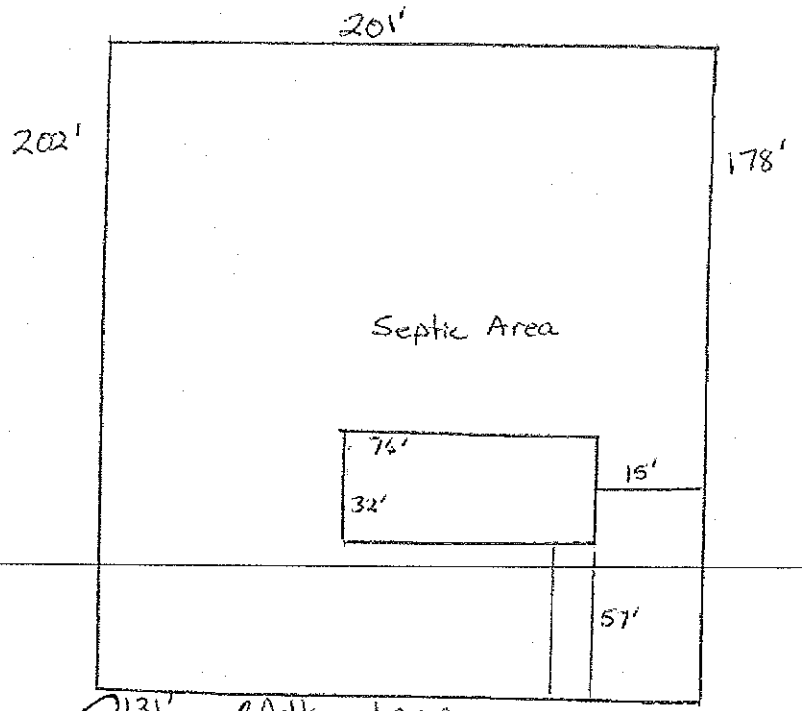


Signature: Lee Tarman

REQUIRED property owner or owner's legal representative signature.

6-30-15

DATE

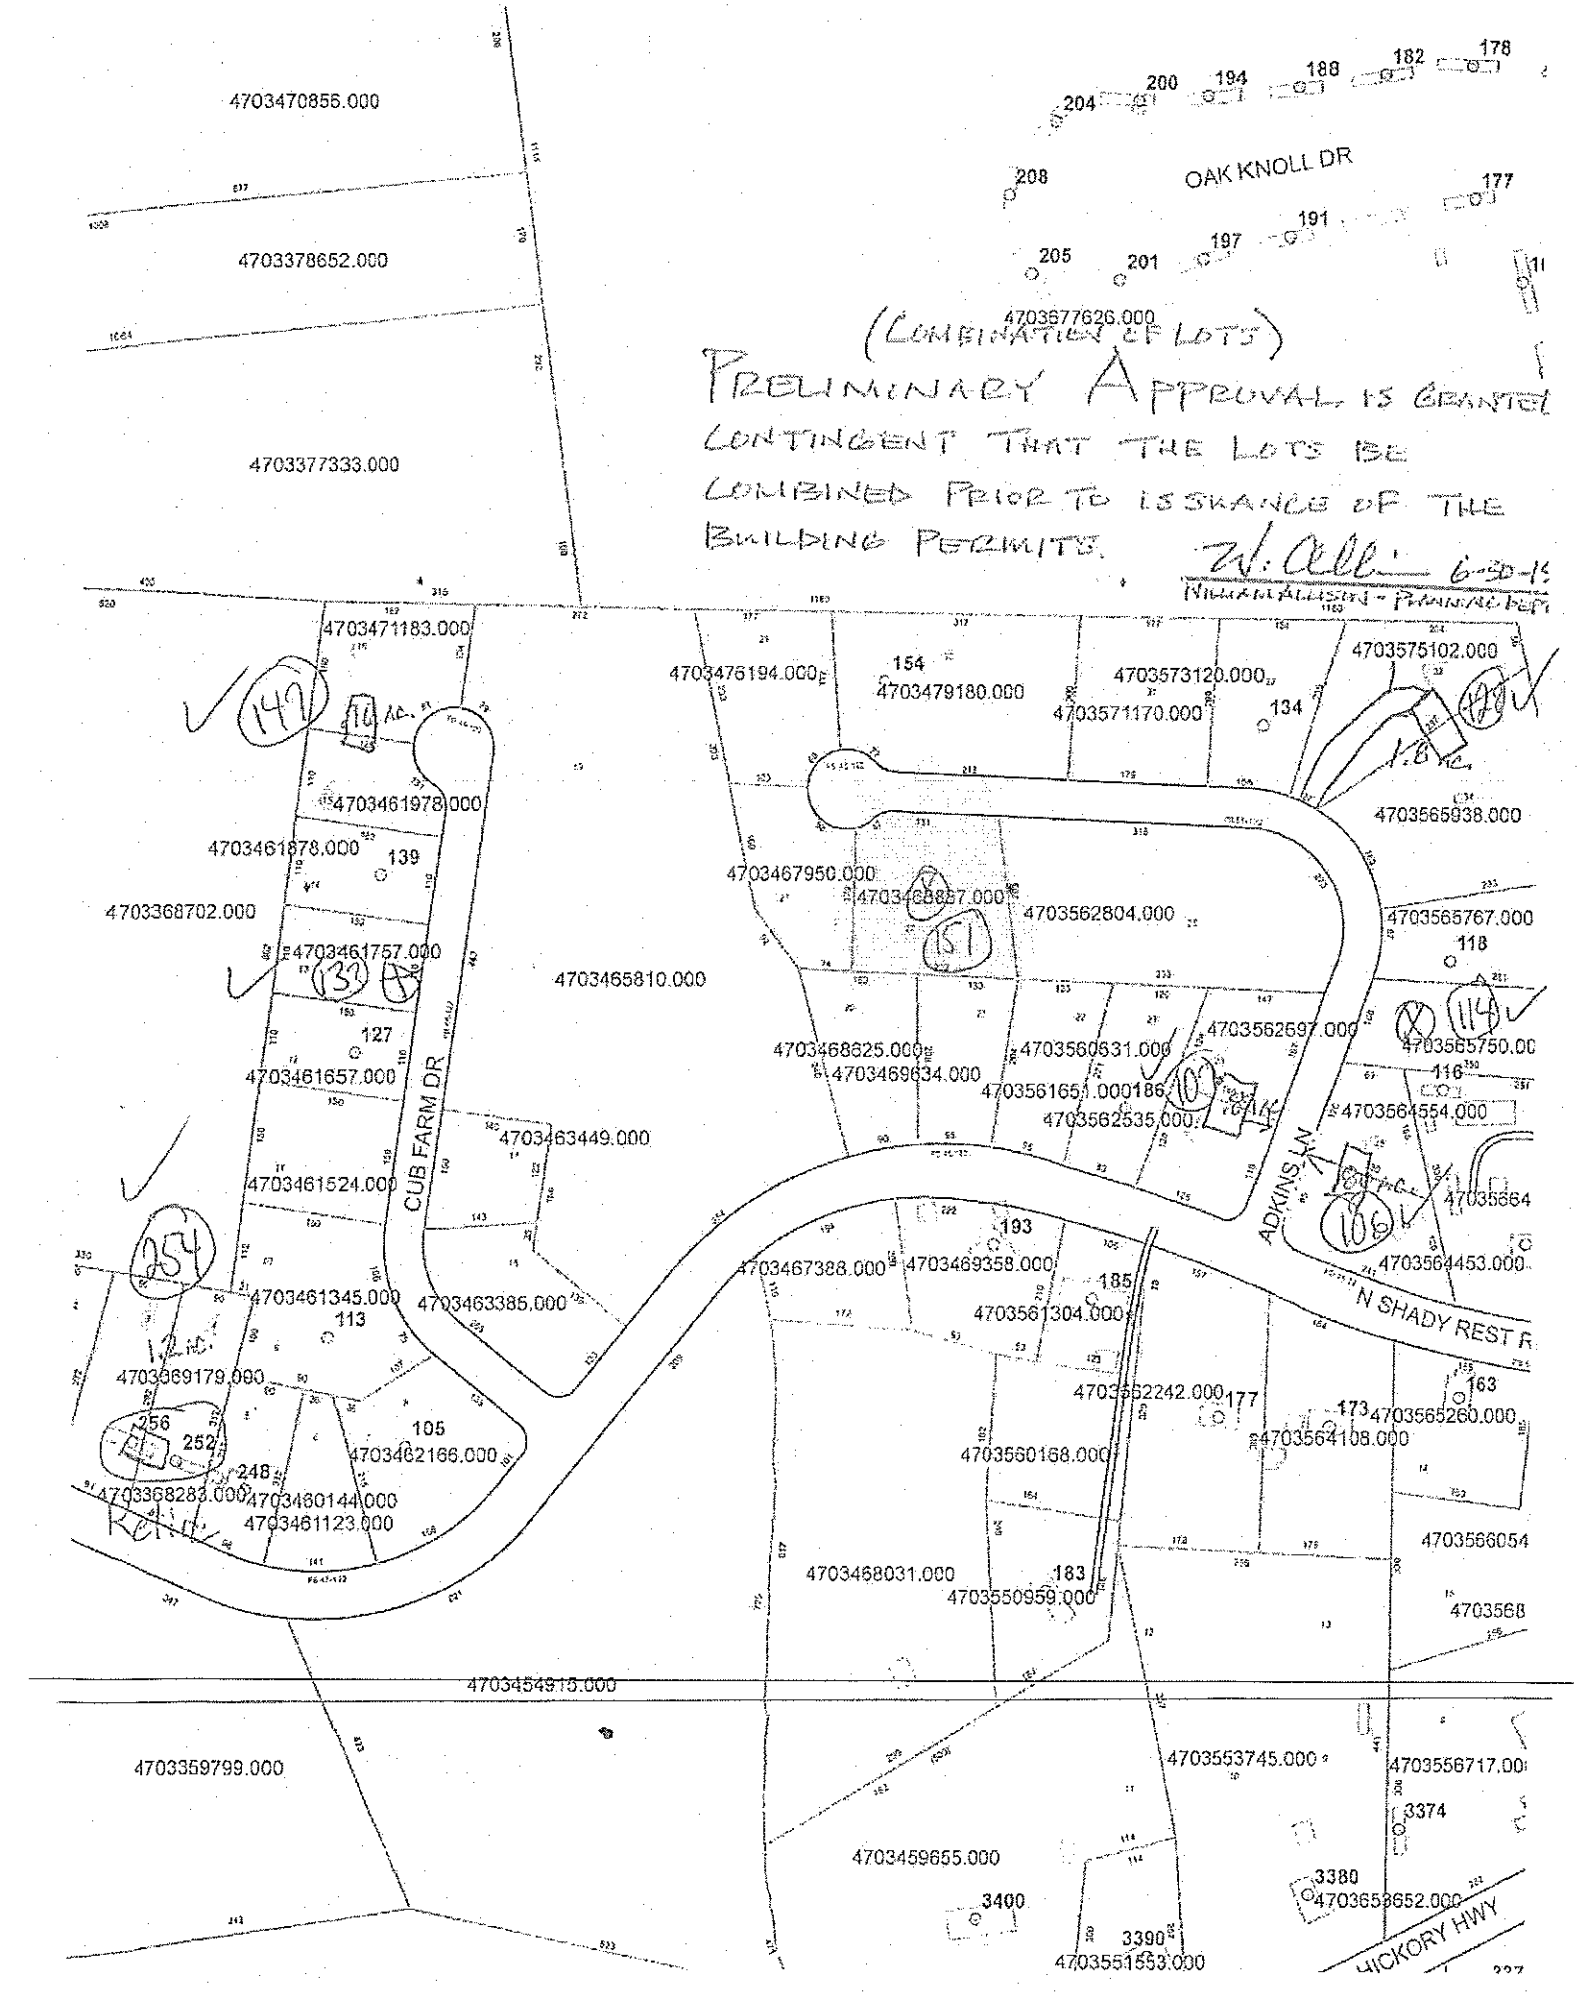
4703470856.000
4703378652.000
4703377333.000
OAK KNOLL DR
4703677626.000
(COMBINATION OF LOTS)
PRELIMINARY APPROVAL IS GRANTED
CONTINGENT THAT THE LOTS BE
COMBINED PRIOR TO ISSUANCE OF THE
BUILDING PERMITS.
6-30-15
4703471183.000
4703476194.000
4703479180.000
4703573120.000
4703571170.000
4703575102.000
4703461978.000
4703461878.000
4703565938.000
4703467950.000
4703468857.000
4703562804.000
4703565767.000
4703368702.000
4703461757.000
4703465810.000
4703468625.000
4703469634.000
4703560631.000
4703562697.000
4703565750.00
4703461657.000
4703463449.000
4703562535.000
4703564554.000
4703461524.000
CUB FARM DR
ADKINS LN
4703467388.000
4703469358.000
4703561304.000
4703564453.000
N SHADY REST R
4703461345.000
4703463385.000
4703669179.000
4703562242.000
4703565260.000
4703564108.000
4703462166.000
4703560168.000
4703368283.000
4703460144.000
4703461123.000
4703566054
4703468031.000
4703550959.000
4703568
4703454915.000
4703359799.000
4703553745.000
4703556717.00
4703459655.000
4703553652.000
HICKORY HWY
4703551553.000

ENVIRONMENTAL HEALTH REQUIREMENTS for SEPTIC PERMITS

The following items must be completed PRIOR to the SUBMITTAL of the Improvement Permit (IP) Authorization to Construct (AC) / Existing System application packet.

*** Initial each statement to indicate you have read and agree. ***

Complete all Environmental Health forms: septic system application, site plan, new well water application (if applicable), and sign this green sheet after you have completed all items. Include a copy of the site Zoning Permit. NOTE: *A Zoning Permit is not required for septic system repairs or expansion where no addition is being made to an existing structure.* All applications requiring zoning must submit completed paperwork and applicable fees to *CENTRAL PERMITTING* before any name will be placed on the service request (appointment) list. Applications not requiring zoning may be submitted and paid for at Central Permitting in Statesville OR the Mooresville office of Environmental Health. Only properly completed applications will be placed on the service request list on a first come, first serve basis. Incomplete applications will be returned to the applicant.

Lots must be cleared to allow access and provide good visibility. Structure footprint must be visible and adequate area for septic drain field and repair area must be cleared sufficiently to provide staff room to move about freely, shoot laser level elevations as well as test soil with hand auger, etc. If they cannot access the lot, you will incur a $100 revisit fee AFTER clearing the lot before Environmental Health will return to the site.

Clearly mark all property corners. Flag all property lines every twenty-five feet if adjacent corners are not visible when standing on any given corner. Property lines must be flagged by a licensed NC surveyor and easily identified. 'Mow lines' and/or fence lines do NOT constitute marked lines.

Stake or flag the footprint of the proposed building structure or addition to match site plan application. Without a footprint Environmental Health cannot determine the location and size of a proposed septic system.

Where an Authorization to Construct (AC) is desired, submit a recorded copy of the plat for the subdivision lot and include a legible copy of the basic floor plan not larger than 11" x 17" for each floor in the structure. Be sure to include any decks, porches, etc.

In the event that backhoe pits are required for soil evaluation (which cannot be determined until Environmental Health staff arrive to test soil) understand that you are responsible for securing these services. This may delay the permitting process, but will not result in the application being returned to the bottom of the work list. You must coordinate with the Environmental Health Specialist when test pits are to be dug. The application will be worked back into the schedule as quickly as possible.

Any site not meeting the above requirements when staff arrives for the evaluation will result in a $100 site revisit fee and the request being returned to the bottom of the service request list. Once work by Environmental Health staff begins, the up-front fees paid toward securing any health department permit are non-refundable. Refunds for work not started, due to a customer changing their mind or plans, are subject to an administrative fee of $50 to defray a portion of the costs of processing the refund.

By signing below I am acknowledging the above specifications have been met and the site is READY to be evaluated.

Signature _____ Date 7-15-16

Questions? Call between 8:00-9:00a.m., to speak with a Registered Environmental Health Specialist.

Statesville Office
349 North Center Street
(2nd Floor-Building Standards)
Statesville, NC 28677-4063
Phone: (704)878-5305 ext. 3456
This office closes for lunch 1:00 – 2:00 daily.

Mooresville Office
610 East Center Avenue
(2nd Floor-Government Center South)
Mooresville, NC 28115-2548
Phone: (704)660-3625
This office closes for lunch 12-1:00 daily.

IREDELL COUNTY

PO Box 788
349 North Center St.
Statesville, NC 28677

APPLICATION NUMBER
211729
Issue Date: 06/30/2015

ZONING PERMIT

Open Space

Parcel Number	Street Address	Jurisdiction
4703468887.000	151 ADKINS LANE, STATESVILLE, NC 28677	IREDELL COUNTY

Owner Information	Applicant Information
Owner: TROUTMAN FAMILY LTDP RLLLP	Applicant: TROUTMAN FAMILY LTDP R
Address: 232 DAVIE AVE STATESVILLE, NC 28677	Address: 232 DAVIE AVE STATESVILLE, NC 28677
Phone:	Phone:

Use Requested	Zone Code
3 BR 2 BA MODULAR	R20

Lot Acreage	F Setback	B Setback	L Setback	R Setback	Watershed	Flood Zone
.852	35.00	35.00	15.00	15.00	PACL	X

Remarks:

PA
151 Adkins
7/15

The applicant certifies that there are no deed restrictions, contractual agreements or governmental regulations of any kind that interfere with or prohibit the use of the property or the use for which this permit is requested. The applicant further acknowledges that enforcement of deed restrictions, plat conditions and other contractual agreements will not be undertaken by Iredell County and is the sole responsibility of the affected parties.

Applicant: _____ Date: _____

Permit Number	42492	TOTAL FEES:	$ 77.25

DEPARTMENT OF HEALTH AND HUMAN SERVICES
DIVISION OF PUBLIC HEALTH, ENVIRONMENTAL HEALTH SECTION
ON-SITE WATER PROTECTION BRANCH

Sheet ____ of ____
PROPERTY ID #: _____
COUNTY: _____

Lot 27

SOIL/SITE EVALUATION
***for* ON-SITE WASTEWATER SYSTEM**
(Complete all fields in full)

OWNER: _____ APPLICATION DATE _____
ADDRESS: _____ DATE EVALUATED: 08/10/15
PROPOSED FACILITY: _____ PROPOSED DESIGN FLOW (.1949): _____ PROPERTY SIZE: _____
LOCATION OF SITE: _____ PROPERTY RECORDED: _____
WATER SUPPLY: ☐ Private ☐ Public ☐ Well ☐ Spring ☐ Other _____
EVALUATION METHOD: ☐ Auger Boring ☐ Pit ☐ Cut TYPE OF WASTEWATER: ☐ Sewage ☐ Industrial Process ☐ Mixed

PROFILE #	.1940 LANDSCAPE POSITION/ SLOPE %	HORIZON DEPTH (IN.)	SOIL MORPHOLOGY (.1941) .1941 STRUCTURE/ TEXTURE	.1941 CONSISTENCE/ MINERALOGY	OTHER PROFILE FACTORS .1942 SOIL WETNESS/ COLOR	.1943 SOIL DEPTH	.1956 SAPRO CLASS	.1944 RESTR HORIZ	PROFILE CLASS & LTAR
1		0-5	Gr SCL	fr SE	Chroma 2's 18"-46"				
		5-22	ABK C	fi SE					
		22-54	ATBK BC	fi/vfr SE					
2		0-5	Gr SCL	fr SE					
		5-24	ABK C	fi SE					
		24-53	RC	vfi SE					
3		0-16	Fill	—	Chroma 2's 32"-55"				
		16-24	Mass SC	vfi wet					
		24-35	ABK C	fi SE					
		35-45	ABK BC	fi/fr SE					
		45-55	Mass SapCL	fi wet					
4		0-5	SCL SBC	Fr Mod SC				24"	
		5-24	C ABK	Fi mod SC					
		24-55	RCS SAP						

DESCRIPTION	INITIAL SYSTEM	REPAIR SYSTEM
Available Space (.1945)		
System Type(s)		
Site LTAR		

OTHER FACTORS (.1946): _____
SITE CLASSIFICATION (.1948): _____
EVALUATED BY: _____
OTHER(S) PRESENT: _____

COMMENTS: _____

SOIL/SITE EVALUATION

(Continuation Sheet-Complete all field in full)

Sheet ____ of ____

DEPARTMENT OF HEALTH AND HUMAN SERVICES
DIVISION OF PUBLIC HEALTH
ENVIRONMENTAL HEALTH SECTION
ON-SITE WATER PROTECTION BRANCH

PROPERTY ID #: _____
DATE OF EVALUATION: _____
COUNTY: _____

PROFILE #	.1940 LANDSCAPE POSITION/ SLOPE %	HORIZON DEPTH (IN.)	SOIL MORPHOLOGY (.1941) .1941 STRUCTURE/ TEXTURE	SOIL MORPHOLOGY (.1941) .1941 CONSISTENCE/ MINERALOGY	OTHER PROFILE FACTORS .1942 SOIL WETNESS/ COLOR	.1943 SOIL DEPTH	.1956 SAPRO CLASS	.1944 RESTR HORIZ	PROFILE CLASS & LTAR
5		0-5	Gr SCL	fr SE	Many yellow Browns throughout Chroma 2's 20"-58"				
		5-28	Platy C	fr SE					
		28-58	WABK BC	fi/fr SE					
6		0-7	Gr SCL	fr SE	Many yellow Browns throughout Chroma 2 32"				
		7-20	ABK C	fr SE					
		20-30	Platy C	fi SE					
		30-50	WABK BC	fi/fr SE					

COMMENTS: _____

LEGEND

use the following standard abbreviations

LANDSCAPE POSITION	GROUP	SOIL TEXTURE	CONVENTIONAL .1955 LTAR*	LPP .1957 LTAR*	MINERALOGY/ CONSISTENCE	STRUCTURE
CC (Concave Slope)	I	S (Sand)	1.2 - 0.8	0.6 - 0.4	SEXP (Slightly Expansive)	G (Single Grain)
CV (Convex Slope)		LS (Loamy Sand)			EXP (Expansive)	M (Massive)
D (Drainage Way)						CR (Crumb)
DS (Debris Slump)	II	SL (Sandy Loam)	0.8 - 0.6	0.4 - 0.3		GR (Granular)
FP (Flood Plain)		L (Loam)				SBK (Subangular Blocky)
FS (Foot Slope)						ABK (Angular Blocky)
H (Head Slope)	III	Si (Silt)	0.6 - 0.3	0.3 - 0.15		PL (Platy)
L (Linear Slope)		SiCL (Silty Clay Loam)				PR (Prismatic)
N (Nose Slope)		CL (Clay Loam)				
R (Ridge)		SCL (Sandy Clay Loam)			MOIST	WET
S (Shoulder Slope)		SiL (Silt Loam)				
T (Terrace)					VFR (Very Friable)	NS (Non-sticky)
	IV	SC (Sandy Clay)	0.4 - 0.1	0.2 - 0.05	FR (Friable)	SS (Slightly Sticky)
		SiC (Silty Clay)			FI (Firm)	S (Sticky)
		C (Clay)			VFI (Very Firm v. Very Sticky)	VS (Very Sticky)
		O (Organic)	None	None	EFI (Extremely Firm)	NP (Non-plastic)
						SP (Slightly Plastic)
						P (Plastic)
						VP (Very Plastic)

*Adjust LTAR due to depth, consistence, structure, soil wetness, landscape, position, wastewater flow and quality.

NOTES

HORIZON DEPTH	In inches below natural soil surface
DEPTH OF FILL	In inches from land surface
RESTRICTIVE HORIZON	Thickness and depth from land surface
SAPROLITE	S(suitable) or U(unsuitable)
SOIL WETNESS	Inches from land surface to free water or inches from land surface to soil colors with chroma 2 or less - record Munsell color chip designation
CLASSIFICATION	S (Suitable), PS (Provisionally Suitable), or U (Unsuitable)

Evaluation of saprolite shall be by pits.

Long-term Acceptance Rate (LTAR): gal/day/ft^2

Show profile locations and other site features (dimensions, reference or benchmark, and North).

