Paul Hoke Property

IREDELL COUNTY HEALTH DEPARTMENT

(SEPTIC TANK) IMPROVEMENTS PERMIT AND CERTIFICATE OF COMPLETION
(Ground Absorption Sewage Disposal System – G. S. Chapter 130-Article 13C)

OWNER OR CONTRACTOR Ronda Hoke DATE 11-26-74 PERMIT NO. ______

PHONE: Business ______ Home ______


LOCATION Hwy 64-70 W. Trailer on R. Just beyond Shady Rest Trailer Park. S. R. No. ______

SUBDIVISION NAME ______ LOT NO. ______ SECTION OR BLOCK NO. ______

House ( ) Mobile Home (✓) Business ( ) Other ______

No. Bedrooms 2 No. Bathrooms 1
Garbage Disposal Unit Yes ( ) No (✓)
Auto. Dishwasher Yes ( ) No (✓)
Auto. Wash. Machine Yes (✓) No ( )
Site Suitable Yes (✓) No ( )
Lot Area 2 acres

Character & Porosity of Soil Acceptable
Percolation Rate ______
Topography Slight Slope to Front of lot
Depth to Water Table Low
Rock or other impervious formations None

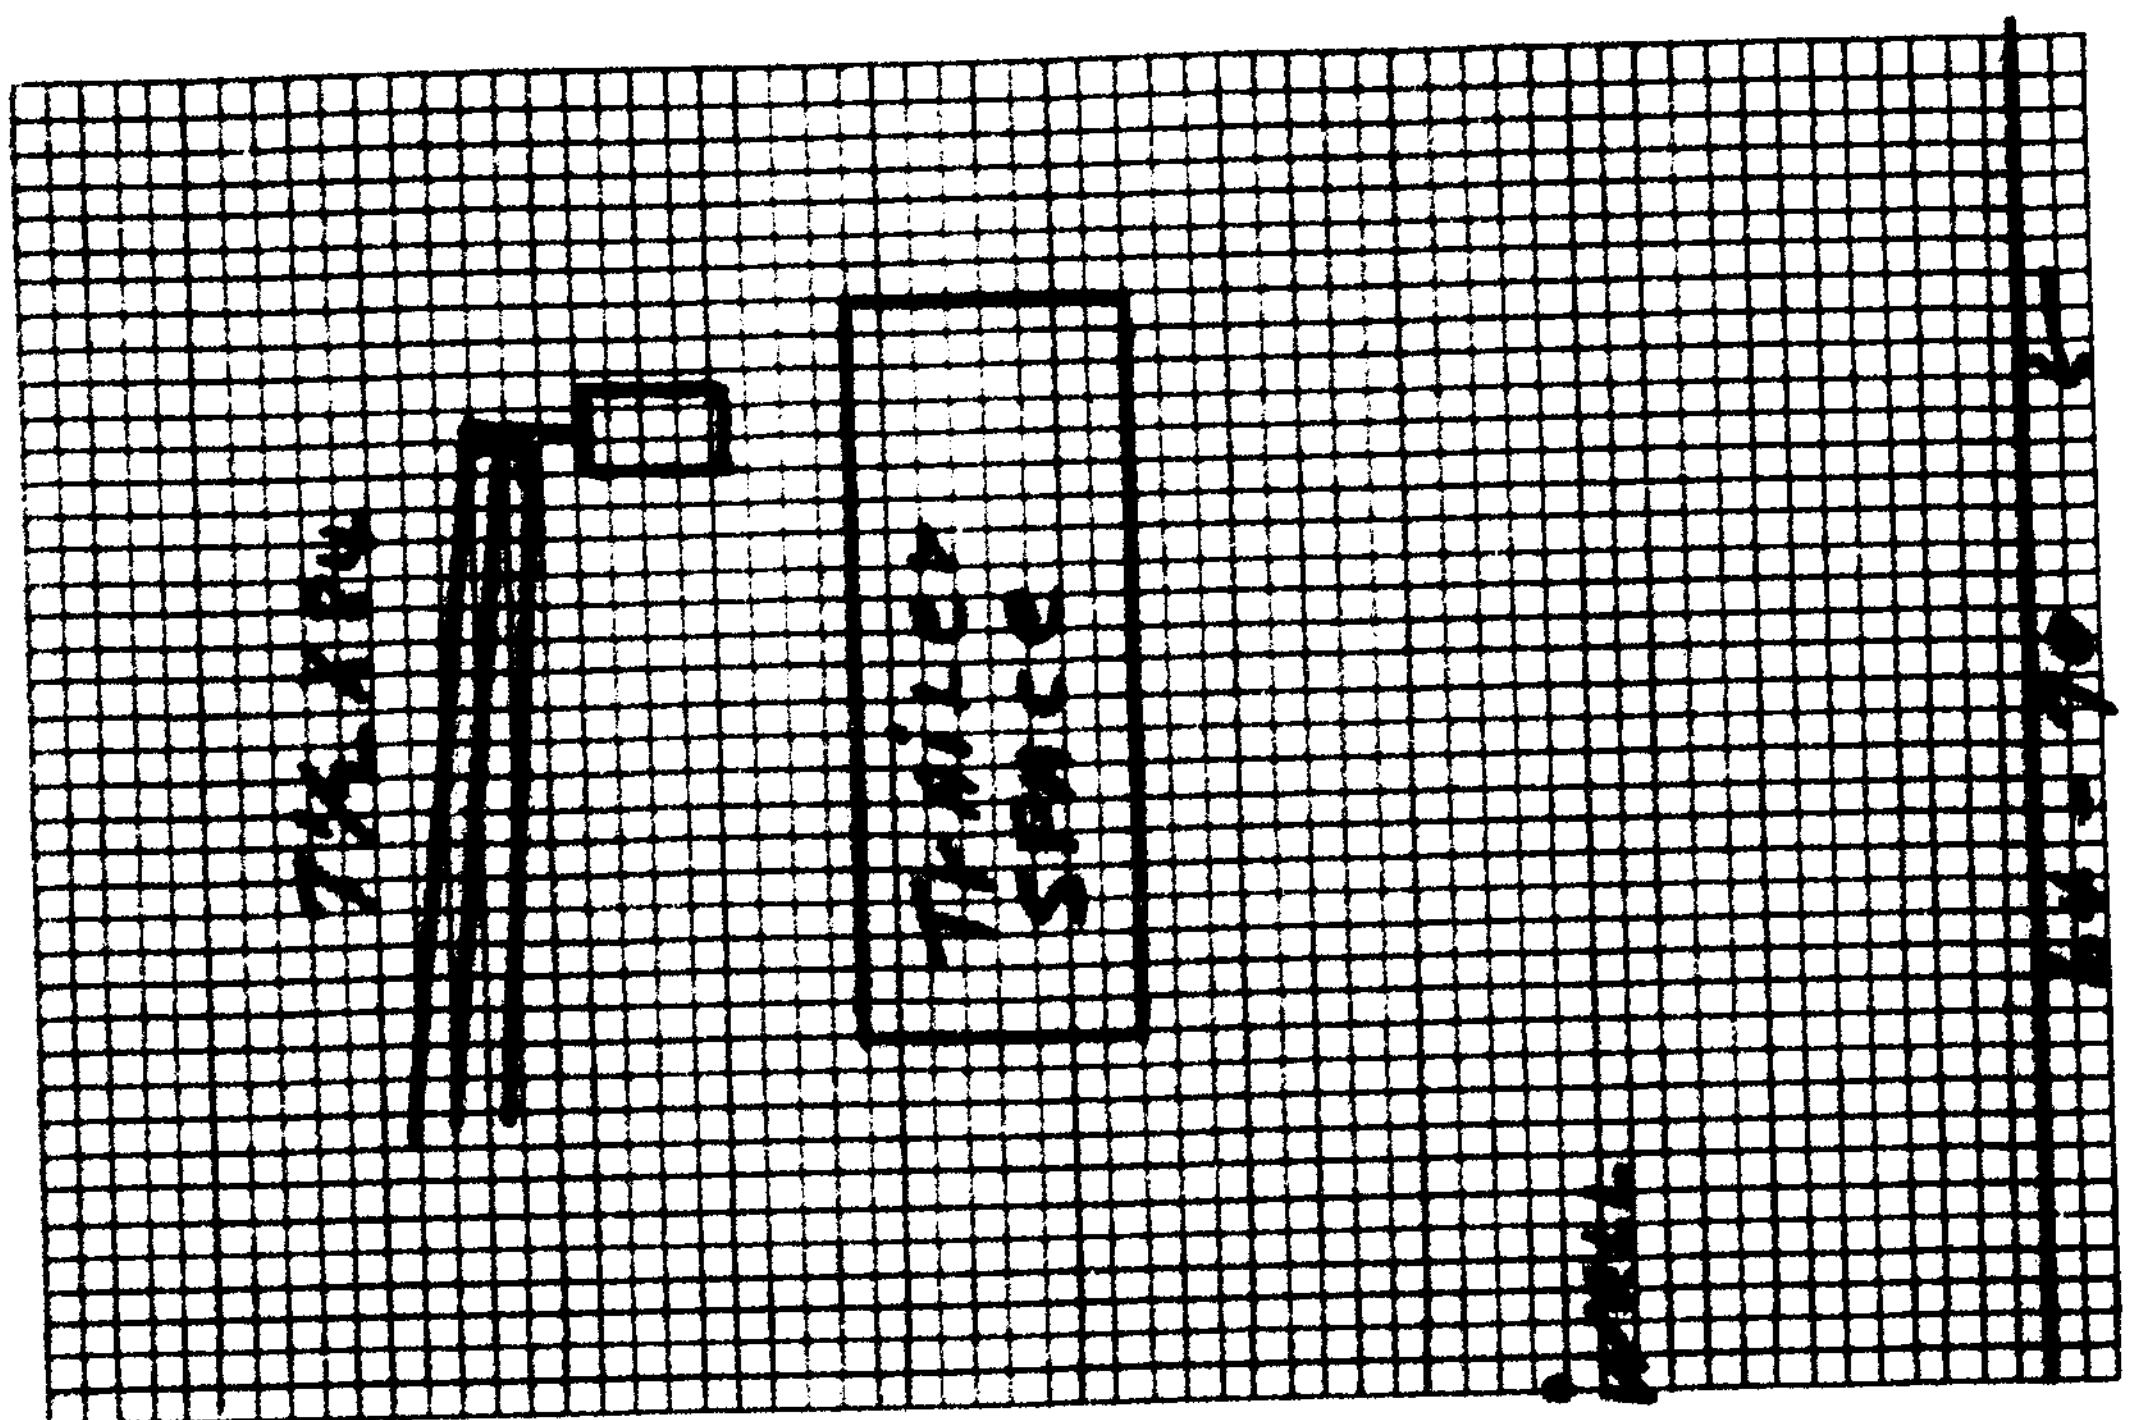

Plot of System

Size of Tank 1000 Gals.
Nitrification Field:
No. of Lines 3
Sq. Ft. 625 Linear Ft. 250
Depth of Stone in Lines 10"
Water Supply: Individual (✓)
Public ( )

Installed by Alexander Septic Tank Co.

IMPROVEMENTS PERMIT BY ______

COMMENTS: ______

CERTIFICATE OF COMPLETION BY E. A. Stevenson DATE 11-26-74

CONSTRUCTION MUST COMPLY WITH ALL OTHER APPLICABLE STATE AND LOCAL REGULATIONS.

Health Dept. Copy: White Inspection Dept. Copy: Yellow Sanitarian's Copy: Pink Owner's Copy: Gold