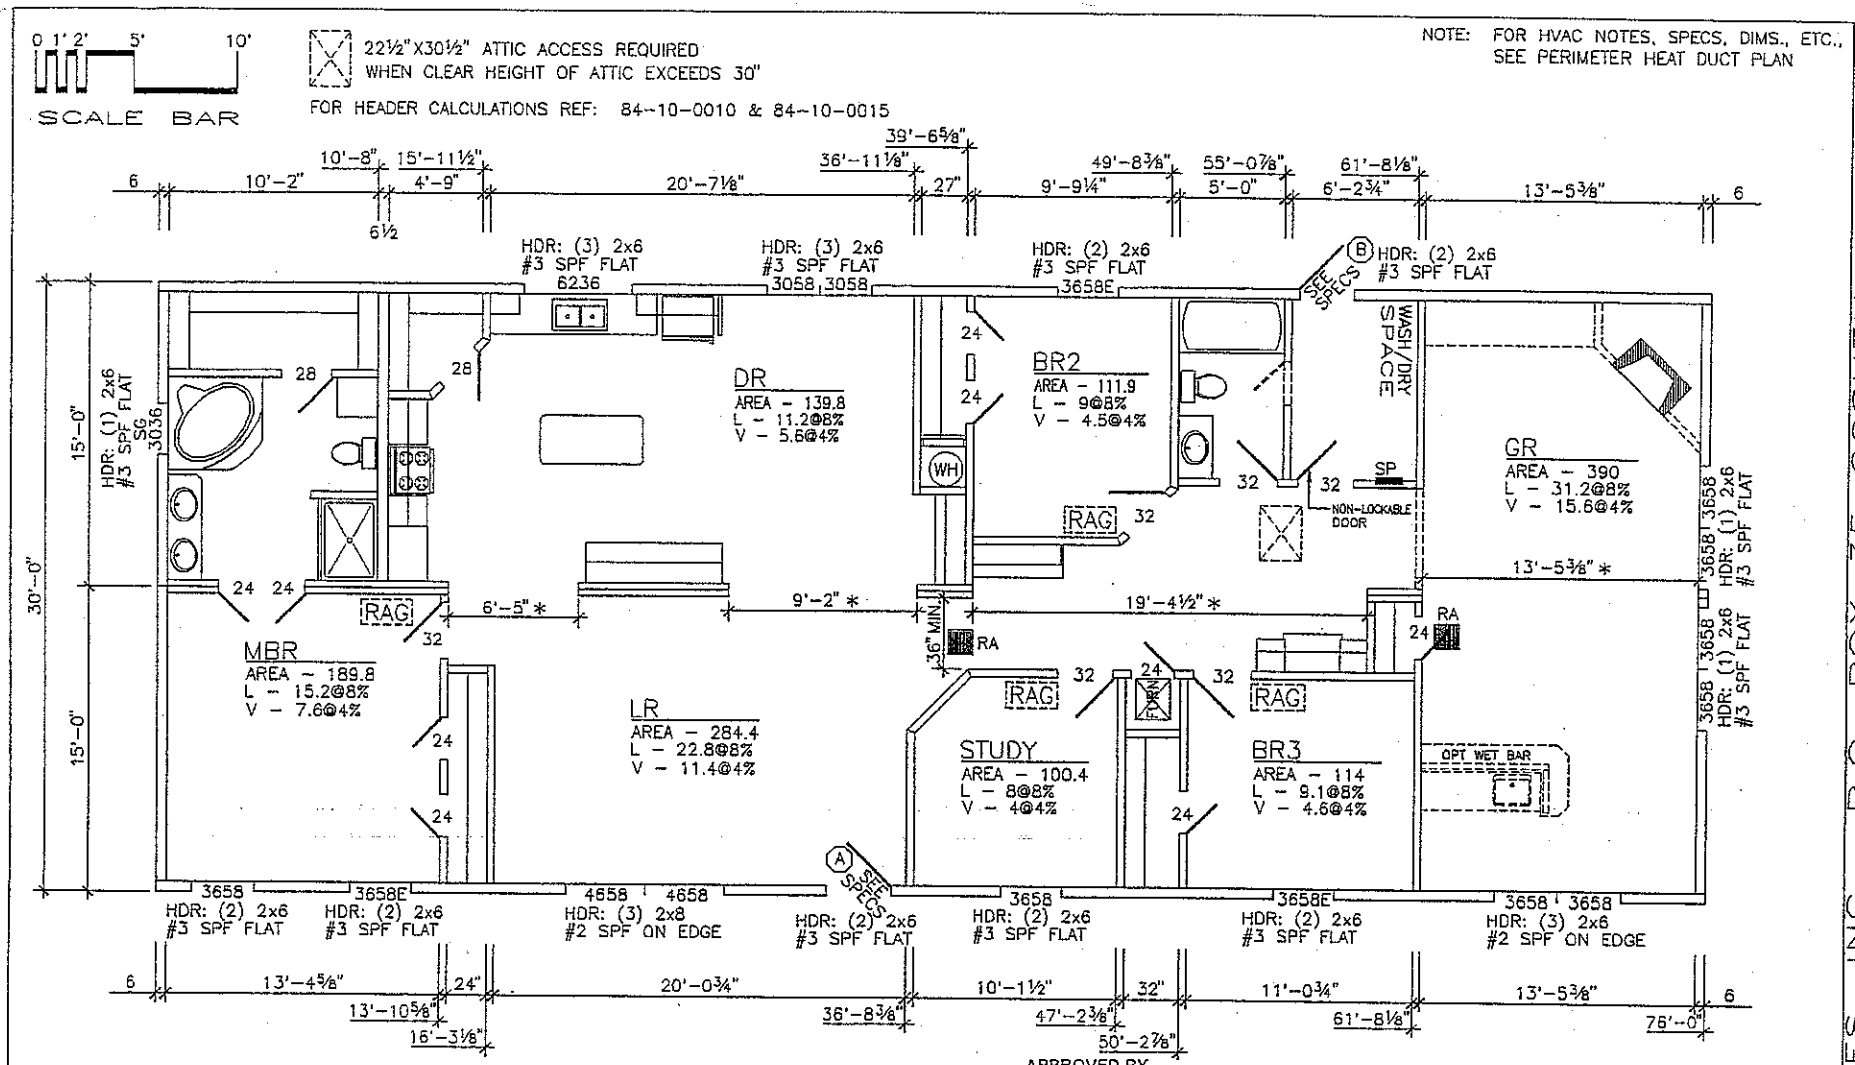


NOTE:
OPENING BETWEEN THE GARAGE AND RESIDENCE SHALL BE EQUIPPED WITH EITHER SOLID WOOD DOORS NOT LESS THAN 1⅜" IN THICKNESS OR 20-MINUTE FIRE-RATED DOORS.

THE GARAGE SHALL BE SEPARATED FROM THE RESIDENCE AND ITS ATTIC AREA BY MEANS OF MINIMUM ½-INCH GYPSUM BOARD APPLIED TO THE GARAGE SIDE.

SERVICE PANEL MAY BE LOCATED IN GARAGE OR IN BASEMENT

ALL WALLS ARE 4½" THICK UNLESS NOTED

Acknowledgment Of Receipt Of NC Submittal ONLY!
SEE COLUMN CHARTS FOR REQUIREMENTS
Date 2-29-08
Date 2/29/08

APPROVED BY
NTA INC. 12/20/2007
Approval of this document does not authorize or approve any deviation or deviations from the requirements of applicable State Laws.
David Barts

(A) -36" MIN. DOOR WIDTH
(B) -32" MIN. DOOR WIDTH
TOTAL WINDOW AREA - 243.76 SQ. FT.
DATA PLATE LOCATION - SERVICE PANEL COVER
STATE LABEL LOCATION - KITCHEN SINK BASE CABINET
THIRD PARTY LABEL LOCATION - KITCHEN SINK BASE CABINET
SECONDARY STATE LABEL LOCATION-MBR CLOSET

LIBERTY HOMES, INC. P.O. BOX 35 GOSHEN, IN 46526

THE INFORMATION ON THIS PAGE IS PROPRIETARY

		MSW	11/9/06	NC SUBMITTAL PLAN		M4R76-N11	1	
				DESCRIPTION	SECTION	DWG NO	PAGE	OF