IREDELL COUNTY HEALTH DEPARTMENT *ENVIRONMENTAL HEALTH DIVISION*:

SITE PLAN WORKSHEET

SEE THE "SAMPLE SITE PLAN" BELOW. *INCOMPLETE SITE PLANS WILL BE RETURNED TO YOU FOR COMPLETION AND MAY RESULT IN A DELAY IN THE ISSUANCE OF YOUR SEPTIC SYSTEM PERMIT!!!*

Place an (X) beside each item as you complete the site plan:

_____ Property Line measurements are clearly identified... _____ All proposed structures are indicated...

SHOW: proposed house or business footprint, wells, water lines, patios, pools and decks, and any other item that will occupy space on the site


_____ Front and side setbacks from property line... _____ Preferred driveway location and configuration, preferred well location...

_____ Area you prefer your septic system to be placed... _____ North arrow, or other sufficient indicator of direction...

Circle N/A on the following if appropriate:


_____ Location of septic systems and wells within 100' of your property... N/A

_____ Location of easements and rights of ways on your property... N/A _____ Location of any designated wetlands on the property... N/A

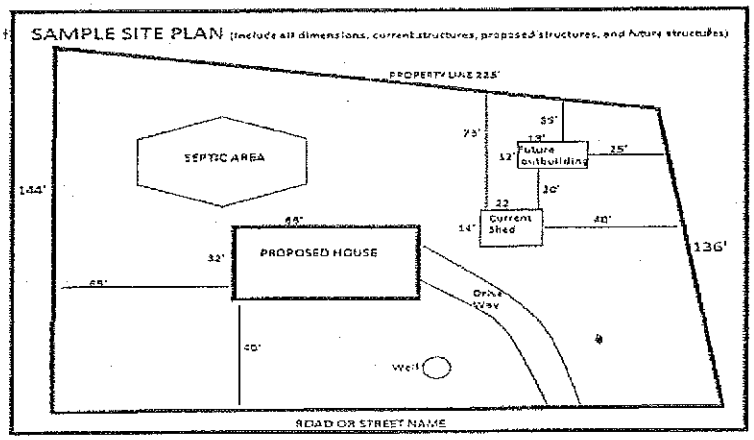


USE THIS SPACE TO DRAW YOUR SITE PLAN

8/10/15

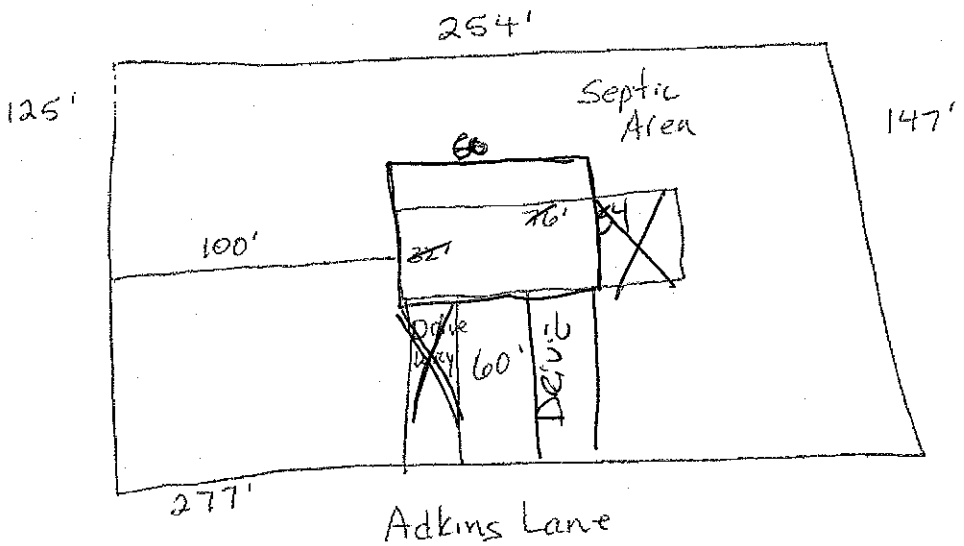

Signature: _____ _____

REQUIRED property owner or owner's legal representative signature. DATE

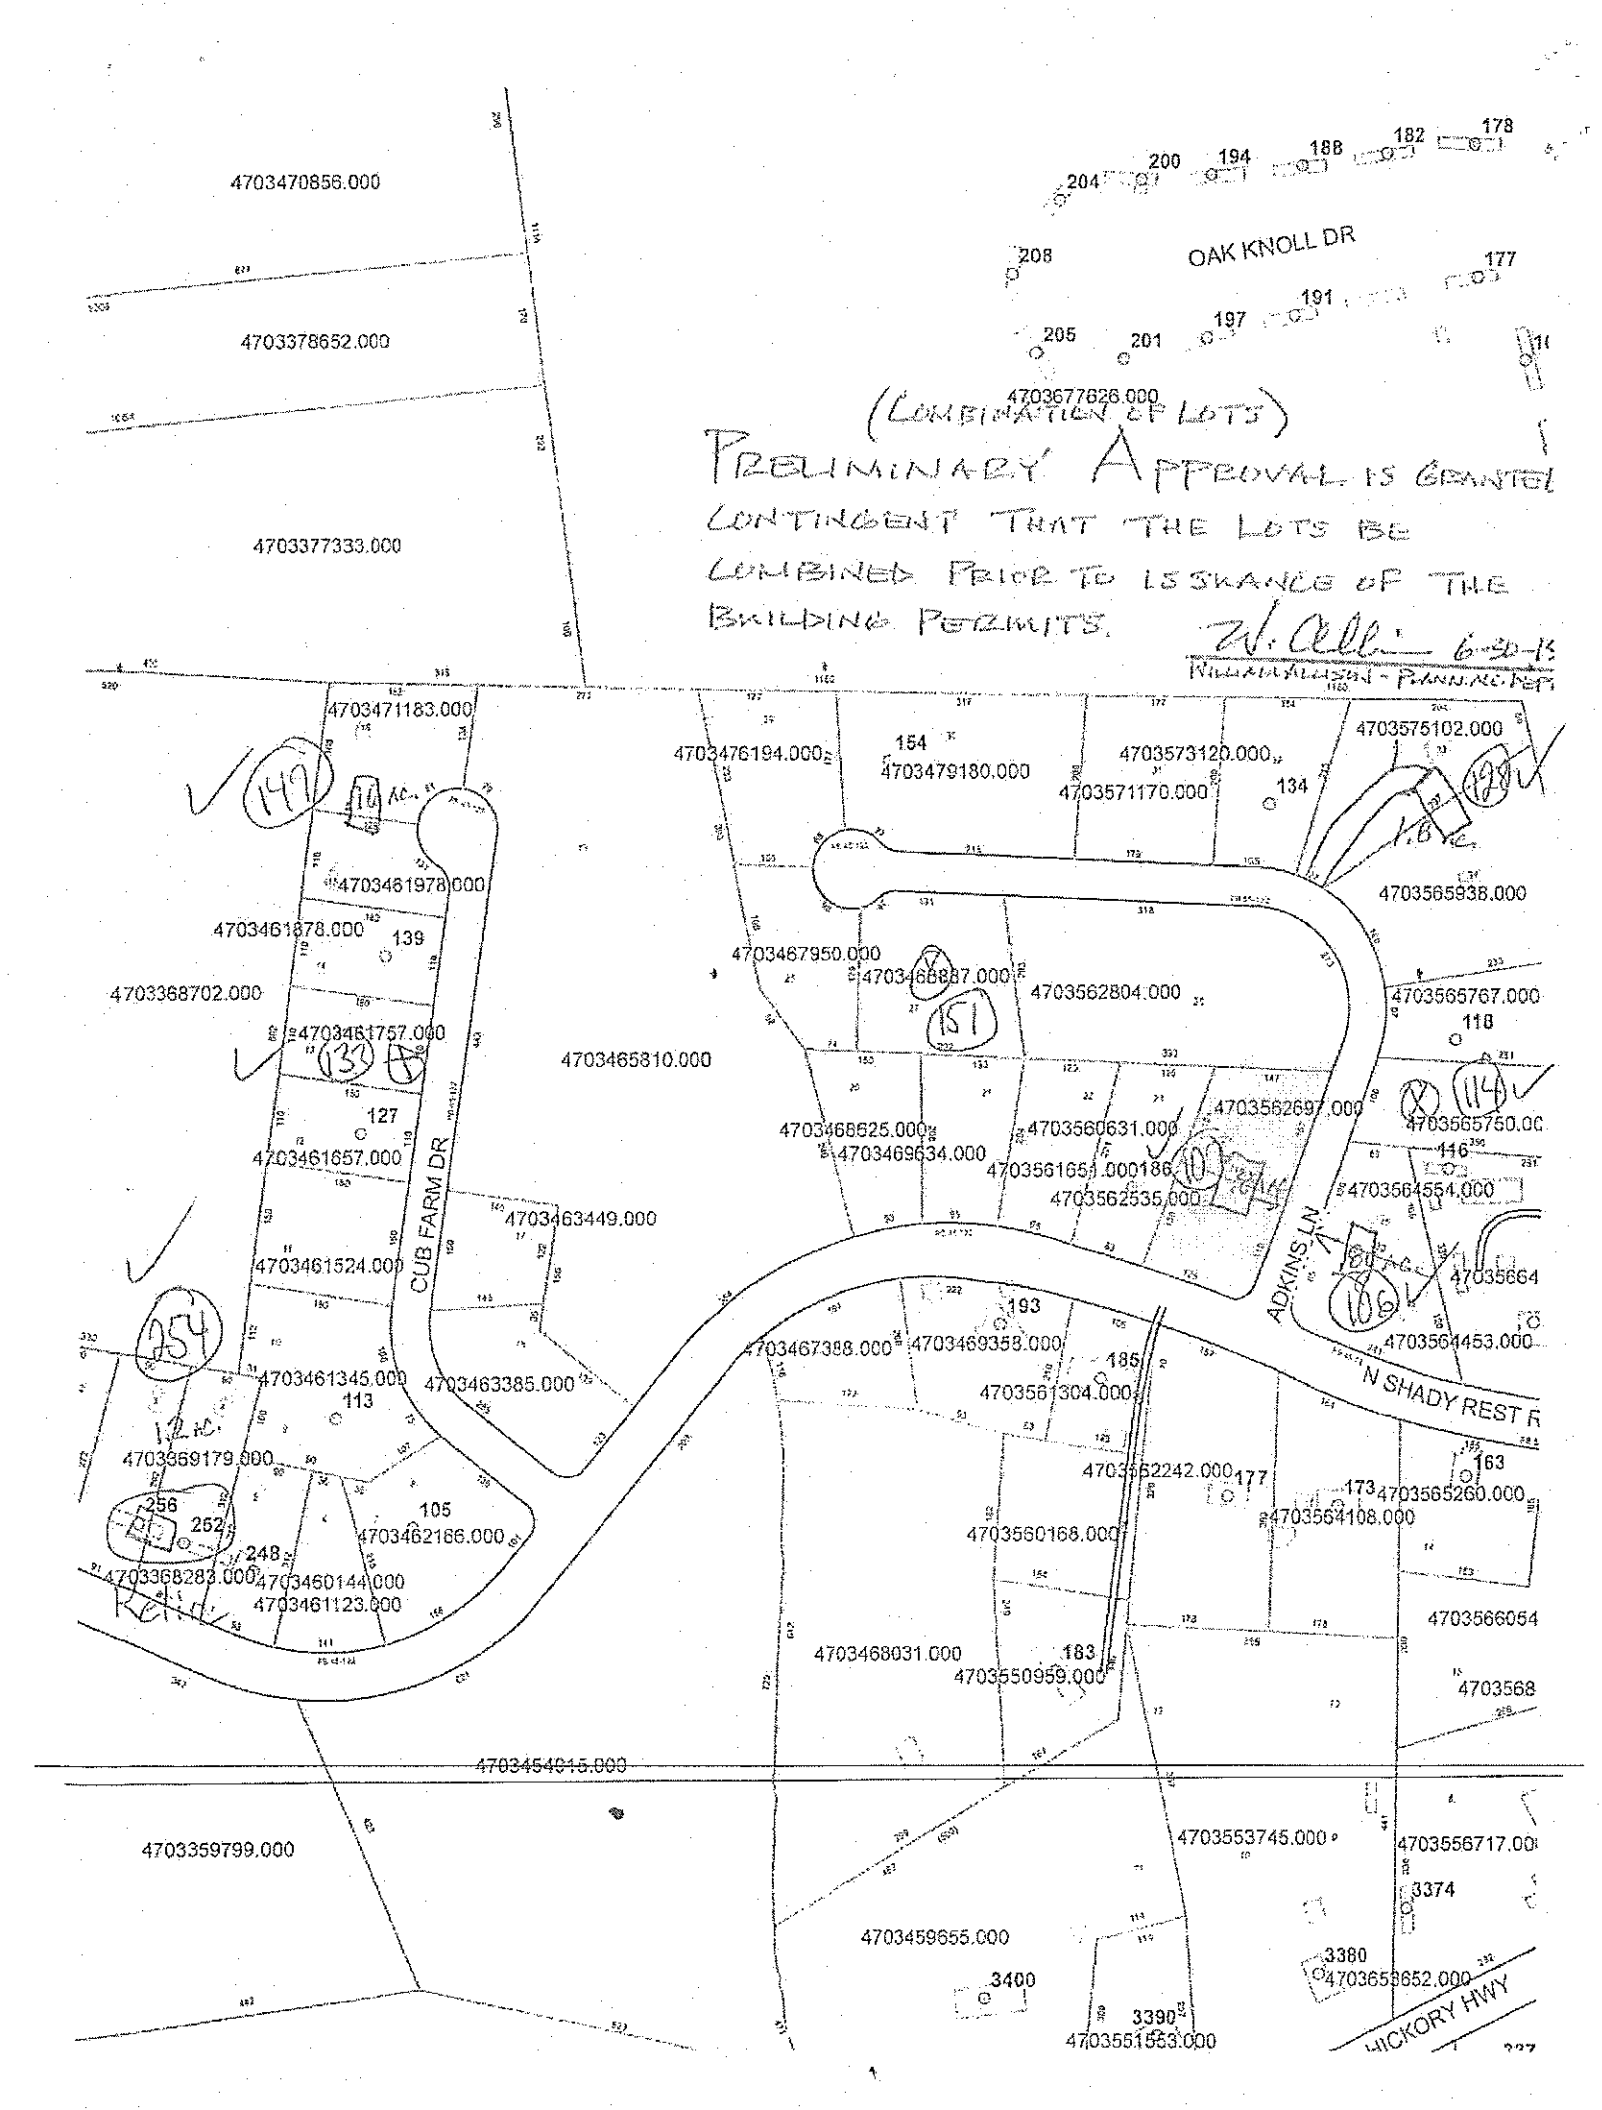
4703470856.000
4703378652.000
4703377333.000
OAK KNOLL DR
4703677626.000
(COMBINATION OF LOTS)
PRELIMINARY APPROVAL IS GRANTED CONTINGENT THAT THE LOTS BE COMBINED PRIOR TO ISSUANCE OF THE BUILDING PERMITS.
WILLIAM ALLISON - PLANNING DEPT
4703471183.000
4703476194.000
4703479180.000
4703573120.000
4703571170.000
4703575102.000
4703565938.000
4703461978.000
4703461878.000
4703467950.000
4703466887.000
4703562804.000
4703565767.000
4703368702.000
4703461757.000
4703465810.000
4703468625.000
4703560631.000
4703562697.000
4703565760.000
4703469634.000
4703561651.000
4703562535.000
4703564554.000
4703461657.000
4703463449.000
CUB FARM DR
ADKINS LN
4703461524.000
4703467388.000
4703469358.000
4703561304.000
4703564453.000
N SHADY REST R
4703461345.000
4703463385.000
4703562242.000
4703565260.000
4703564108.000
4703560168.000
4703462166.000
4703368283.000
4703460144.000
4703461123.000
4703566054
4703468031.000
4703550959.000
4703568
4703454015.000
4703359799.000
4703553745.000
4703556717.000
4703459655.000
4703553652.000
HICKORY HWY
4703551553.000