0 1' 2' 5' 10'
SCALE BAR

NOTES:
ALL WALLS ARE 4½" THICK UNLESS NOTED
OPENING BETWEEN THE GARAGE AND RESIDENCE SHALL BE EQUIPPED WITH EITHER SOLID WOOD DOORS NOT LESS THAN 1⅜" IN THICKNESS OR 20-MINUTE FIRE-RATED DOORS.


*NOTE:
SEE COLUMN CHARTS FOR REQUIREMENTS

FOR HEADER CALCULATIONS REF: 84-10-0010 & 84-10-0015
FOR WALL BRACING REF: 82-10-0001 OF SYSTEMS MANUAL

***-DOOR MAY BE REMOVED (AS REQ. BY CODE) FOR LANDING IF STAIRWELL IS INSTALLED

NOTE: FOR HVAC NOTES, SPECS, DIMS., ETC., SEE PERIMETER HEAT DUCT PLAN

*NOTE:
SEE COLUMN CHARTS FOR REQUIREMENTS

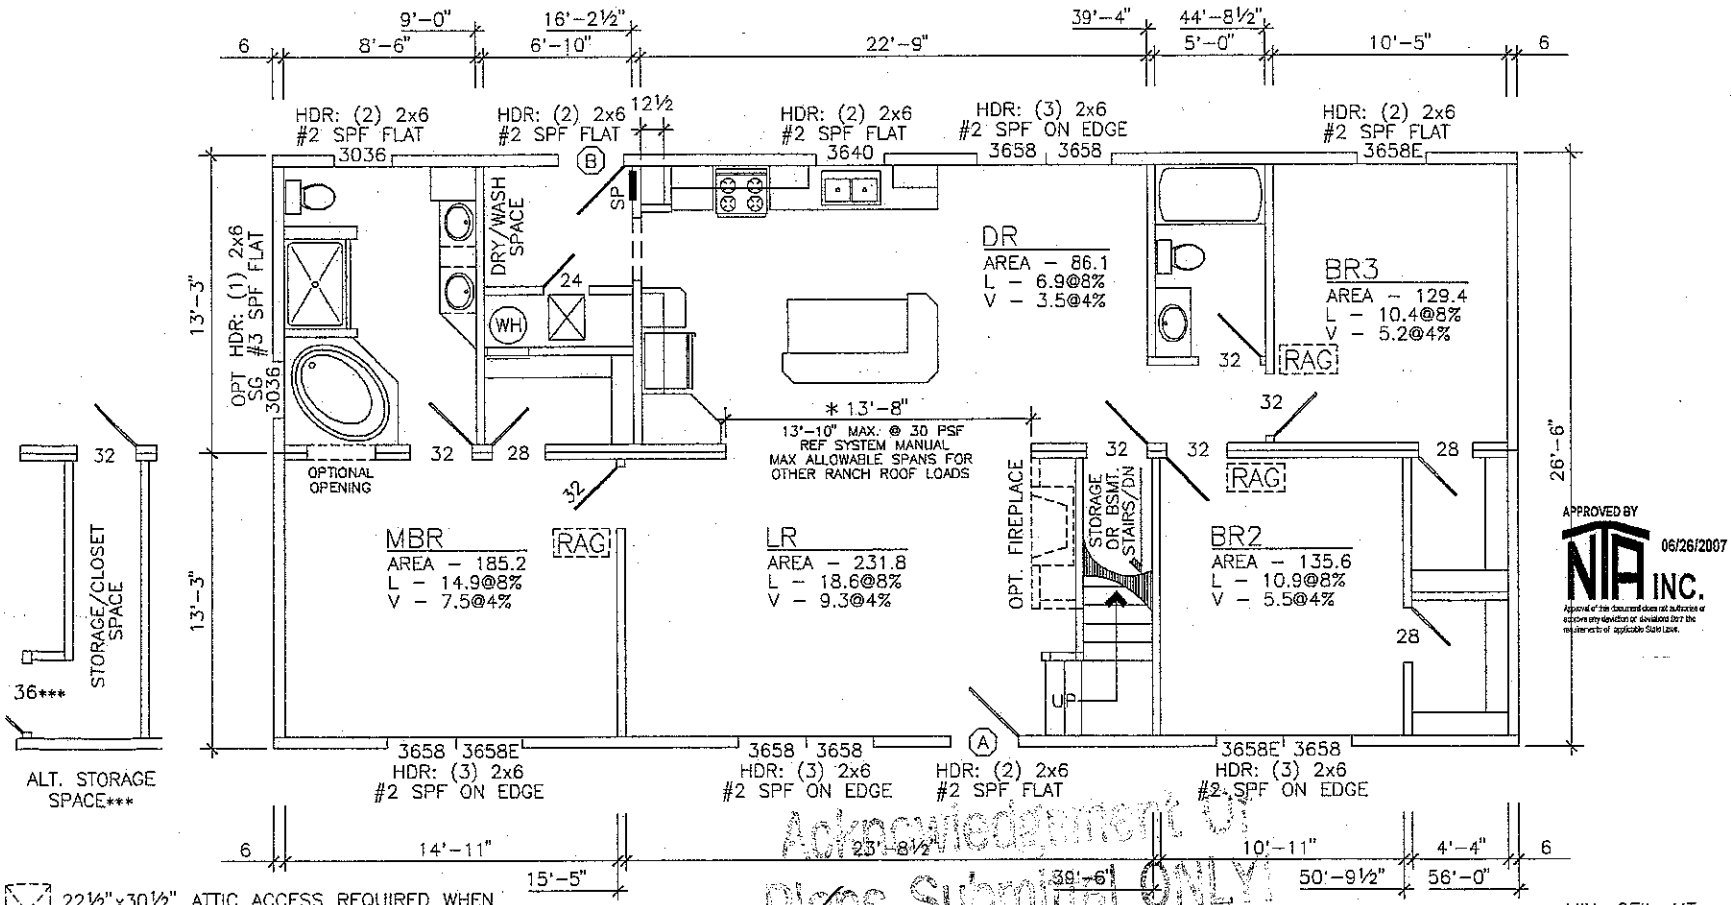

APPROVED BY NTA INC. 06/26/2007
Approval of this document does not authorize or approve any deviation or deviations from the requirements of applicable State laws.

Acknowledgement Of Plans Submittal ONLY!
Date 2-29-08
Date 2/29/08

22½"x30½" ATTIC ACCESS REQUIRED WHEN CLEAR HGT. OF ATTIC IS 30" OR GREATER.

THE GARAGE SHALL BE SEPARATED FROM THE RESIDENCE AND ITS ATTIC AREA BY MEANS OF MINIMUM ½-INCH GYPSUM BOARD APPLIED TO THE GARAGE SIDE.

SERVICE PANEL MAY BE LOCATED IN GARAGE OR BASEMENT

ALL EXTERIOR OPTIONS SUCH AS DORMERS, BOX BAYS, ETC., MAY VARY PER HOME. SEE SYSTEMS MANUAL FOR CONST. SPECS.

OFF-FRAME MODELS:
HVAC SYSTEMS TO BE SUPPLIED, INSTALLED, AND INSPECTED ON-SITE BY OTHERS.

MIN. CEIL. HT. - 8'-0"
(A) -36" MIN. DOOR WIDTH
(B) -32" MIN. DOOR WIDTH
DATA PLATE LOCATION - KITCHEN SINK BASE CABINET
TOTAL WINDOW AREA (1ST STORY) - 124.17 SQ. FT.
TOTAL WINDOW AREA (COMBINED 1ST & 2ND) - 182.17 SQ. FT.
STATE/THIRD PARTY LABEL LOCATIONS-FOYER GUEST CLOSET & KITCHEN SINK BASE CABINET

THE INFORMATION ON THIS PAGE IS PROPRIETARY.

A	UPDATED NOTES	MSW	6/19/07	MSW	11/28/06	NC SUBMITTAL PLAN		M3C56-N01	2A	
						DESCRIPTION	SECTION	DWGNO.	PAGE	OF

LIBERTY HOMES, INC. P.O. BOX 35 GOSHEN, IN 46526