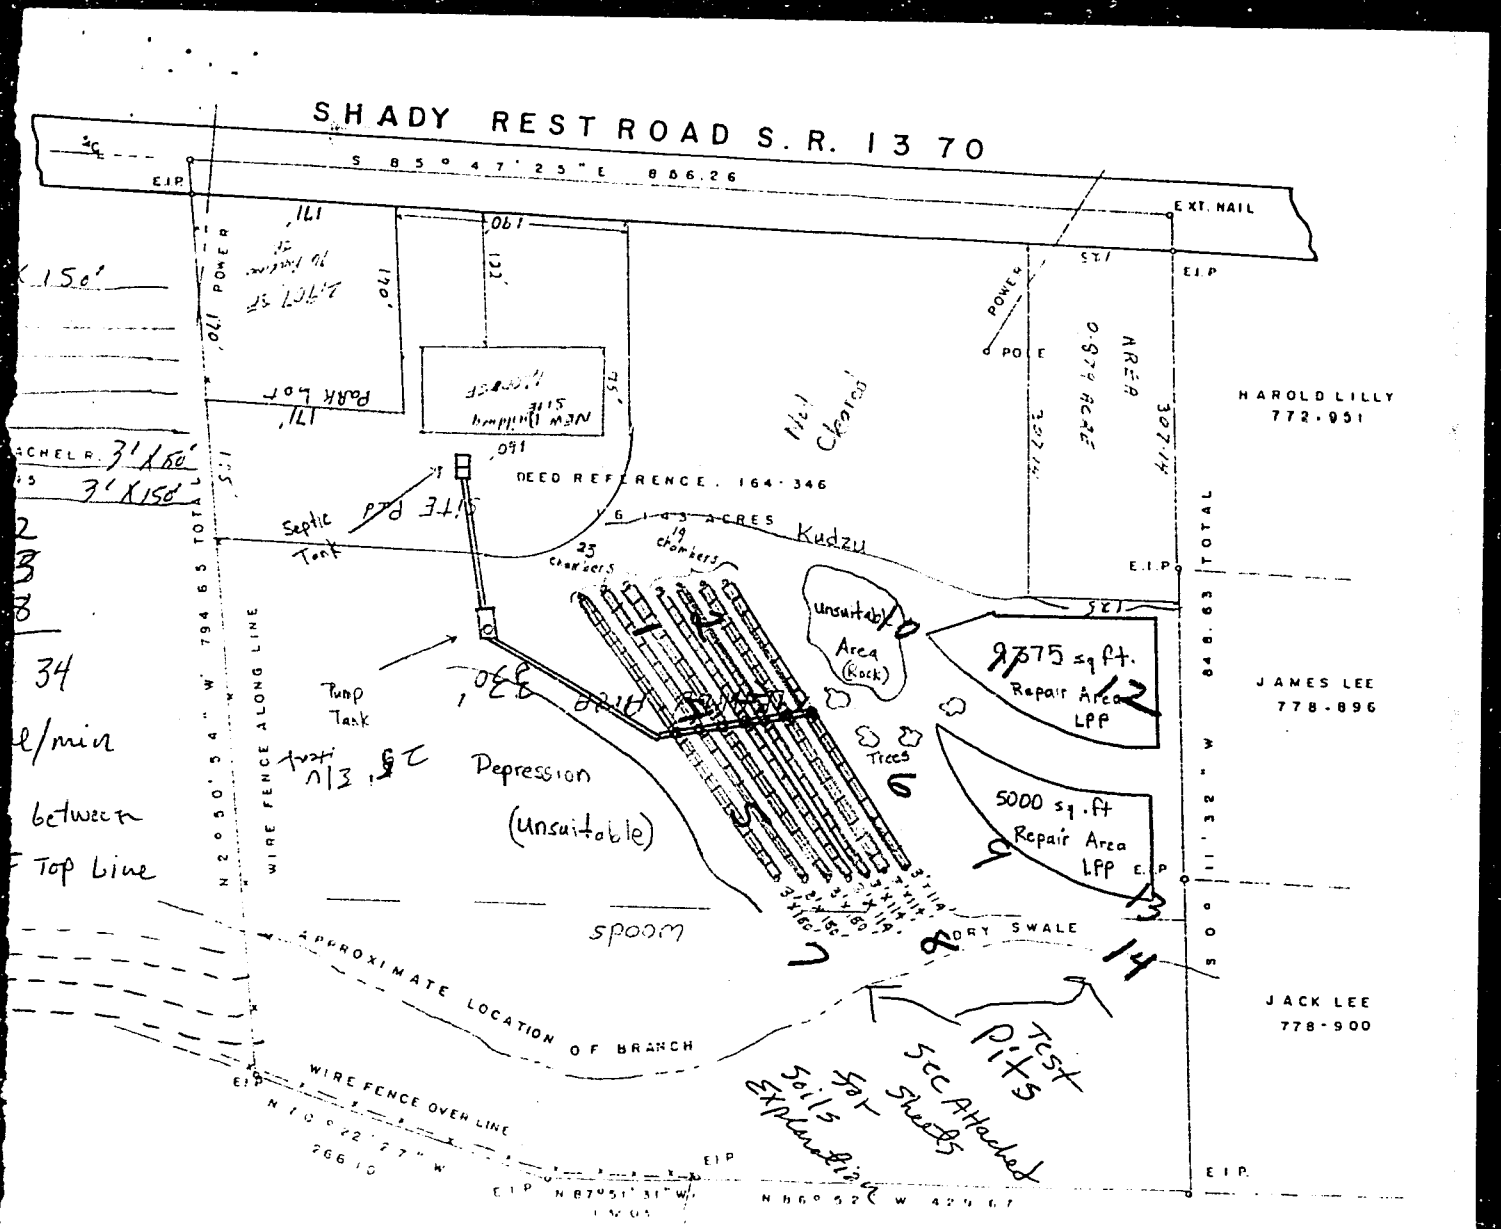

SHADY REST ROAD S.R. 1370
S 85° 47' 25" E 866.26
EXT. NAIL
E.I.P
POWER POLE
POWER
171'
190'
133'
Park Lot
New Building Site
1.27 Acres
DEED REFERENCE 164-346
Septic Tank
Pump Tank
25 chambers
19 chambers
1.6 + 3 ACRES
Kudzu
Unsuitable Area (Rock)
9375 sq ft. Repair Area LPP
5000 sq. ft Repair Area LPP
Trees
Depression (Unsuitable)
spoom
DRY SWALE
APPROXIMATE LOCATION OF BRANCH
WIRE FENCE ALONG LINE
WIRE FENCE OVER LINE
N 20° 50' 54" W 794.65 TOTAL
S 0° 11' 32" W 846.63 TOTAL
N 10° 22' 27" W 266.10
N 87° 51' 31" W 1403
N 86° 52' W 429.67
0.879 ACRE AREA
307.1'
HAROLD LILLY 772-951
JAMES LEE 778-896
JACK LEE 778-900
Test Pits See Attached Sheets for Soils Explanation
34
l/min
between
Top line