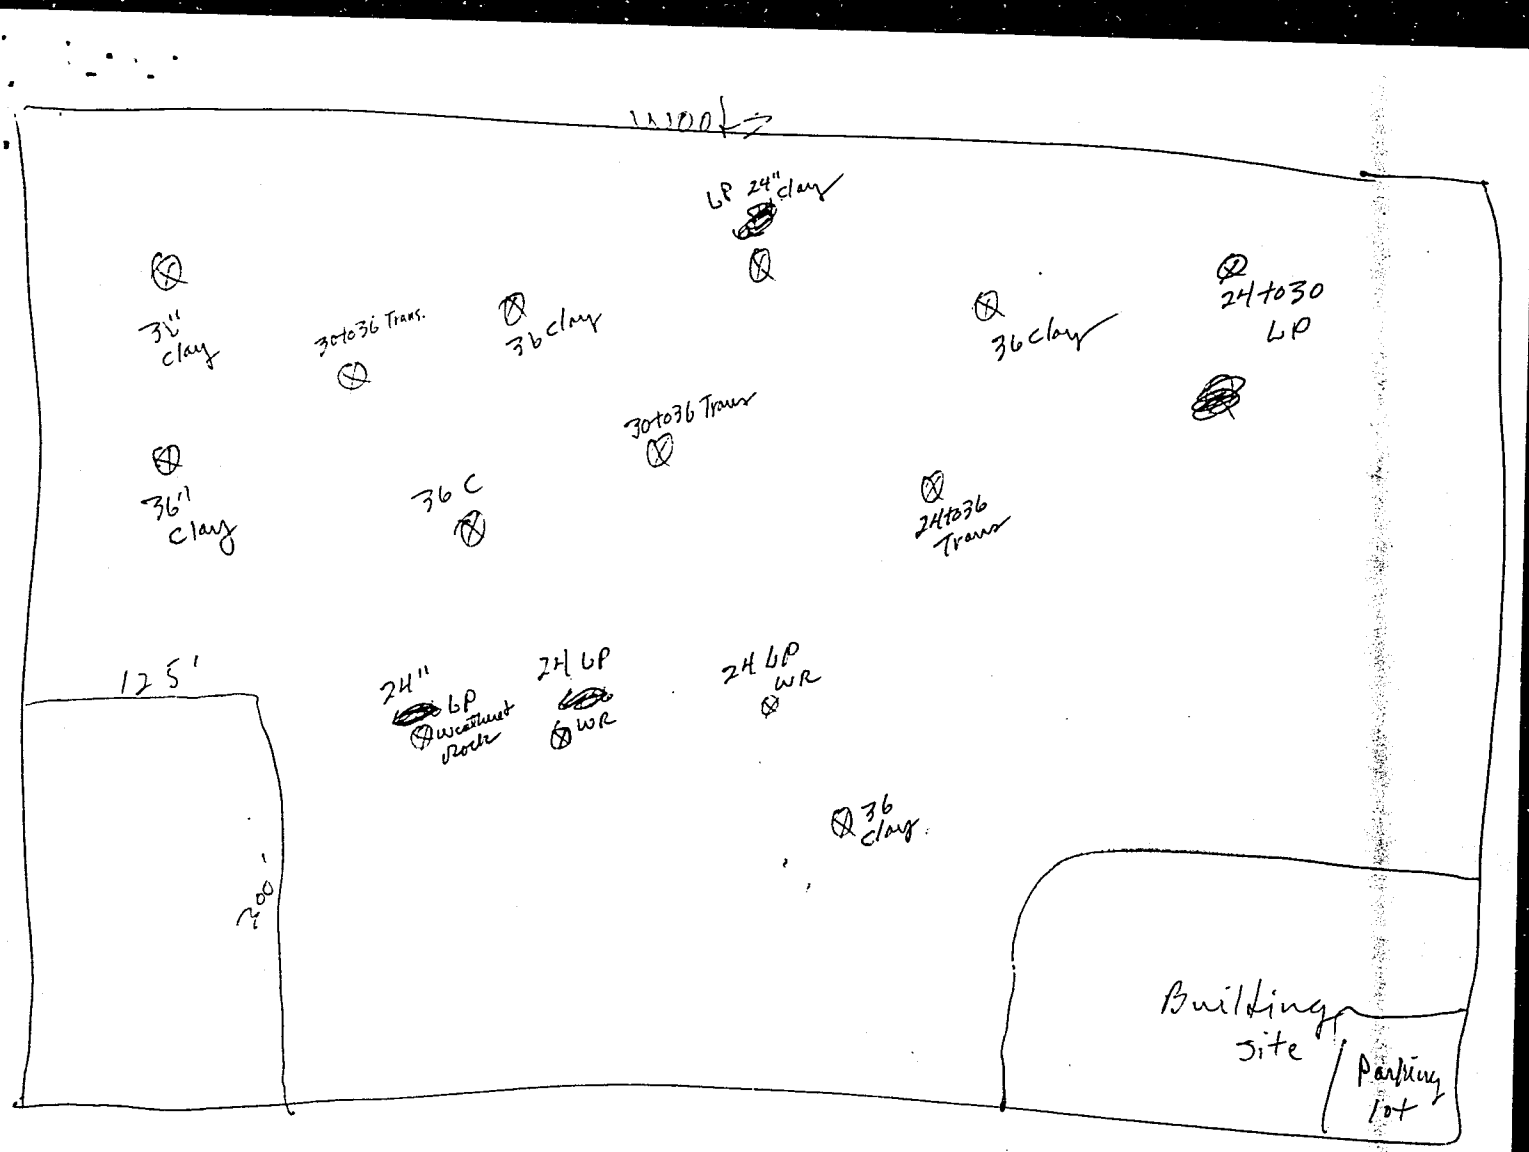

INDOR
LP 24" clay
31" clay
30to36 Trans.
36 clay
36 clay
24to30 LP
30to36 Trans
36' clay
36 C
24to36 Trans
125'
24" LP weathered rock
24 LP WR
24 LP WR
36 clay
100'
Building site
Parking lot