
Acknowledgement Of
Plans Submittal ONLY!

Date 2-26-14

Date

32/168

* Deck to Be 192 sqft. Size might Change to Meet Set Back guidelines.

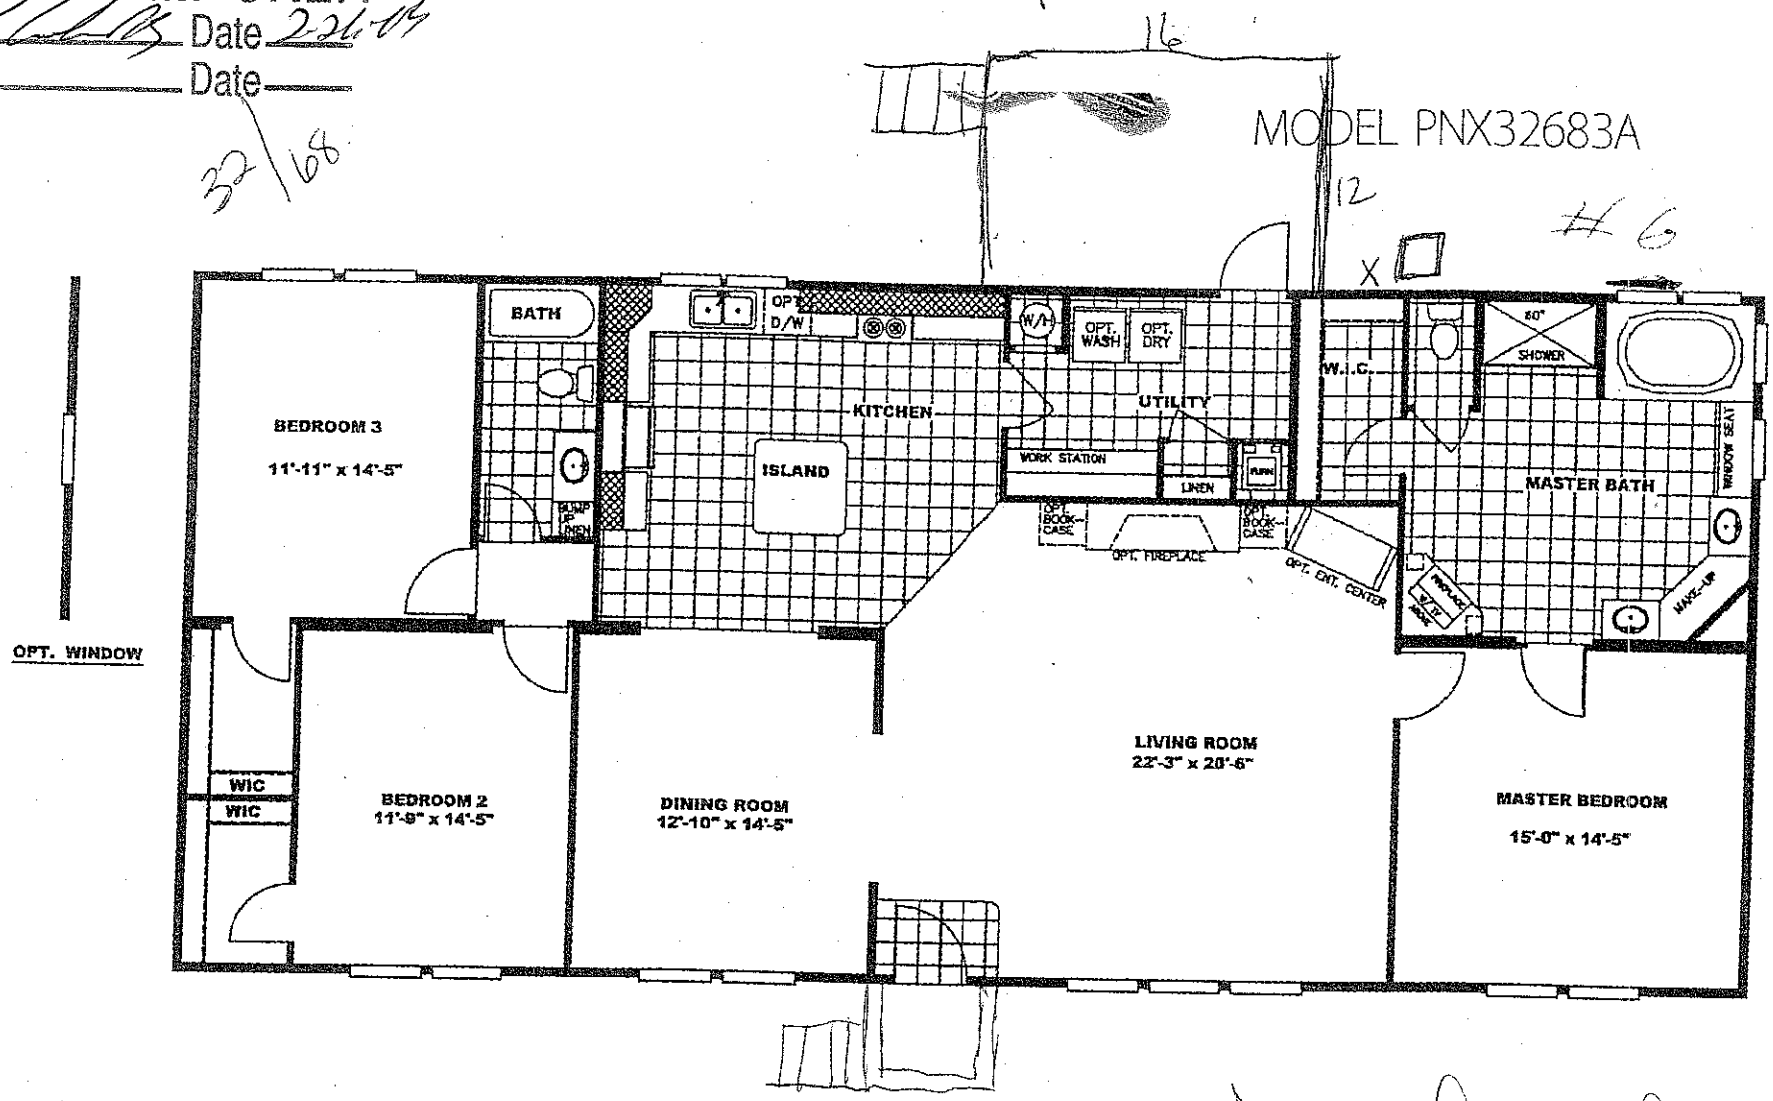

Brick Color: OID Plantation Brown NW
50/50 Mortar

X Danny Connelly

X Bruce Alley