4703-97-2284

IREDELL COUNTY HEALTH DEPARTMENT
JANE HINSON, RN BSN MS
HEALTH DIRECTOR

Public Health
Prevent. Promote. Protect.
Iredell County Health Department

Date: March 3, 2017

Re: Application for improvement permit for **3181 Hickory Hwy** property. Iredell County Environmental Health Department **file number 224386**.

Dear Clayton Homes,

The Iredell County Health Department, Environmental Health Division on *February 7, 2017* evaluated the above referenced property at the site designated on the plat/site plan that accompanied your improvement permit application. According to your application the site is to serve a 3 bedroom residence with a design wastewater flow of 360 gallons per day. The evaluation was done in accordance with the laws and rules governing wastewater systems in North Carolina General Statute 130A-333 including related statutes and Title 15A, Subchapter 18A, of the North Carolina Administrative Code, Rule .1900 and related rules.

Based on the criteria set out in Title 15A, Subchapter 18A, of the North Carolina Administrative Code, Rule .1940 through .1948, the evaluation indicated that the site is UNSUITABLE for a sanitary system of sewage treatment and disposal. Therefore, we must deny your request for an improvement permit. A copy of the site evaluation is enclosed. The site is unsuitable based on the following:

_____ Unsuitable soil topography and/or landscape position (Rule .1940)
_____ Unsuitable soil characteristics (structure or clay mineralogy) (Rule .1941)
_____X_____ Unsuitable soil wetness condition (Rule .1942)
_____X_____ Unsuitable soil depth (Rule .1943)
_____ Presence of restrictive horizon (Rule .1944)
_____ Insufficient space for septic system and repair area (Rule .1945)
_____ Unsuitable for meeting required setbacks (Rule .1950)
_____X_____ Other (Rule .1946) _____Fill Material located throughout the evaluated area._____
_____
_____

These severe soil or site limitations could cause premature system failure, leading to the discharge of untreated sewage on the ground surface, into surface waters, directly to ground water or inside your structure.

The site evaluation included consideration of possible site modifications, as well as use of modified, innovative, or alternative systems. However, the Health Department has determined that none of the above options will overcome

the severe conditions on this site. A possible option might be a system designed to dispose of sewage to another area of suitable soil or off-site to additional property.

For the reasons set out above, the property is currently classified UNSUITABLE, and no improvement permit shall be issued for this site in accordance with Rule .1948(c).

Note that a site classified as UNSUITABLE may be classified as PROVISIONALLY SUITABLE if written documentation is provided that meets the requirements of Rule .1948(d). A copy of this rule is enclosed. You may hire a consultant to assist you if you wish to try to develop a plan under which your site could be reclassified as PROVISIONALLY SUITABLE.

You have a right to an informal review of this decision. You may request an informal review by the soil scientist or environmental health supervisor at the local health department. You may also request an informal review by the North Carolina Department of Health and Human Services regional soil scientist. A request for informal review must be made in writing to the local health department.

You also have a right to a formal appeal of this decision. To pursue a formal appeal, you must file a petition for a contested case hearing with the Office of Administrative Hearings, 6714 Mail Service Center, Raleigh, NC 27699-6714. To get a copy of a petition form, you may write the Office of Administrative Hearings or call the office at (919) 431-3000 or download it from the OAH web site at http://www.ncoah.com/forms.html . The petition for a contested case hearing must be filed in accordance with the provision of North Carolina General Statutes 130A-24 and 150B-23 and all other applicable provisions of Chapter 150B. N.C. General Statute 130A-335 (g) provides that your hearing would be held in the county where your property is located.

Please note: If you wish to pursue a formal appeal, you must file the petition form with the Office of Administrative Hearings **WITHIN 30 DAYS OF THE DATE OF THIS LETTER.** The date of this letter is October 23, 2019. Meeting the 30 day deadline is critical to your formal appeal.

If you file a petition for a contested case hearing with the Office of Administrative Hearings, you are required by law (N.C. General Statute 150B-23) to serve a copy of your petition on the Office of General Counsel, N.C. Department of Health and Human Services, 2001 Mail Service Center, Raleigh, N.C. 27699-2001.

Do not serve the petition on your local health department. Sending a copy of your petition to the local health department will not satisfy the legal requirement in N.C. General Statute 150B-23 that you send a copy to the Office of General Counsel, N. C. Department of Health and Human Services.

You may call or write the local health department if you need any additional information or assistance.

Sincerely,

Heath Snow
Signature of Authorized Agent – DHHS

Enclosures: (Enclose copy of site evaluation)
(Copy of Rule .1948)

IREDELL COUNTY HEALTH DEPARTMENT *ENVIRONMENTAL HEALTH*

DIVISION **Application for SEPTIC REPAIR PERMIT**

(THE ABOVE PERMIT DOCUMENTS WILL BECOME INVALID IF INFORMATION PROVIDED ON THIS APPLICATION IS FALSIFIED OR CHANGED, OR IF THE SITE IS ALTERED. THE IMPROVEMENT PERMIT IS VALID FOR EITHER 60 MONTHS OR WITHOUT EXPIRATION DEPENDING UPON DOCUMENTATION SUBMITTED - APPLICATION WITH SITE PLAN 60 MONTHS, APPLICATION WITH COMPLETE, SCALED PLAT WITHOUT EXPIRATION. SEE 15A NCAC 18A .1937(f) FOR DETAILS)

1. APPLICATION FOR: X Improvement Permit ___Authorization To Construct ___ BOTH ___ Existing System Inspection

2. Page 2: *Site Plan Worksheet* Form MUST Accompany This Application
   The following optional attachments may also be submitted: ___Survey Plat, Scaled no more than 1 Inch = 60 Feet
   Place check ( ) beside whichever is submitted if applicable ___X___Custom Site Plan, Scaled no more than 1 Inch = 60 Feet

3. Applicant Information:

Applicant Name	Mailing Address	Home Phone #	Alternate Phone #
CLAYTON HOMES	2026 NORTHSIDE DR. STATESVILLE NC	704-873-2547	704-902-4659
Owner Name	Mailing Address	Home Phone #	Alternate Phone #
ESTATE of Virgil Ross Elliott ROGER ELLIOT EXECUTOR	146 CASTLE CREEK Rd STATESVILLE NC 28625	704-881-1471	

4. Property Information:

Street Address	Subdivision Name	Section/Phase and Lot Number
3181 Hickory Hwy	N/A	4703-97-2284

Driving Directions: 40 WEST, (L) ON OLD MTN EXIT, (R) ON HWY TO, SITE ON LEFT ABOUT 2 MILES

5. RESIDENTIAL Site Development Information: *(Check or Complete ALL that apply)*

- X New, Single Family Residence
- ( ) New, Multi-Family Residence
- ( ) Expansion of Existing Septic System
- (X) Repair To Failing Septic System due to _____
- ( ) Other _____

Maximum Number of Bedrooms 3
Maximum Number of Occupants ___
If Expansion, Current Number of Bedrooms ___

- X Crawl Space Foundation?
- ( ) Concrete Slab Foundation?
- ( ) Basement w/Plumbing?
- ( ) Basement w/out Plumbing?

IF Non-Residential Site Development: Type of Business _____
Square Footage of Building _____
Maximum Number of Employees _____
Maximum Number of Seats _____

6. Proposed Water Supply:

( ) New Well ( ) Existing Well ( ) Community Well ( ) City Water (X) Other Public Water

7. Desired Septic System Type: *(You may rank in order of preference, if any)* ( ) EXISTING SYSTEM installed _____ (Year)

( ) Alternative X Conventional ( ) Innovative ( ) Modified Conventional ( ) Other_____

8. Please Answer The Following ( ) Yes ( ) No Does the site contain any jurisdictional wetlands?
   To The Best of Your Ability: ( ) Yes ( ) No Is any non-domestic sewage (i.e. industry) to be generated?
   ( ) Yes ( ) No Is the site subject to approval by any other public agency?

I have read this application and certify that the information provided herein is true, complete, and correct. Authorized county and state officials are granted right of entry to conduct necessary inspections to determine compliance with applicable laws and rules. I understand that I am solely responsible for the proper identification and labeling of all property lines and corners and making the site accessible so that a complete site evaluation can be performed.

9. Signature: _____ LANE _____ 1/16/17
   Property owner or owner's legal representative signature (SIGNATURE REQUIRED) DATE

S:\Shared\EH_Admin\OSWW\ Application for New or Existing System

IREDELL COUNTY DEPARTMENT OF ENVIRONMENTAL HEALTH

DOCUMENTATION TO AUTHORIZE AN OWNER'S LEGAL REPRESENTATIVE

Applications for permits require the "signature of the owner or owner's legal representative" (15A NCAC 18A .1937). If the owner does not sign the application himself or herself, they can submit any one of the following documents to designate their legal representative:

Power of Attorney; Real Estate Contract; Estate executor; Bankruptcy trustee; Court ordered guardianship

In the absence of the above documentation, the property owner may provide the local health department with documentation that designates a legal representative. A property owner may:

Complete this form to document his or her legal representative, or provide his or her own form that contains the information in this form.

If there are multiple property owners, then all property owners must sign the form that designates a legal representative.

By signing a form that designates a legal representative for purposes of 15A NCAC 18A .1937, the property owner authorizes that representative to act on their behalf in matters pertaining to the application and permitting process, including signing or receiving any application, document or permit. The owner retains full responsibility to meet all permit conditions specified by the local health department.

I, ROGER ELLIOTT (EXECUTOR), am the legal owner(s) of the property located at HICKORY HOOF & HOLMON ROAD, identified as PIN (Parcel Identification Number) 4703972284 4703974129, located in Iredell County, North Carolina.

I do hereby authorize (print legal representative/company name) CMH HOMES INC LANE HARRELL, DEGNA ABEE, to act as an agent on my behalf in applying for/signing/obtaining any of the documents described below.

- Application for Improvement Permit (IP) / Authorization to Construct (AC)
- Improvement Permit (IP) / Authorization to Construct (AC)
- Application for soil-site evaluation (new/repair)
- Application/permit for private drinking water well/well abandonment
- Application for Compliance Inspection

I agree to abide by all decisions and/or conditions between the legal representative acting on my behalf and the Iredell County Department of Public Health, Environmental Health Division.

X Roger Eugene Elliott 1/17/17 X Virginia H Morris 1/17/17

Signature of Owner(s) Date Signature of Witness Date

Please return this signed form to the appropriate office:

Mooresville - Environmental Health
ronda.hart@co.iredell.nc.us
Fax: 704-662-3239
610 E. Center Avenue, Mooresville, NC 28115

Statesville - Environmental Health
adrienne.shea@co.iredell.nc.us
Fax: 704-871-3483
349 N. Center Street, Statesville, NC 28677

IREDELL COUNTY HEALTH DEPARTMENT *ENVIRONMENTAL HEALTH DIVISION*:


SITE PLAN WORKSHEET

SEE THE "SAMPLE SITE PLAN" BELOW. ***INCOMPLETE SITE PLANS WILL BE RETURNED TO YOU FOR COMPLETION AND MAY RESULT IN A DELAY IN THE ISSUANCE OF YOUR SEPTIC SYSTEM PERMIT!!!***


Place an (X) beside each item as you complete the site plan:
X Property Line measurements are clearly identified... X All proposed structures are indicated...

SHOW: proposed house or business footprint, wells, water lines, patios, pools and decks, and any other item that will occupy space on the site
___ Front and side setbacks from property line... X Preferred driveway location and configuration, preferred well location...
X Area you prefer your septic system to be placed... ___ North arrow, or other sufficient indicator of direction... County Water

Circle N/A on the following if appropriate:
N/A Location of septic systems and wells within 100' of your property... N/A
N/A Location of easements and rights of ways on your property... N/A N/A Location of any designated wetlands on the property... N/A

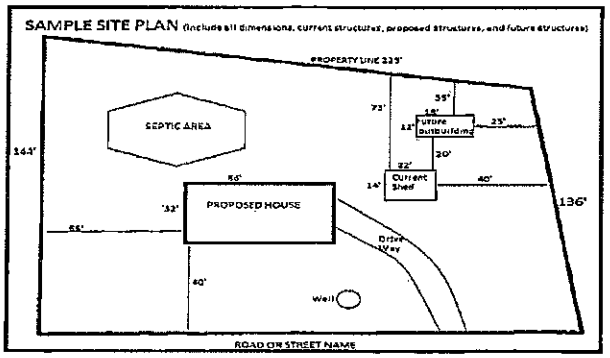

USE THIS SPACE TO DRAW YOUR SITE PLAN

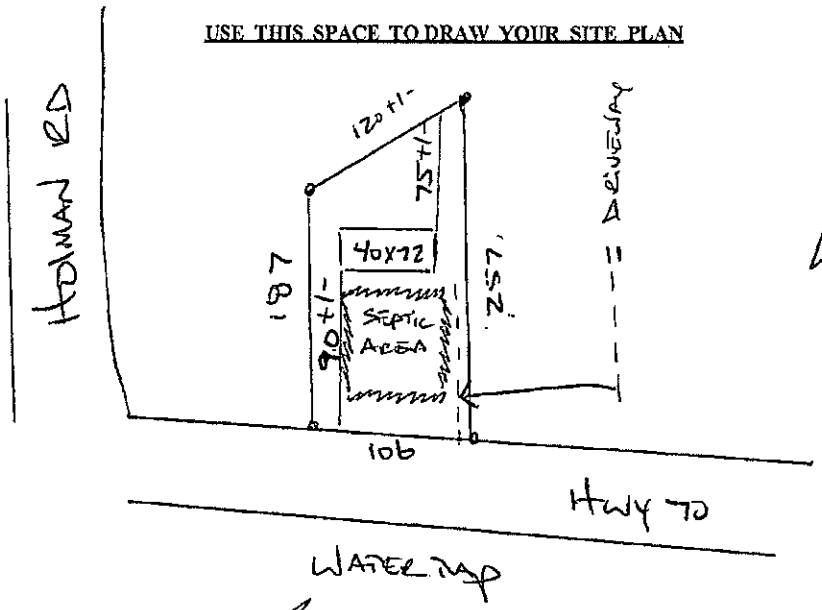

PLEASE CONTACT LANDSCAPING AT 704-252-9161 WITH QUESTIONS

Signature: _____ *REQUIRED* property owner or owner's legal representative signature.

1/16/17
DATE

S:Shared\EH_Admin\OSWW\ Application for New or Existing System

ENVIRONMENTAL HEALTH REQUIREMENTS for SEPTIC PERMITS

The following items* must be completed *PRIOR* to the *SUBMITTAL of the Improvement Permit (IP) Authorization to Construct (AC) / Existing System application packet.

*** Initial each statement to indicate you have read and agree. ****

X **Complete all Environmental Health forms**: septic system application, site plan, new well water application (if applicable), and sign this green sheet after you have completed all items. Include a copy of the site Zoning Permit. NOTE: *A Zoning Permit is not required for septic system repairs or expansion where no addition is being made to an existing structure.* All applications requiring zoning must submit completed paperwork and applicable fees to *CENTRAL PERMITTING* before any name will be placed on the service request (appointment) list. Applications not requiring zoning may be submitted and paid for at Central Permitting in Statesville OR the Mooresville office of Environmental Health. Only properly completed applications will be placed on the service request list on a first come, first serve basis. **Incomplete applications will be returned to the applicant.**

X **Lots must be cleared** to allow access and provide good visibility. Structure footprint must be visible and adequate area for septic drain field and repair area must be cleared sufficiently to provide staff room to move about freely, shoot laser level elevations as well as test soil with hand auger, etc. **If they cannot access the lot, you will incur a $100 revisit fee AFTER clearing the lot before Environmental Health will return to the site.**

X Clearly **mark all property corners by locating existing iron or concrete markers**. Flag all property lines every twenty-five feet if adjacent corners are not visible when standing on any given corner. Property lines must be flagged by a licensed NC surveyor and easily identified. 'Mow lines' and/or fence lines do NOT constitute marked lines.

X **Stake or flag the footprint of the proposed building structure or addition to match site plan application**. Without a footprint Environmental Health cannot determine the location and size of a proposed septic system.

X Where an **Authorization to Construct (AC) is desired**, submit a recorded copy of the plat for the subdivision lot and include a legible copy of the basic floor plan not larger than 11" x 17" for each floor in the structure. Be sure to include any decks, porches, etc.

X In the event that backhoe pits are required for soil evaluation (which cannot be determined until Environmental Health staff arrive to test soil) understand that **you are responsible for securing these services.** This may delay the permitting process, but will not result in the application being returned to the bottom of the work list. You must coordinate with the Environmental Health Specialist when test pits are to be dug. The application will be worked back into the schedule as quickly as possible.

Any site not meeting the above requirements when staff arrives for the evaluation will result in a $100 site revisit fee and the request being returned to the bottom of the service request list. Once work by Environmental Health staff begins, the up-front fees paid toward securing any health department permit are non-refundable. Refunds for work not started, due to a customer changing their mind or plans, are subject to an administrative fee of $50 to defray a portion of the costs of processing the refund.

By signing below I am acknowledging the above specifications have been met and the site is READY to be evaluated.

Signature _____ **Date** 1/16/17

Questions? Call between 8:00-9:00a.m., to speak with a Registered Environmental Health Specialist.

Statesville Office
349 North Center Street
(2nd Floor-Building Standards)
Statesville, NC 28677-4063
Phone: (704)878-5305 ext. 3456
This office closes for lunch 1:00 – 2:00 daily.

Mooresville Office
610 East Center Avenue
(2nd Floor-Government Center South)
Mooresville, NC 28115-2548
Phone: (704)660-3625
This office closes for lunch 12-1:00 daily.

PERMITS/INSP PAYMENT
COUNTY OF IREDELL
PO BOX 788
200 SOUTH CENTER STREET
STATESVILLE NC 28687

RECEIPT# 418475

Central Permitting Center
2017

DATE: 01/19/17 TIME: 11:37
CLERK: chrystal.sloan
PAID BY: CLAYTON HOMES

APPLICATION #: 224386

PERMIT ALLOCATION:

1	104563	460450	2.25	Technology Fee - Planning
		PZOI		
1	104563	472223	75.00	Zoning Permits
		PZOI		
1	10492751	447004	500.00	Environmental Health Fees
		PEHIA		

TOTAL RECEIPT AMOUNT: 577.25

AMOUNT PAID: 577.25
PAID BY: CLAYTON HOMES
PAYMENT METHOD: CHECK 3029
APPLICATION #: 224386

AMT TENDERED: 577.25
AMT APPLIED: 577.25
CHANGE: .00

IREDELL COUNTY

PO Box 788
349 North Center St.
Statesville, NC 28677

APPLICATION NUMBER
224386
Issue Date: 01/19/2017

ZONING PERMIT
Open Space

Parcel Number	Street Address	Jurisdiction
4703972284.000	3181 HICKORY HIGHWAY, STATESVILLE, NC 28677	

Owner Information	Applicant Information
Owner: ELLIOTT VIRGIL ROSS	Applicant: CLAYTON HOMES
Address: 155 IREDELL CO, NC 28625	Address: 2026 NORTHSIDE DRIVE STATESVILLE, NC 28677
Phone:	Phone:

Use Requested	Zone Code

Lot Acreage	F Setback	B Setback	L Setback	R Setback	Watershed	Flood Zone
.530	35.00	35.00	15.00	15.00	PA	X

Remarks:

REQUIREMENTS FOR ALL MULTI -SECTIONAL MOBILE HOMES Minimum size of main body is at least 22 feet by 40 feet; Must have standard residential shingles; Minimum of 3/12 roof pitch; Must have continuous masonry underpinning; Must have minimum roof eave and raker projections of 6 inches; Must have a 36 square foot deck or porch at all front and rear entrances; Exterior siding must consist of vinyl or aluminum lap siding, wood, or hardboard, comparable in composition, appearance and durability to residential siding; Must remove towing apparatus; Must face front property line and be no less than 20 degrees from parallel to the front property line. Original mobile home must be removed before Certificate of Occupancy can be approved.


The applicant certifies that there are no deed restrictions, contractual agreements or governmental regulations of any kind that interfere with or prohibit the use of the property or the use for which this permit is requested. The applicant further acknowledges that enforcement of deed restrictions, plat conditions and other contractual agreements will not be undertaken by Iredell County and is the sole responsibility of the affected parties.

Applicant: _____ Date: _____

Permit Number	90707	TOTAL FEES:	$ 77.25

224 SUB
7069

ZONING DISCLAIMER

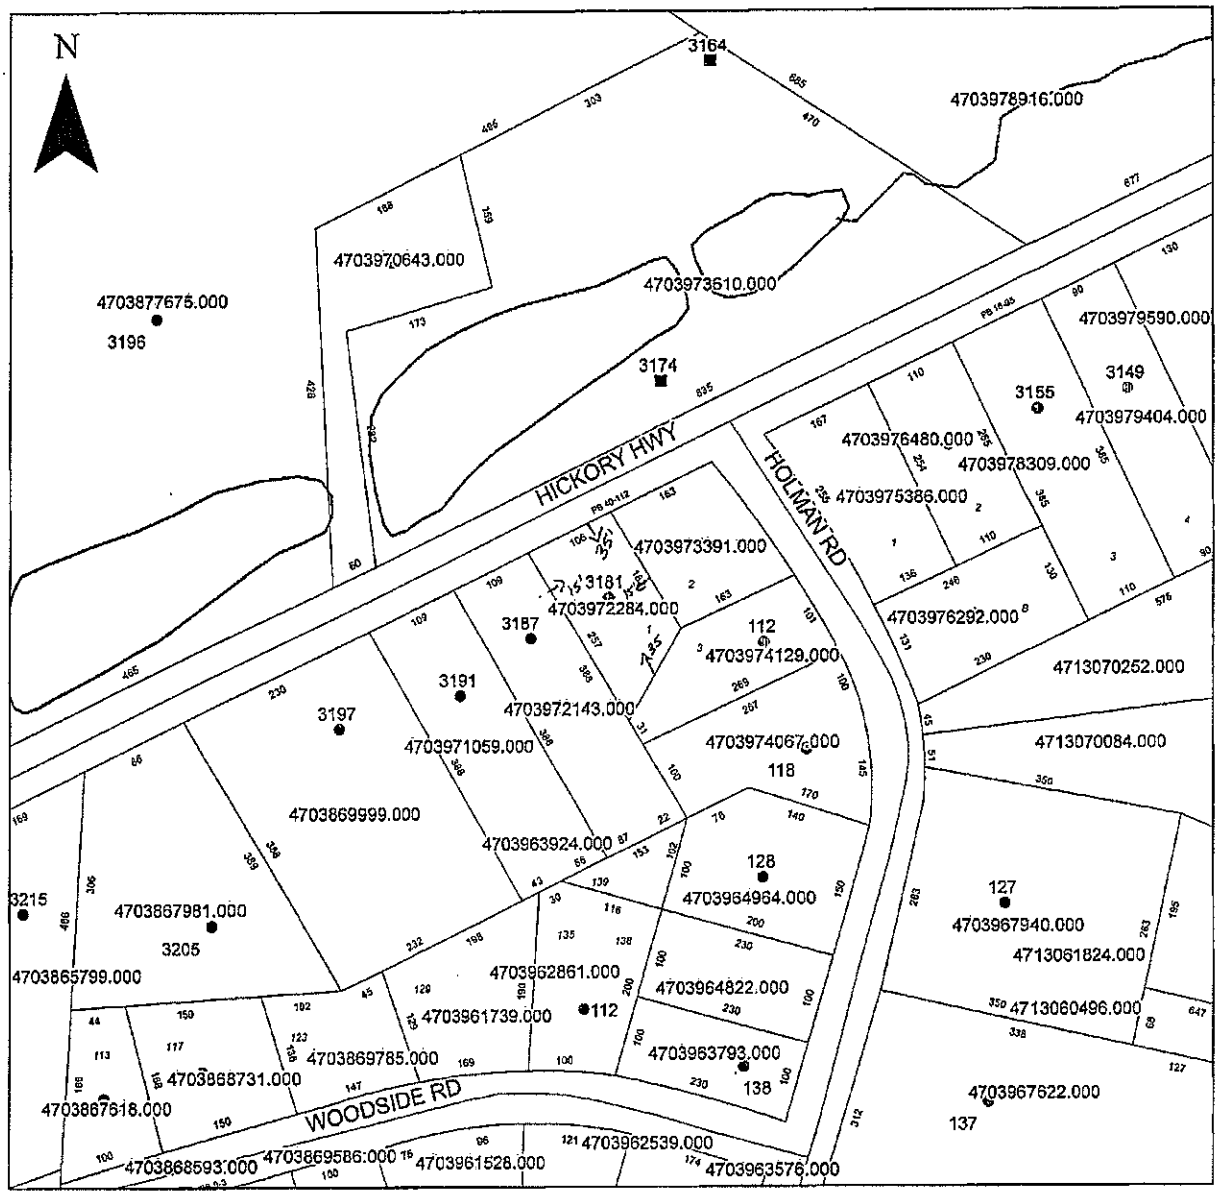


Property Address 3181 Hickory Hwy

The applicant certifies that there are no deed restrictions, contractual agreements or governmental regulations of any kind that interfere with or prohibit the use of the property or the use for which this permit is requested. Applicant further acknowledges that the enforcement of deed restrictions, plat conditions, and other contractual agreements will not be undertaken by Iredell County and is the sole responsibility of the affected parties.

Brenda Lopez
Applicant

1-19-17
Date

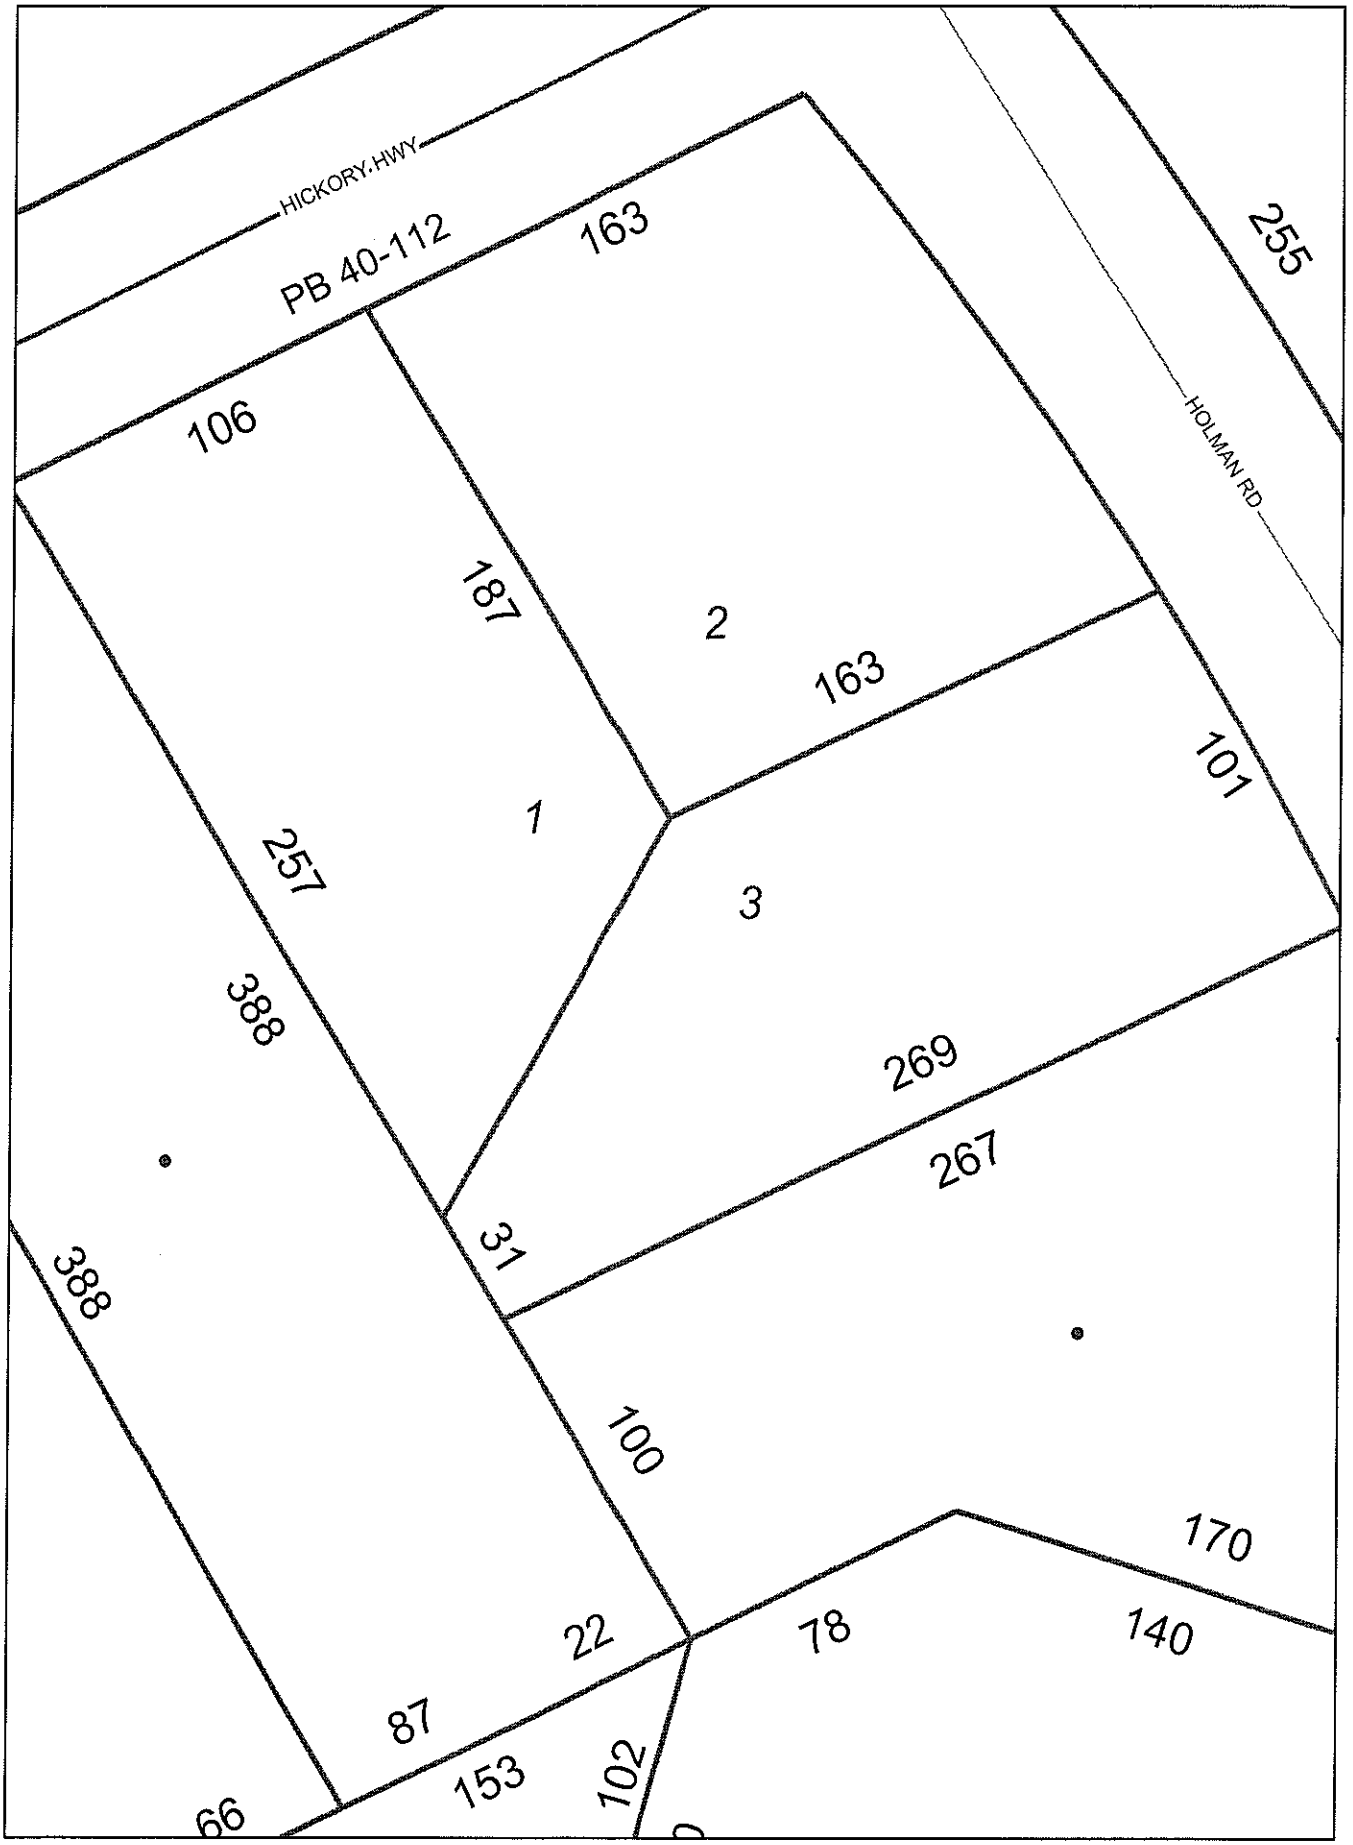

1 inch = 50 feet

DEPARTMENT OF HEALTH AND HUMAN SERVICES
DIVISION OF PUBLIC HEALTH, ENVIRONMENTAL HEALTH SECTION
ON-SITE WATER PROTECTION BRANCH

Sheet ____ *of* ____
PROPERTY ID #: _____
COUNTY: _____

SOIL/SITE EVALUATION
***for* ON-SITE WASTEWATER SYSTEM**
(Complete all fields in full)

OWNER: _____ APPLICATION DATE _____
ADDRESS: _____ DATE EVALUATED: 2/7/17
PROPOSED FACILITY: _____ PROPOSED DESIGN FLOW (.1949): _____ PROPERTY SIZE: _____
LOCATION OF SITE: 3181 Hickory Hwy PROPERTY RECORDED: _____
WATER SUPPLY: ☐ Private ☐ Public ☐ Well ☐ Spring ☐ Other _____
EVALUATION METHOD: ☐ Auger Boring ☒ Pit ☐ Cut TYPE OF WASTEWATER: ☐ Sewage ☐ Industrial Process ☐ Mixed

PROFILE #	.1940 LANDSCAPE POSITION/ SLOPE %	HORIZON DEPTH (IN.)	SOIL MORPHOLOGY (.1941) .1941 STRUCTURE/ TEXTURE	.1941 CONSISTENCE/ MINERALOGY	OTHER PROFILE FACTORS .1942 SOIL WETNESS/ COLOR	.1943 SOIL DEPTH	.1956 SAPRO CLASS	.1944 RESTR HORIZ	PROFILE CLASS & LTAR
1		0-18	Fill material		chroma 2 18" to 56"				
		18-25	CL						
		25-45	C						
		45-56	CL/BC						
		56-66	massive sap/CL						
2		0-15	Fill material						
		15-27	SCL & chroma 2's						
		27-47	ABK C						
		47-51	WABK BC						
3		0-7	SCL						
		7-26	ABK C						
		26-37	WABK BC						
		37-55	massive sapCL						
4		0-12	ABK CLCR	fi/vfi FE					
		12-48	massive	vfi FE/MA					

DESCRIPTION	INITIAL SYSTEM	REPAIR SYSTEM
Available Space (.1945)		
System Type(s)		
Site LTAR		

OTHER FACTORS (.1946): _____
SITE CLASSIFICATION (.1948): _____
EVALUATED BY: _____
OTHER(S) PRESENT: _____

COMMENTS: #5 0-18 Fill
18-48 ABK C FI SE Chroma 2's @ 30"-48"

LEGEND

use the following standard abbreviations

LANDSCAPE POSITION	GROUP	SOIL TEXTURE	CONVENTIONAL .1955 LTAR*	LPP .1957 LTAR*	MINERALOGY/ CONSISTENCE	STRUCTURE
CC (Concave Slope) CV (Convex Slope) D (Drainage Way) DS (Debris Slump) FP (Flood Plain) FS (Foot Slope) H (Head Slope) L (Linear Slope) N (Nose Slope) R (Ridge) S (Shoulder Slope) T (Terrace)	I	S (Sand) LS (Loamy Sand)	1.2 - 0.8	0.6 - 0.4	SEXP (Slightly Expansive) EXP (Expansive)	G (Single Grain) M (Massive) CR (Crumb) GR (Granular) SBK (Subangular Blocky) ABK (Angular Blocky) PL (Platy) PR (Prismatic)
	II	SL (Sandy Loam) L (Loam)	0.8 - 0.6	0.4 - 0.3		
	III	Si (Silt) SiCL (Silty Clay Loam) CL (Clay Loam) SCL (Sandy Clay Loam) SiL (Silt Loam)	0.6 - 0.3	0.3 - 0.15		
					MOIST	WET
	IV	SC (Sandy Clay) SiC (Silty Clay) C (Clay)	0.4 - 0.1	0.2 - 0.05	VFR (Very Friable) FR (Friable) FI (Firm) VFI (Very Firm v. Very Sticky)	NS (Non-sticky) SS (Slightly Sticky) S (Sticky) VS (Very Sticky) NP (Non-plastic) SP (Slightly Plastic) P (Plastic) VP (Very Plastic)
		O (Organic)	None	None	EFI (Extremely Firm)	

*Adjust LTAR due to depth, consistence, structure, soil wetness, landscape, position, wastewater flow and quality.


NOTES

HORIZON DEPTH	In inches below natural soil surface
DEPTH OF FILL	In inches from land surface
RESTRICTIVE HORIZON	Thickness and depth from land surface
SAPROLITE	S(suitable) or U(unsuitable)
SOIL WETNESS	Inches from land surface to free water or inches from land surface to soil colors with chroma 2 or less - record Munsell color chip designation
CLASSIFICATION	S (Suitable), PS (Provisionally Suitable), or U (Unsuitable)

Evaluation of saprolite shall be by pits.

Long-term Acceptance Rate (LTAR): gal/day/ft^2

Show profile locations and other site features (dimensions, reference or benchmark, and North).

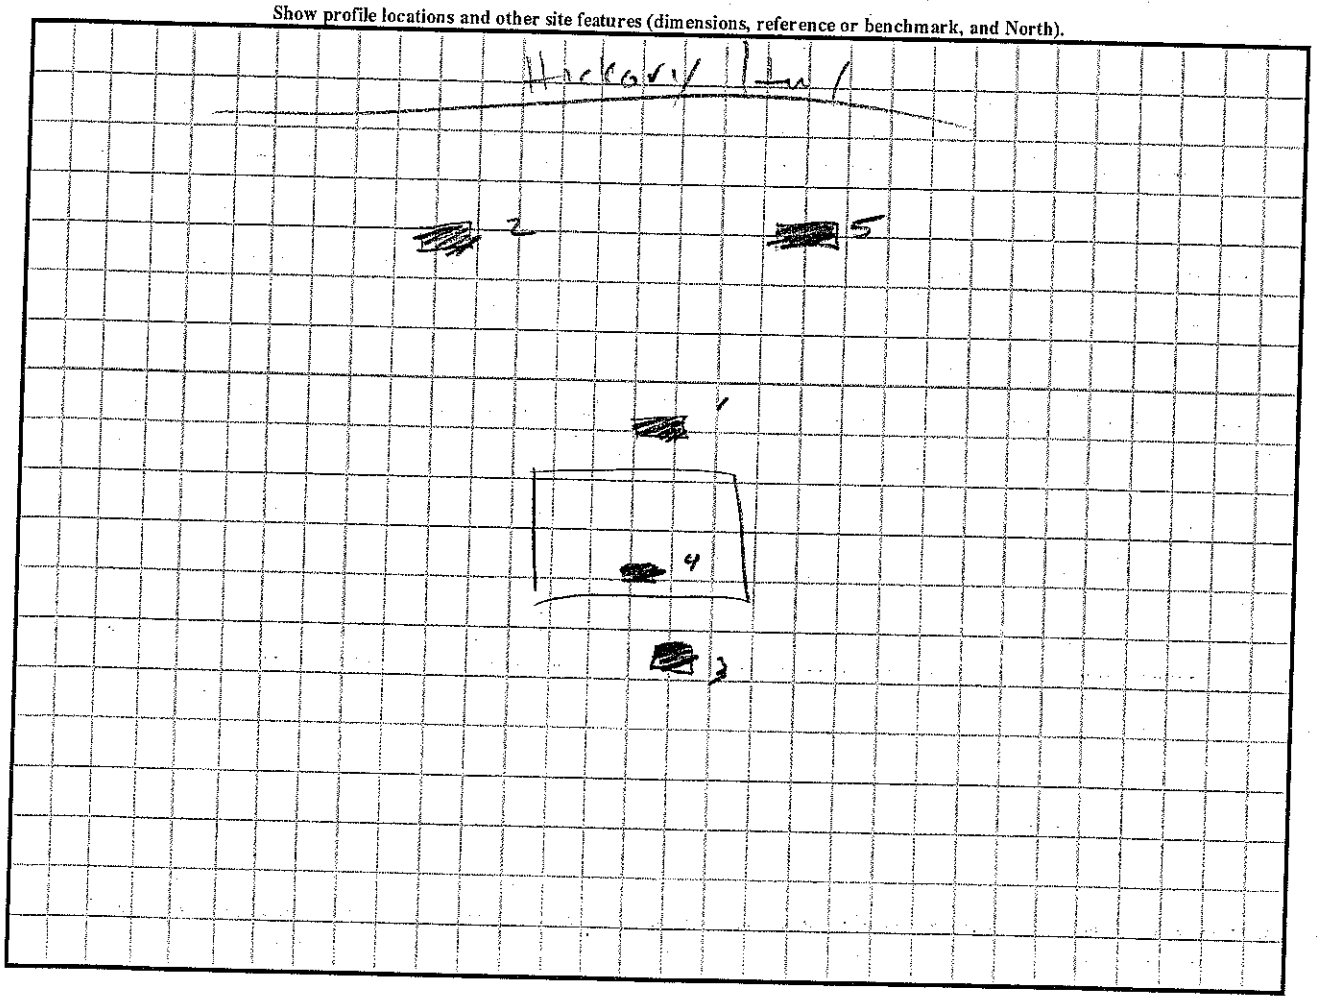

SENDER: COMPLETE THIS SECTION

- Complete items 1, 2, and 3.
- Print your name and address on the reverse so that we can return the card to you.
- Attach this card to the back of the mailpiece, or on the front if space permits.

1. Article Addressed to:

Clayton Homes
2026 Northside Dr.
Statesville, NC 28677

9590 9403 0158 5120 7180 81

2. Article Number *(Transfer from service label)*
7015 1520 0002 6986 0916

COMPLETE THIS SECTION ON DELIVERY

A. Signature
X Brenda Sigmon ☐ Agent ☐ Addressee

B. Received by *(Printed Name)* Brenda Sigmon
C. Date of Delivery 3-8-17

D. Is delivery address different from item 1? ☐ Yes
If YES, enter delivery address below: ☐ No

3. Service Type
☐ Adult Signature
☐ Adult Signature Restricted Delivery
☑ Certified Mail®
☐ Certified Mail Restricted Delivery
☐ Collect on Delivery
☐ Collect on Delivery Restricted Delivery
☐ Insured Mail
☐ Insured Mail Restricted Delivery (over $500)
☐ Priority Mail Express®
☐ Registered Mail™
☐ Registered Mail Restricted Delivery
☐ Return Receipt for Merchandise
☐ Signature Confirmation™
☐ Signature Confirmation Restricted Delivery

PS Form 3811, April 2015 PSN 7530-02-000-9053 Domestic Return Receipt

7015 1520 0002 6986 0916

U.S. Postal Service™
CERTIFIED MAIL® RECEIPT
Domestic Mail Only

For delivery information, visit our website at www.usps.com®

OFFICIAL USE

Certified Mail Fee
$ 3.35

Extra Services & Fees *(check box, add fee as appropriate)*
☑ Return Receipt (hardcopy) $ 2.75
☐ Return Receipt (electronic) $
☐ Certified Mail Restricted Delivery $
☐ Adult Signature Required $
☐ Adult Signature Restricted Delivery $

Postage
$ .46

Total Postage and Fees
$ 6.56

MOORESVILLE, NC 28115
Postmark Here
MAR 2017
USPS

Sent To Clayton Homes
Street and Apt. No., or PO Box No. 2026 Northside Drive
City, State, ZIP+4® Statesville, NC 28677

PS Form 3800, April 2015 PSN 7530-02-000-9047 See Reverse for Instructions