File/Permit #: 2025-68842

MANF-2025-69985

IREDELL COUNTY HEALTH DEPARTMENT
BRADY FREEMAN, MPA REHS
HEALTH DIRECTOR

Public Health
Prevent. Promote. Protect.
Iredell County Health Department

EXISTING SYSTEM APPROVAL

☒ Existing System Approval
- ☐ Site modification (e.g., storage shed) or footprint addition with no DDF or wastewater strength increase
- ☒ Reconnection when the proposed facility is in the same footprint as existing/previous facility

☐ Construction Authorization/Notice of Intent to Construct
[issued for reconnection when the proposed facility is not in the same footprint as existing/previous facility pursuant to Session Law 2023-77, Section 5.(c)]
[certified inspectors are not authorized to approve reconnections outside of footprint pursuant to Session Law 2023-77, Section 5.(c)]

Applicant: Harley Harkey
Mailing Address: PO Box 5128
City: Statesville
State: NC Zip: 28687
Phone #: 704-880-5915
Email: office@bottomlandsitesolutions.com

Owner:
Mailing Address: SAME
City:
State: Zip:
Phone #:
Email:

PIN/Lot Identifier: 4704-40-3371
Property Location/Address: 123 BC Dr, Statesville (No sub)
Facility Type: ☐ House/Modular ☒ Mobile/Manufactured Home ☐ Business ☐ Other:

Operation Permit/ATO #: 2025-68842 Design Daily Flow: 240 GPD
Number of Bedrooms: 2 Max # Occupants: 4 Other:
Wastewater Strength: ☒ Domestic ☐ High Strength ☐ Industrial Process Wastewater
Water Supply: ☐ Private well ☒ Public well ☐ Shared well ☐ Municipal Supply ☐ Spring ☐ Other:

Proposed Property Improvement: Replacing existing mobile home with a new one.

All the following must be checked for approval:
- ☒ No current or past uncorrected malfunction of the system as described in 15A NCAC 18E .1303(a)(2)
- ☒ DDF and wastewater strength for the proposed facility do not exceed that of the existing system
- ☒ Proposed facility meets the setbacks in Section .0600 of 15A NCAC 18E

Approval Conditions: System appeared to be working at time of inspection

Inspector's Printed Name: Cory Whicker ✓ Inspector Certification #: 3014
Inspector's Signature: Cory Whicker ✓ Date: 2/7/25 ✓

The existing system approval expires one year after the date of issuance.

See attached site sketch

Central Office
318 Turnersburg Hwy
Statesville, NC 28625
704 878-5300

Mooresville Office
610 E. Center Avenue
Mooresville, NC 28115
704 664-5281

Environmental Health
349 N. Center Street
Statesville, NC 28677
704 878-5305 Ext.3456


https://www.iredellcountync.gov/161/Health-Department/

See attached site sketch

EXISTING SYSTEM APPROVAL
SITE SKETCH

Operation Permit/ATO #: 2025-68842 PIN/Lot Identifier: 4704-40-3371

Owner: Harley Harkey Property Location/Address: 123 BC Dr, Statesville

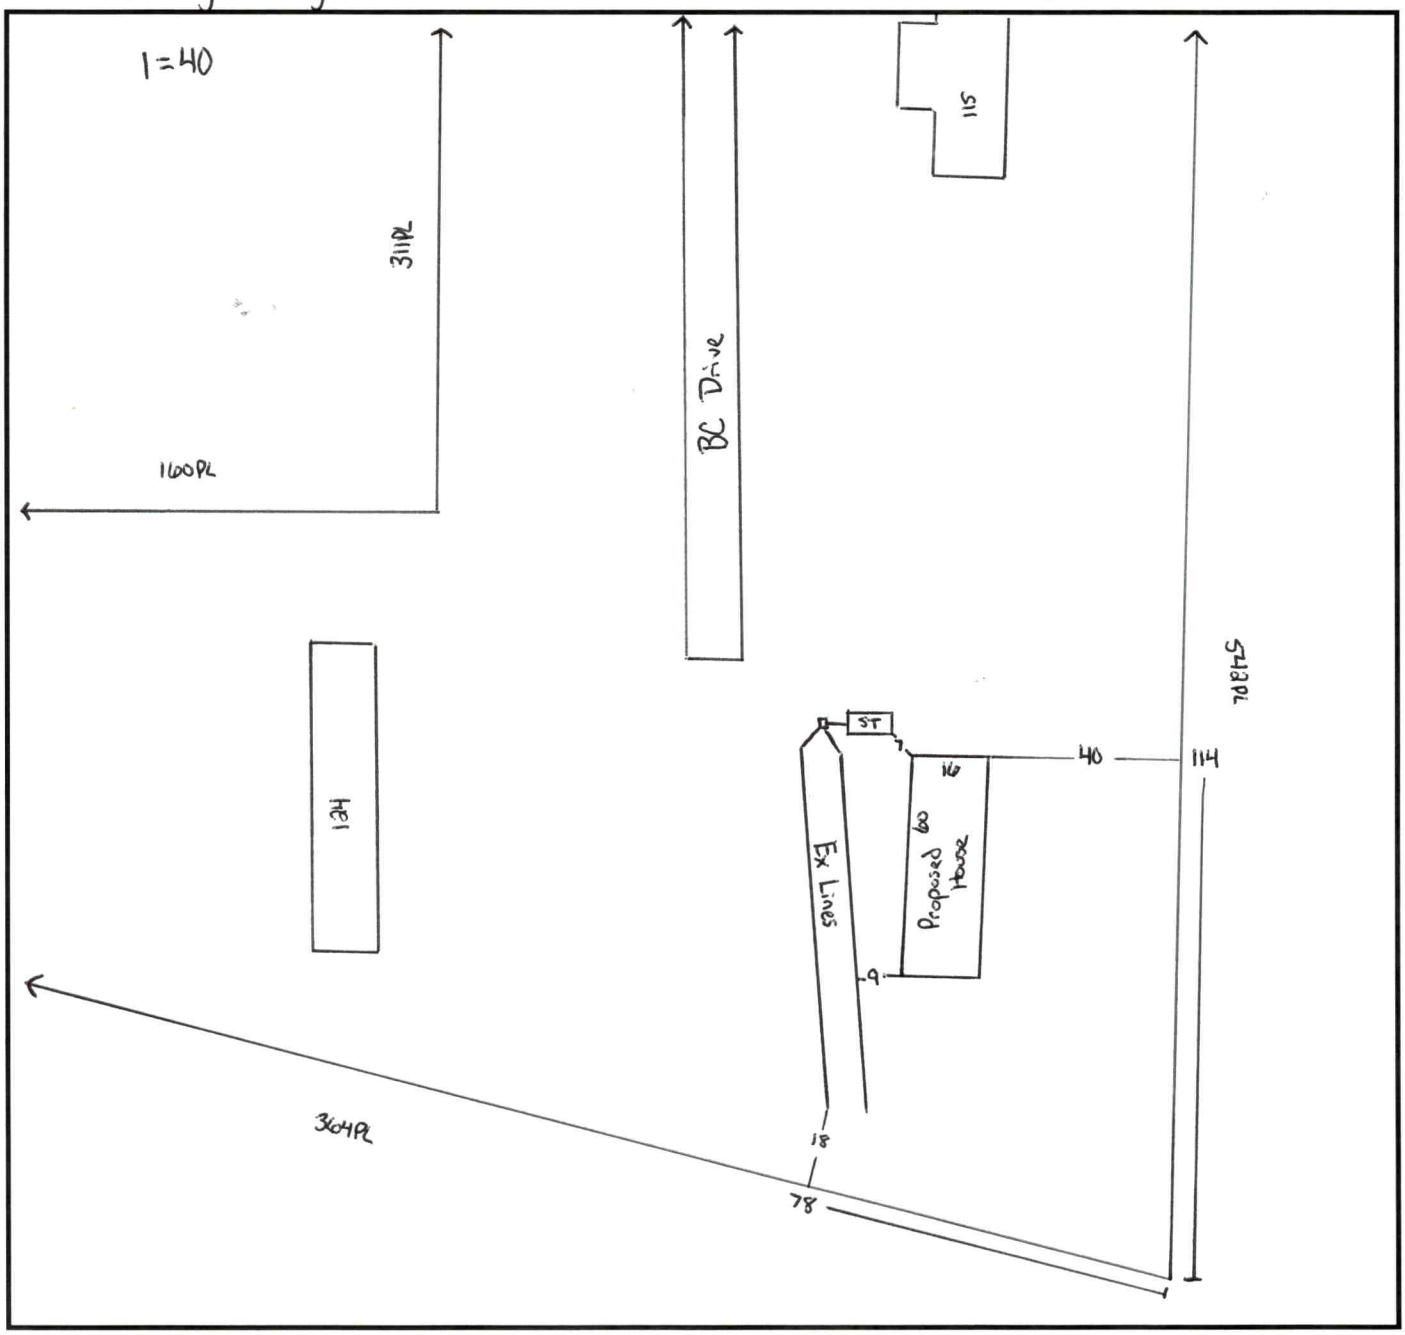


Include the existing and proposed structures and applicable setbacks.

Central Office
318 Turnersburg Hwy
Statesville, NC 28625
704-878-5300

Mooresville Site
610 E. Center Avenue
Mooresville, NC 28115
704-664-5281

Environmental Health
349 N. Center Street
Statesville, NC 28677
704-878-5305 x3456

www.co.iredell.nc.us/161/Health-Department

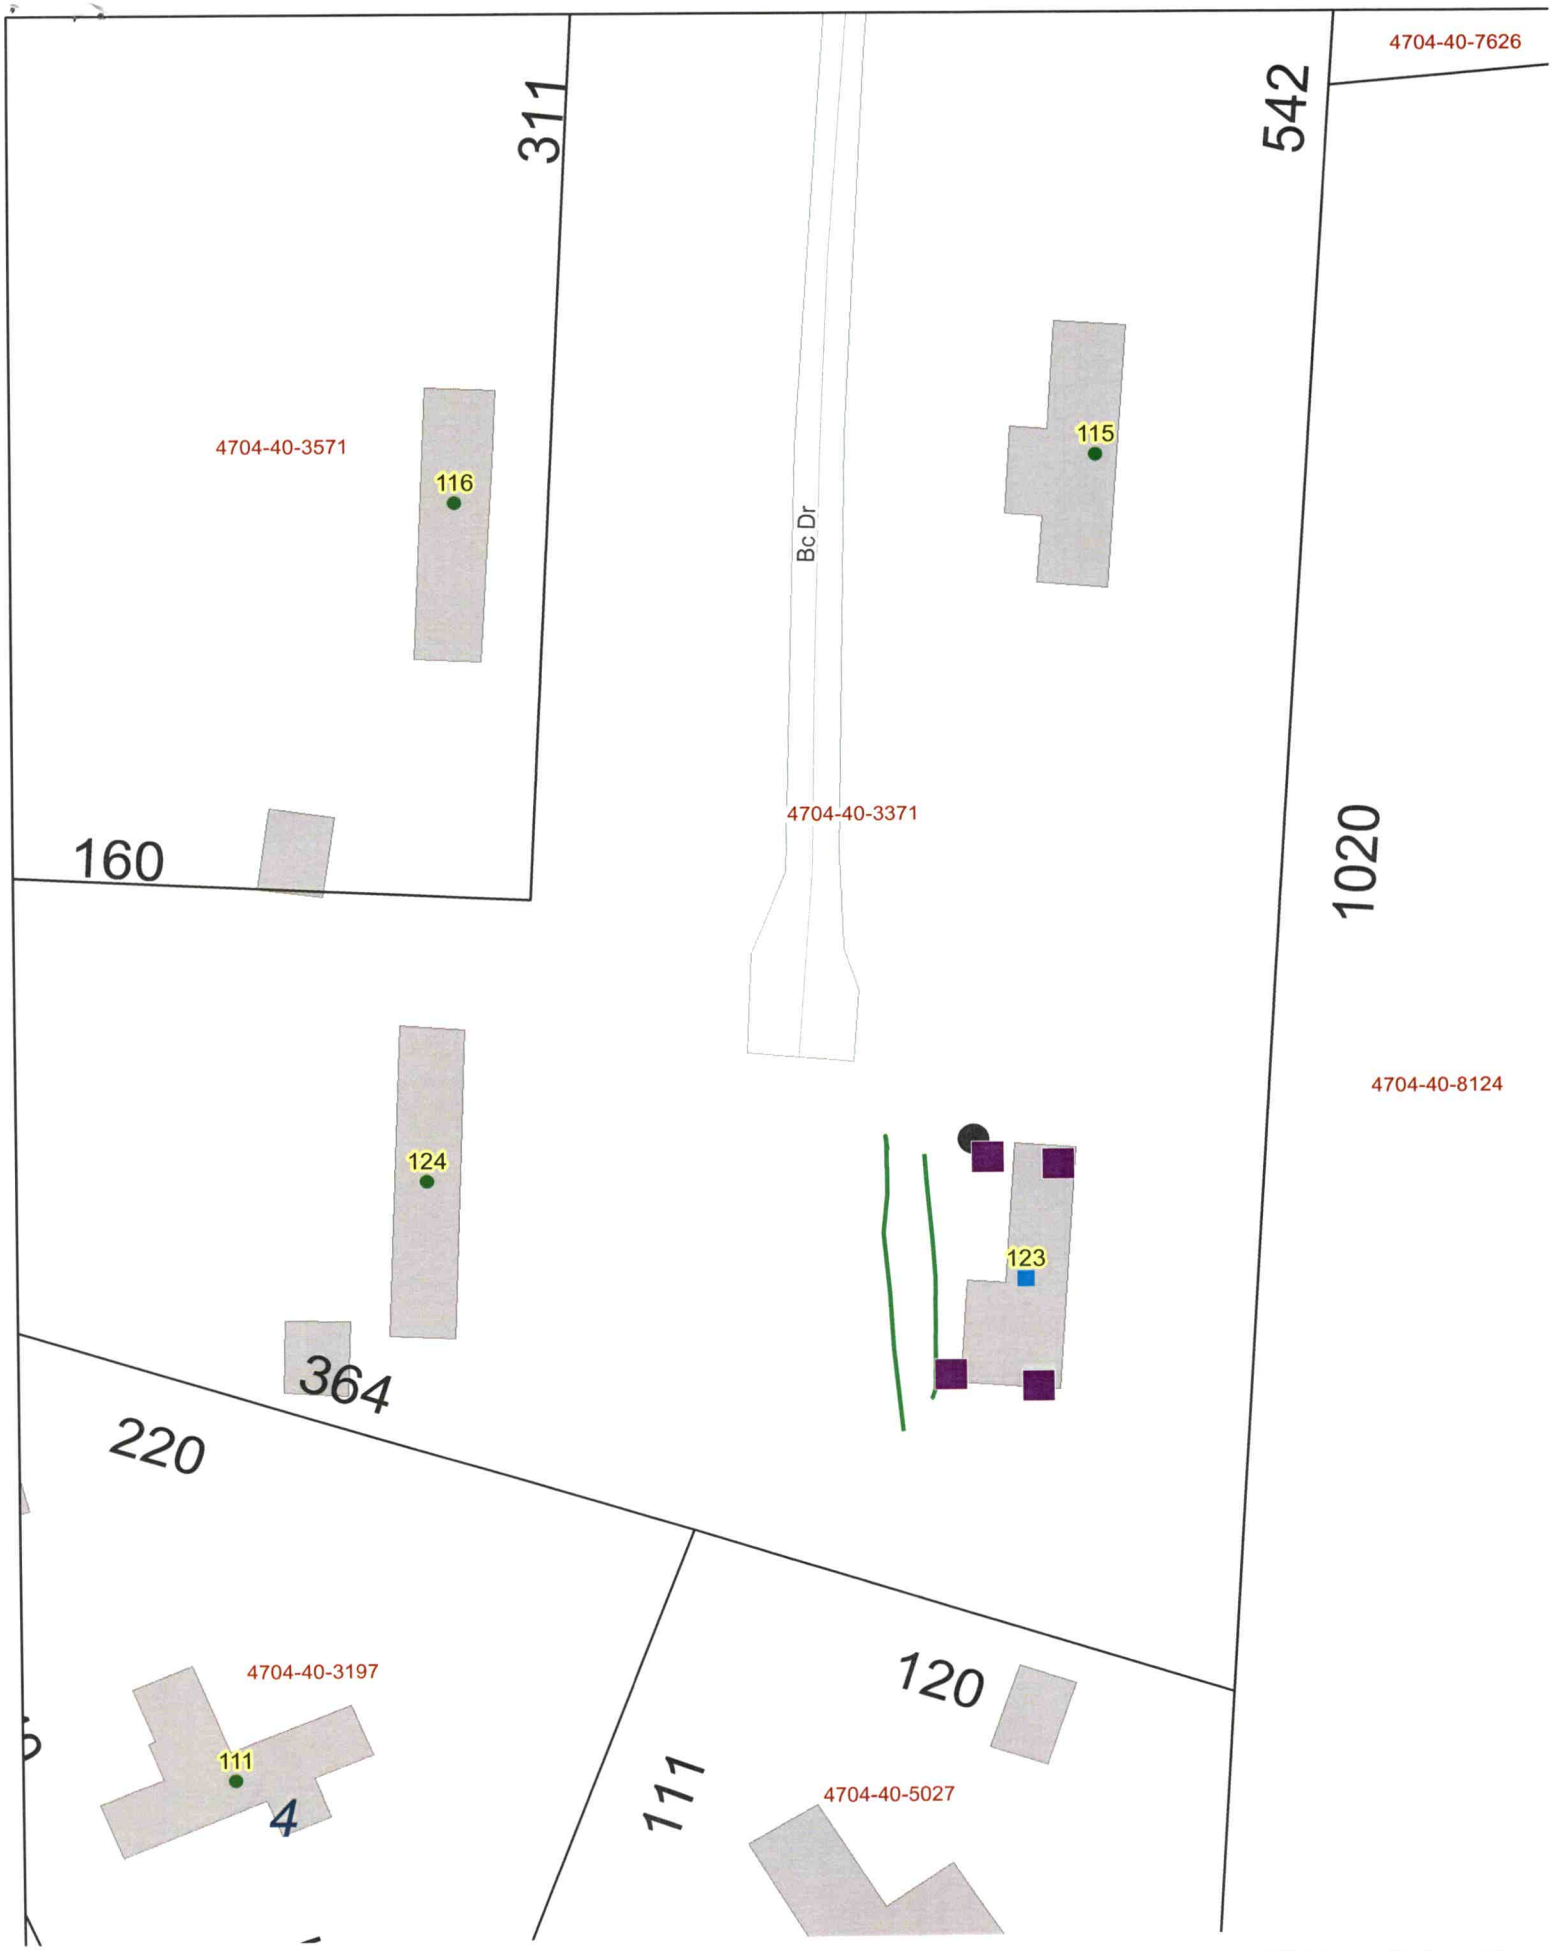
4704-40-7626
311
542
4704-40-3571
116
115
Bc Dr
4704-40-3371
160
1020
4704-40-8124
124
123
364
220
4704-40-3197
111
120
111
4704-40-5027
4