IREDELL COUNTY HEALTH DEPARTMENT *ENVIRONMENTAL HEALTH DIVISION*:

SITE PLAN WORKSHEET

SEE THE "SAMPLE SITE PLAN" BELOW. ***INCOMPLETE SITE PLANS WILL BE RETURNED TO YOU FOR COMPLETION AND MAY RESULT IN A DELAY IN THE ISSUANCE OF YOUR SEPTIC SYSTEM PERMIT!!!***

Place an (X) beside each item as you complete the site plan:

✓ Property Line measurements are clearly identified...

✓ All proposed structures are indicated...

SHOW: proposed house or business footprint, wells, water lines, patios, pools and decks, and any other item that will occupy space on the site

✓ Front and side setbacks from property line...

N/A Area you prefer your septic system to be placed...

✓ Preferred driveway location and configuration, preferred well location...


____ North arrow, or other sufficient indicator of direction...

Circle N/A on the following if appropriate:


N/A Location of septic systems and wells within 100' of your property... N/A

N/A Location of easements and rights of ways on your property... N/A

N/A Location of any designated wetlands on the property... N/A

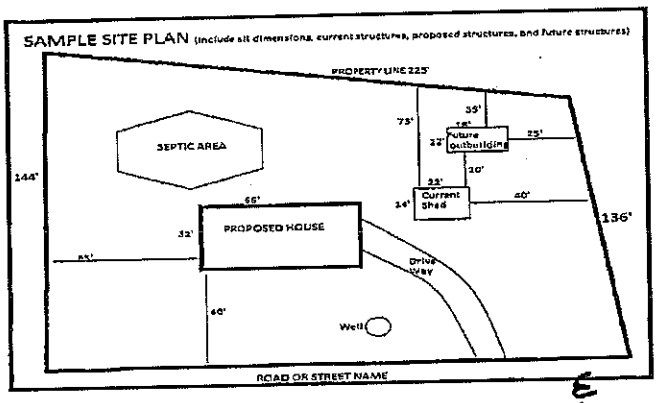


USE THIS SPACE TO DRAW YOUR SITE PLAN

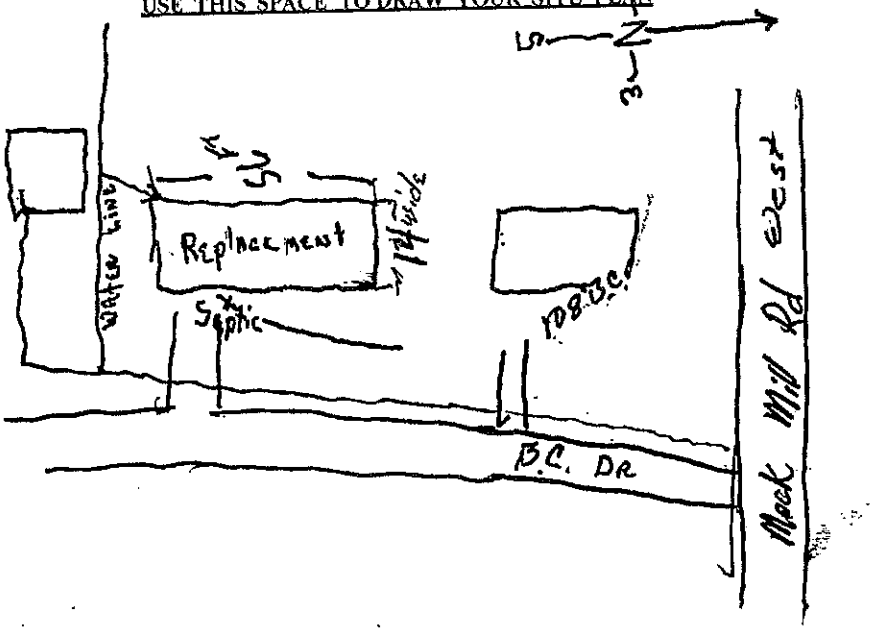

Signature: *REQUIRED property owner or owner's legal representative signature.*

3-24-17
DATE

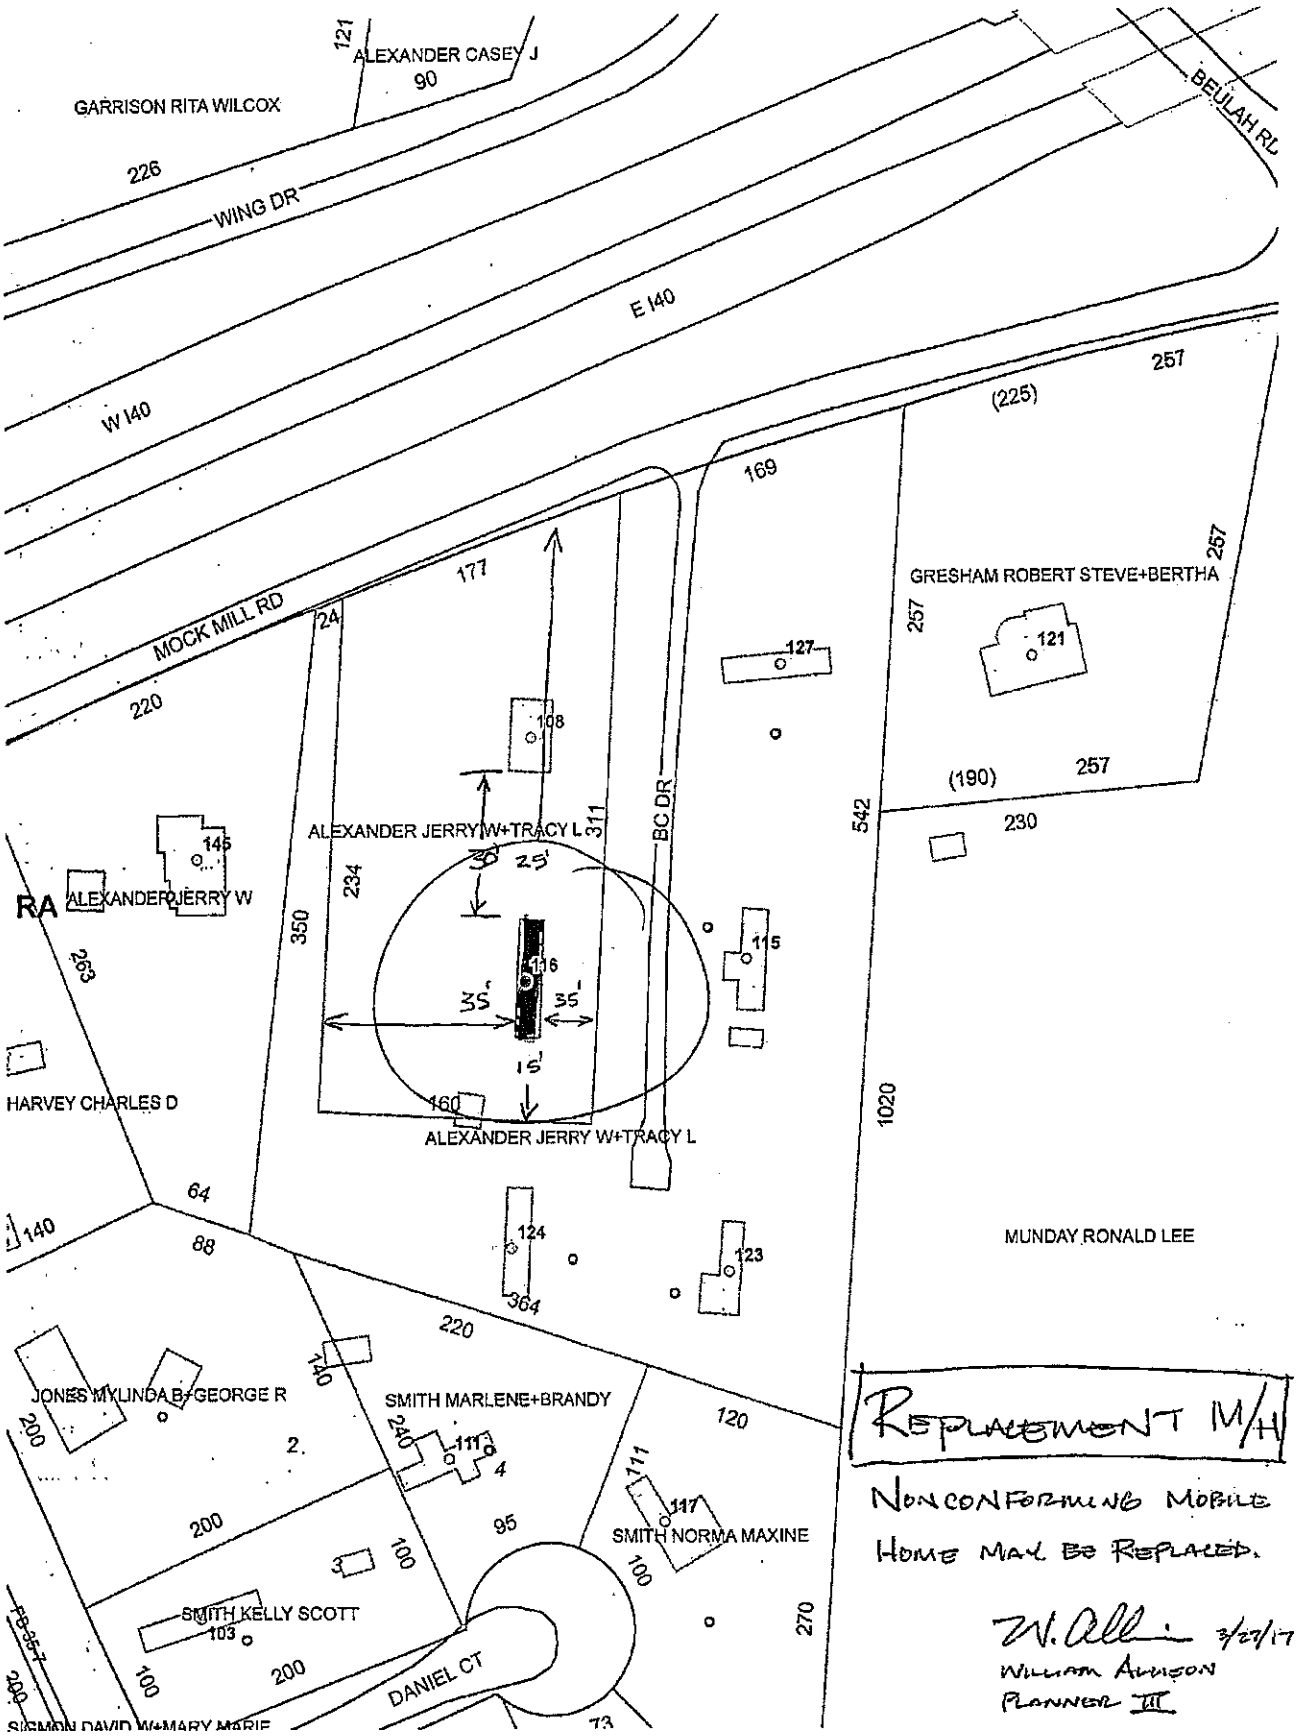

REPLACEMENT M/H

NONCONFORMING MOBILE HOME MAY BE REPLACED.

W. Allison 3/27/17
WILLIAM ALLISON
PLANNER III