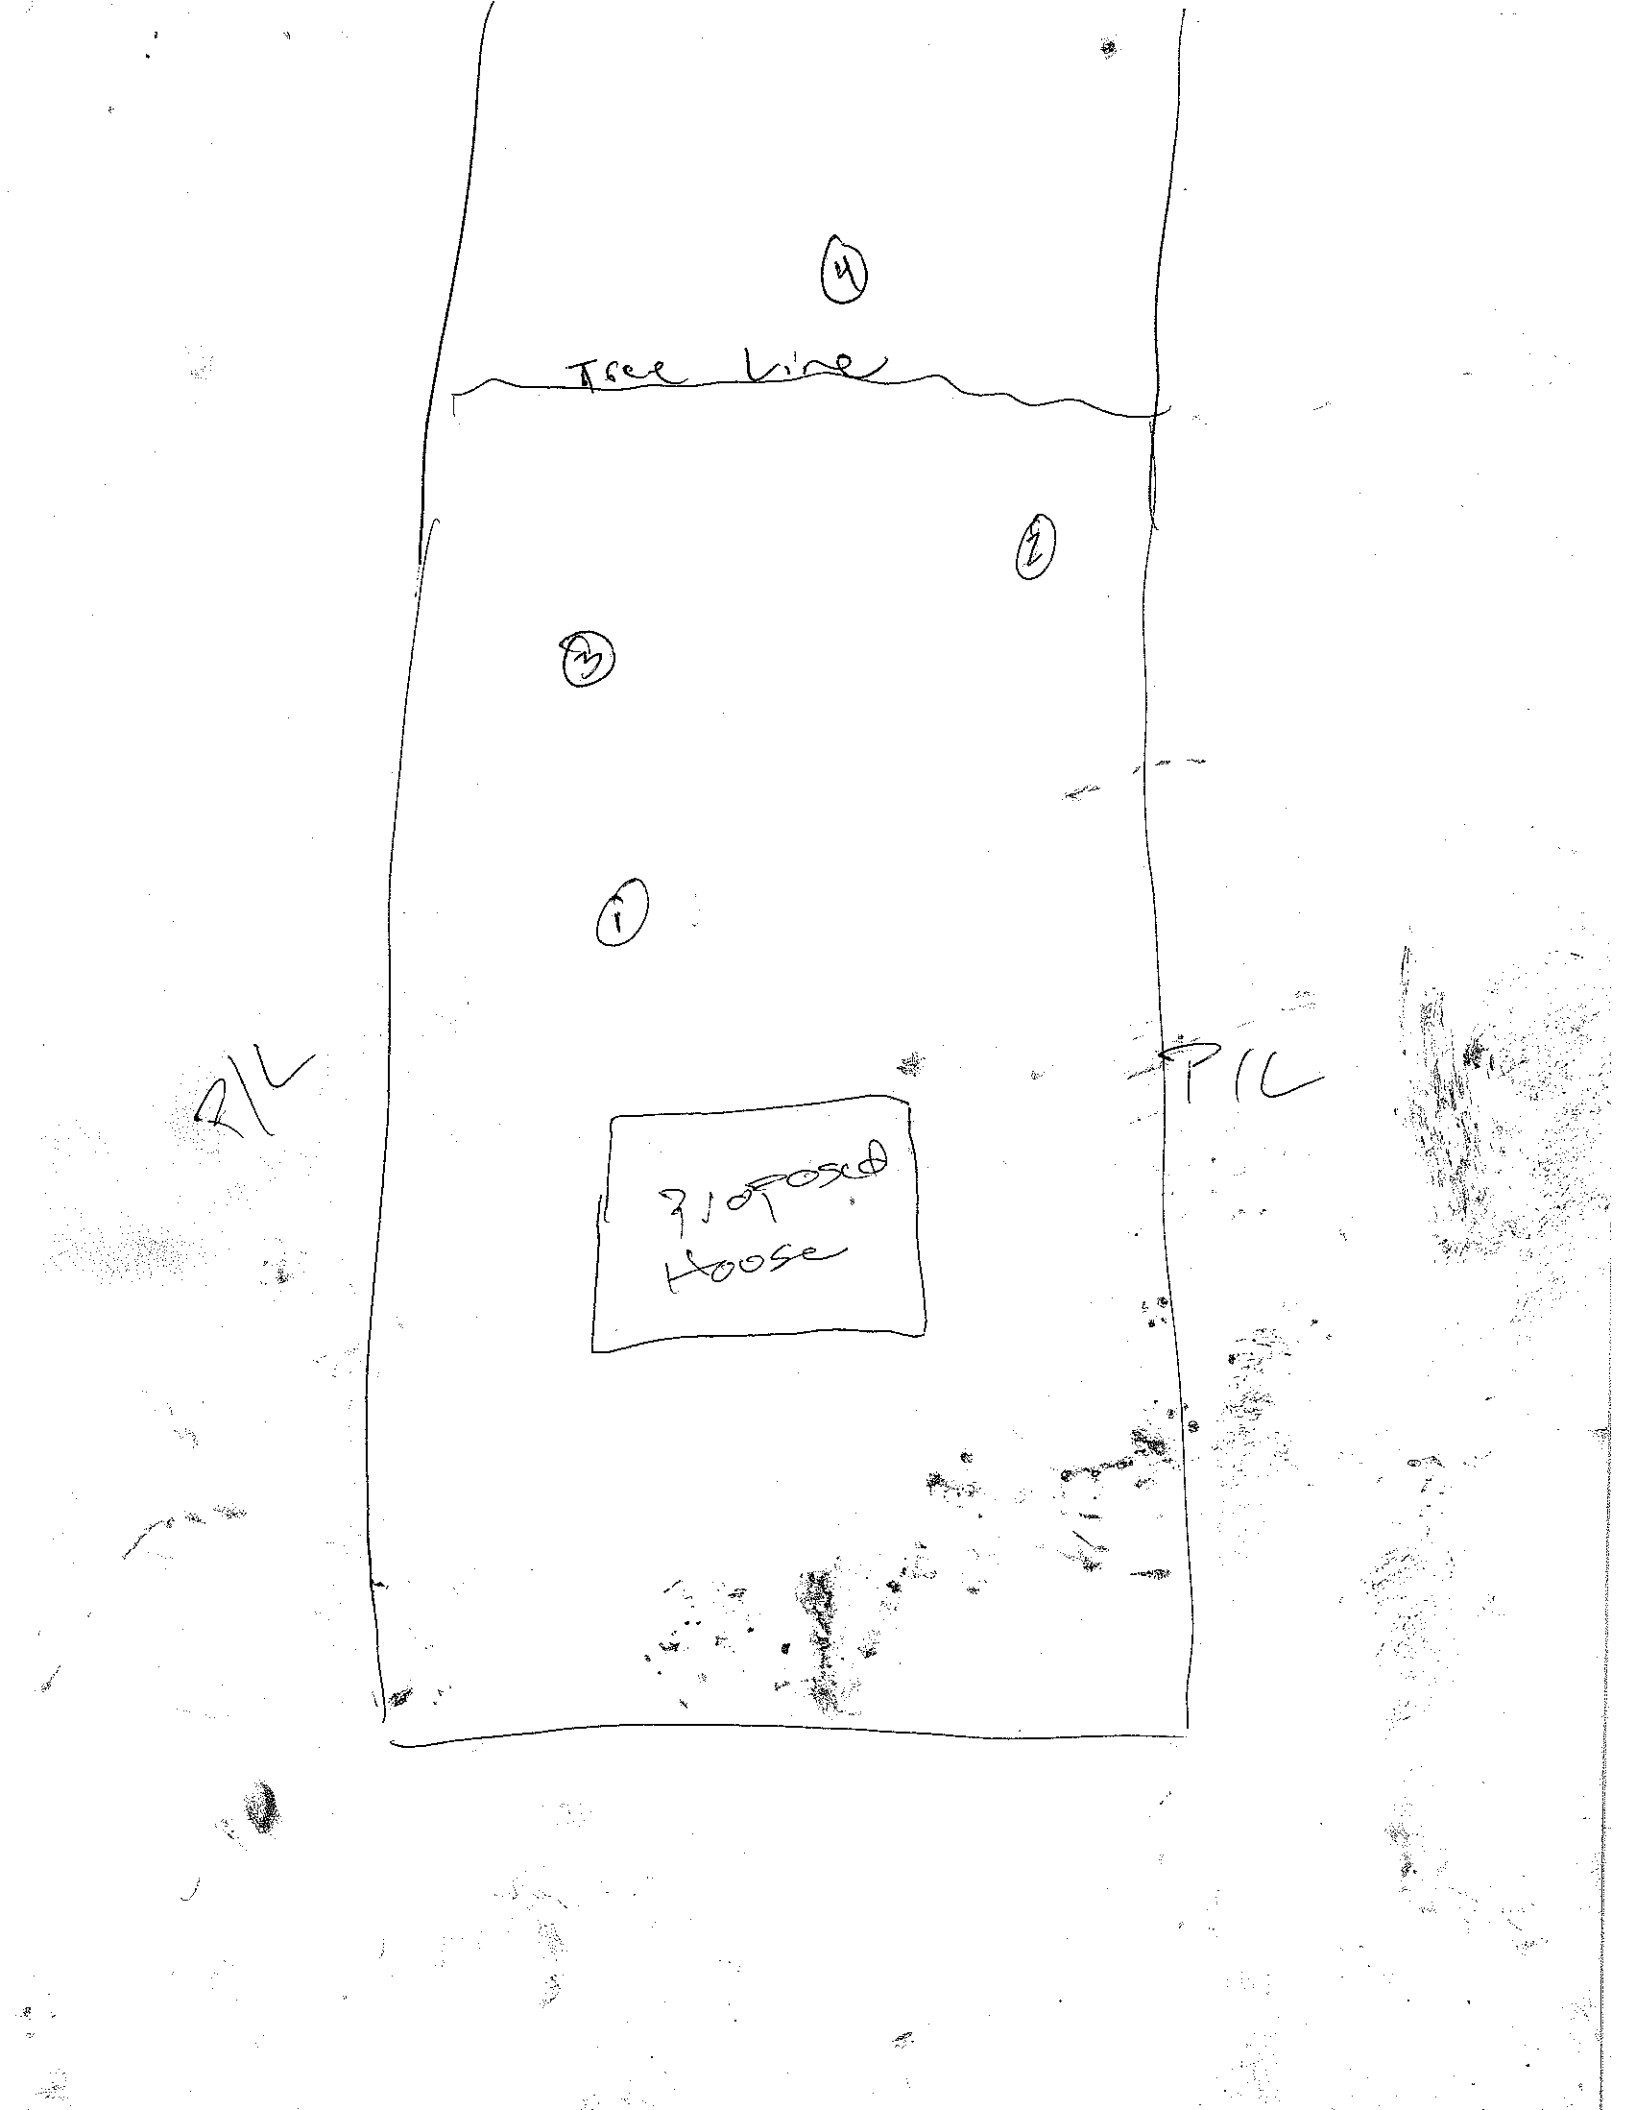

4
Tree Line
2
3
1
R/L
R/L
Proposed
House