
AK-50

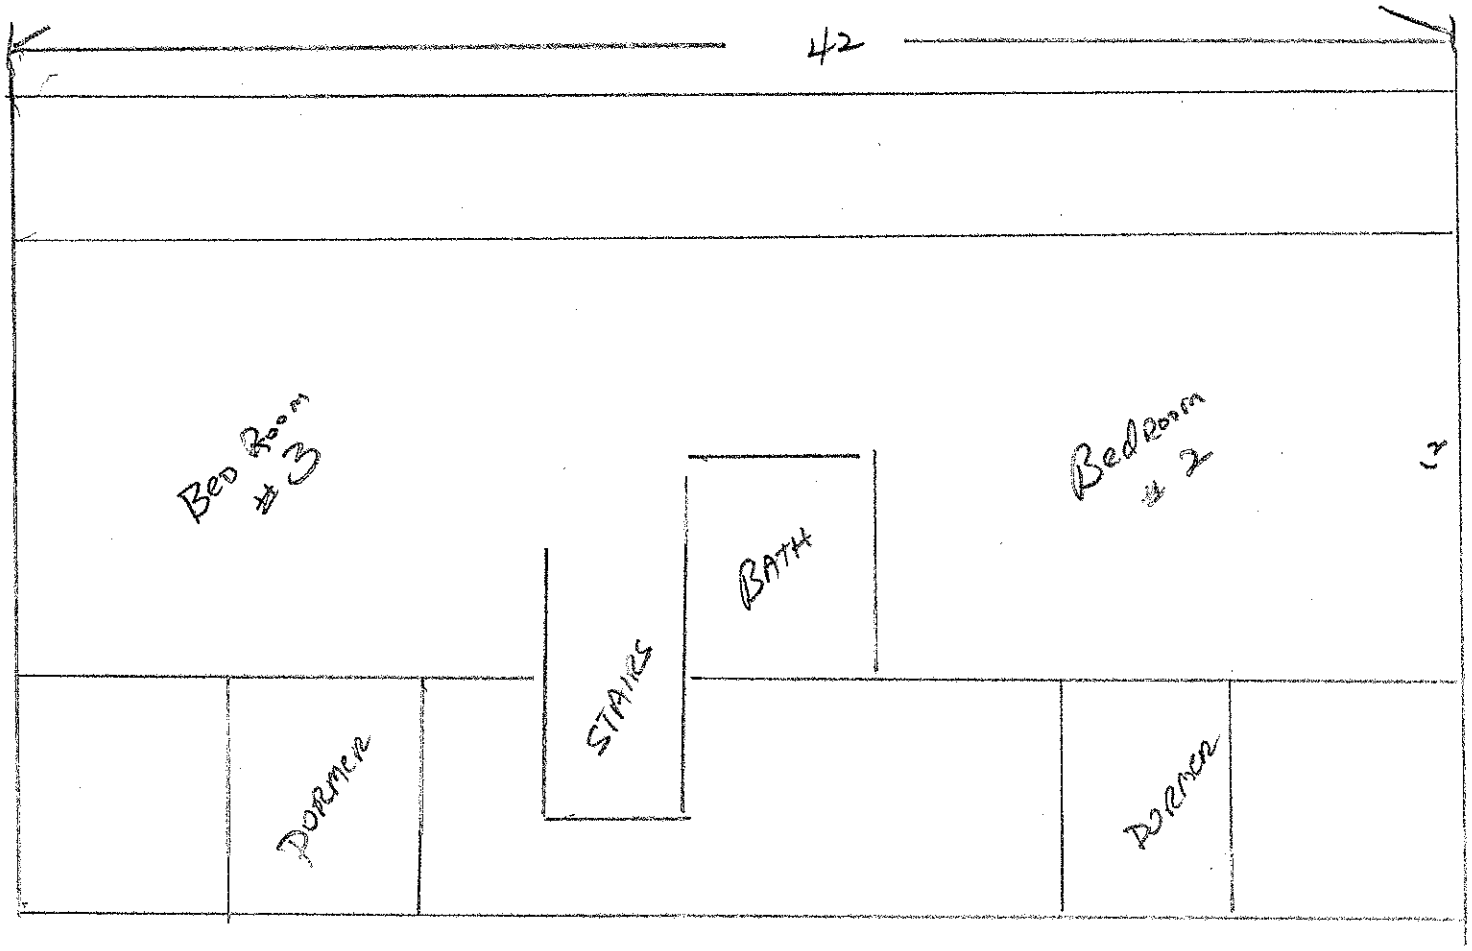

Second Floor Plan

Acknowledgement Of
Plans Submittal ONLY!
R.S. Date 8 Sept 06
Date 9-11-06