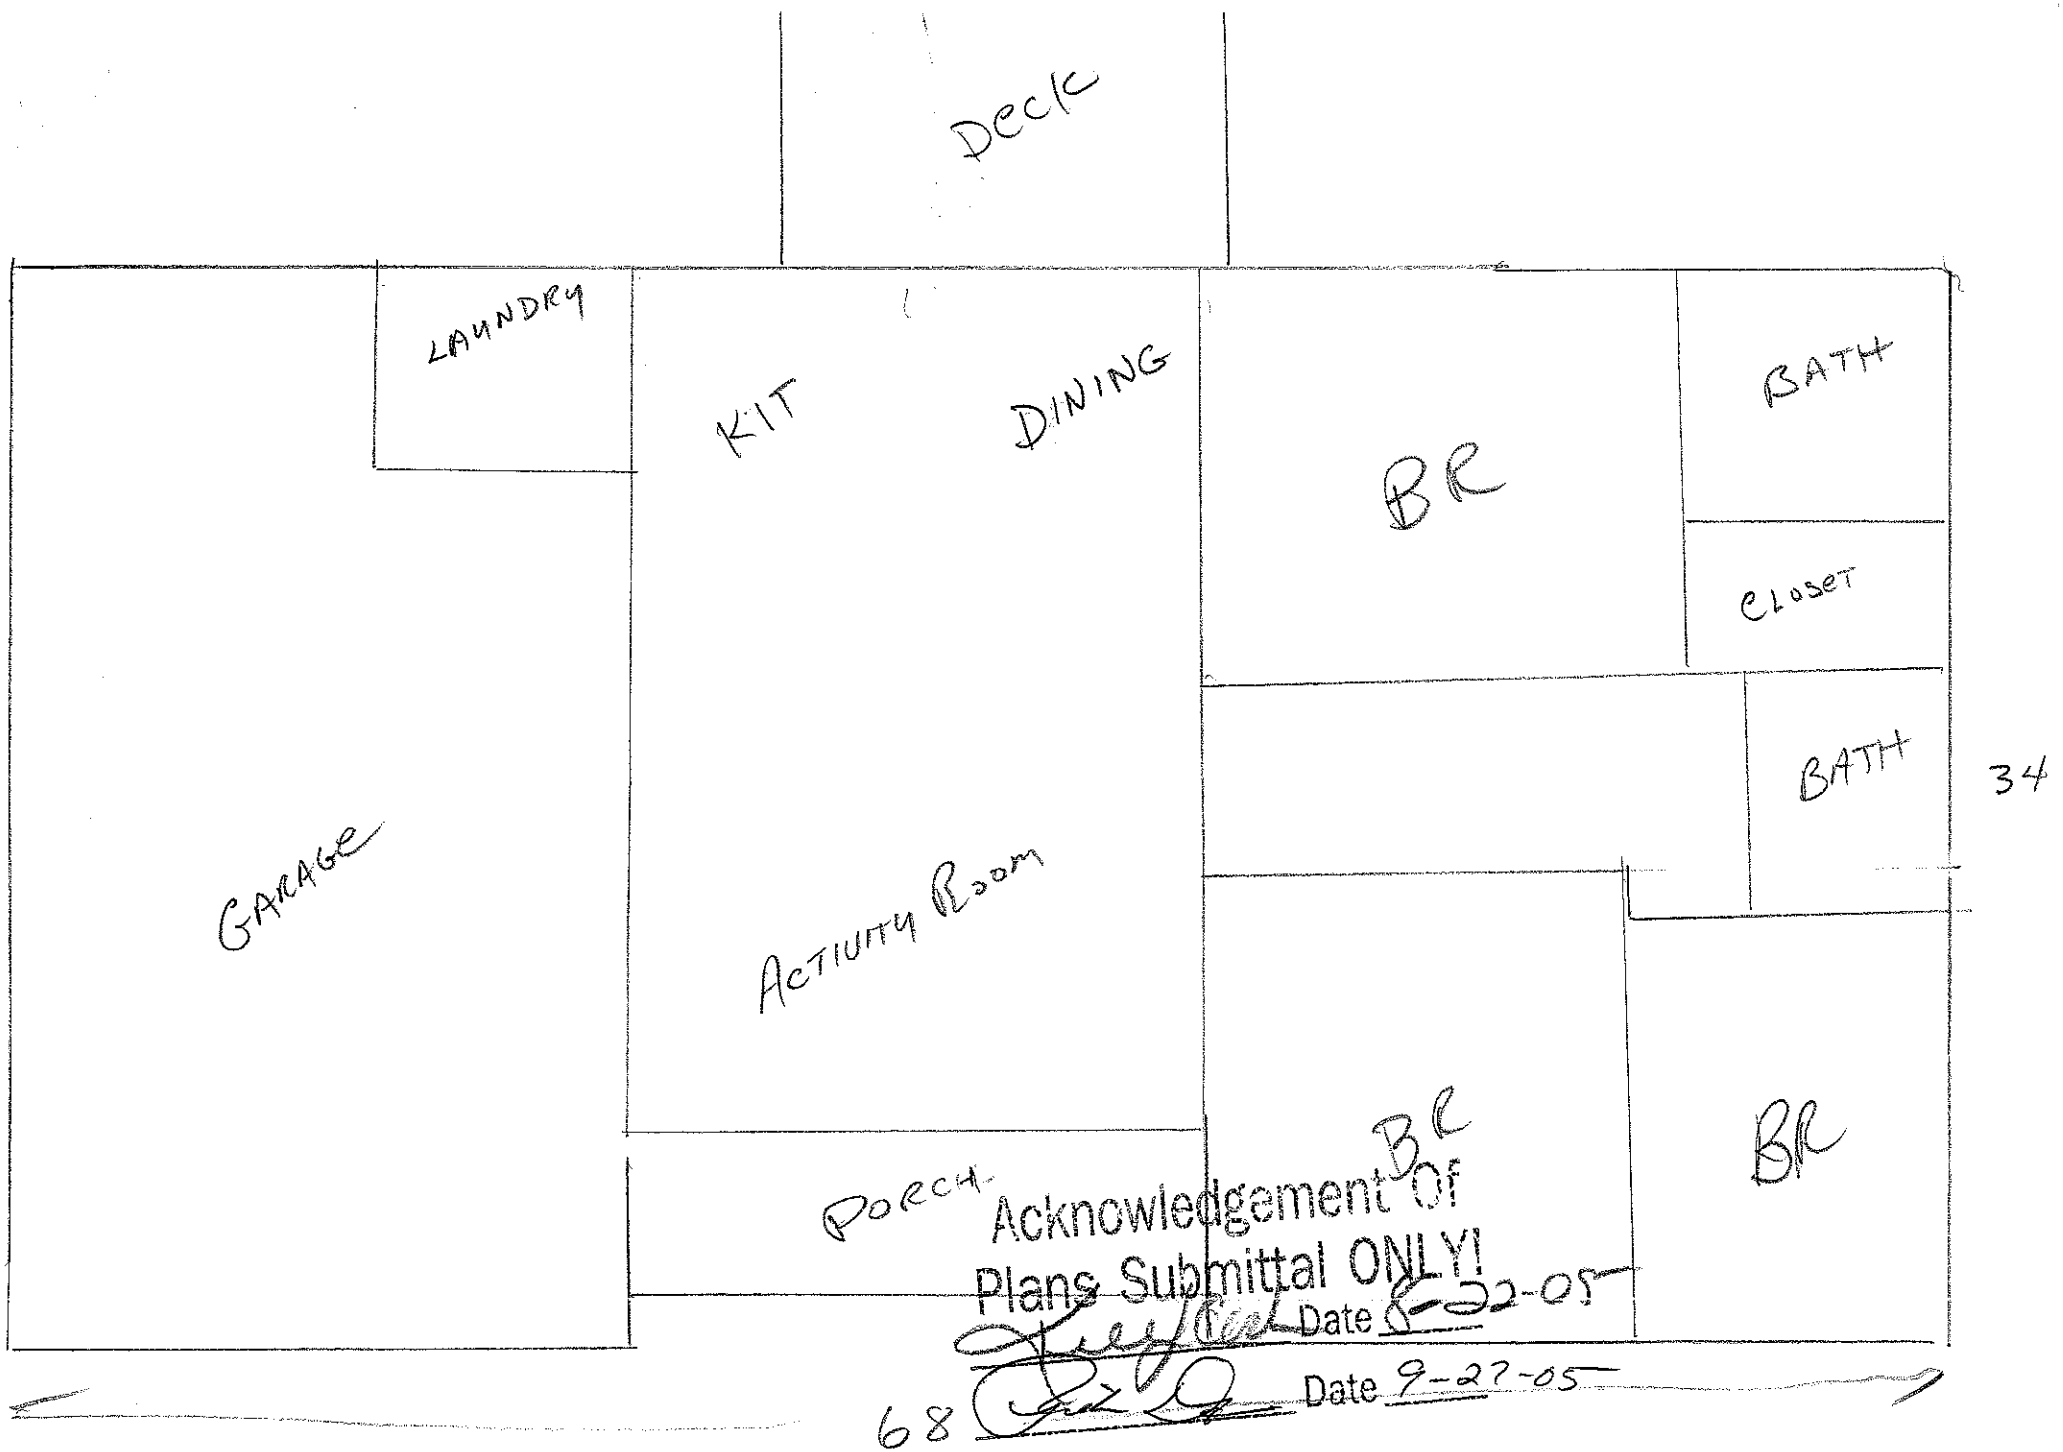

Deck
LAUNDRY
KIT
DINING
BR
BATH
CLOSET
BATH
GARAGE
ACTIVITY ROOM
PORCH
BR
BR
Acknowledgement Of
Plans Submittal ONLY!
Date 9-22-05
Date 9-27-05
34
68

AK-43