
Acknowledgement Of
Plans Submittal ONLY!
Date 10-28-11

Date

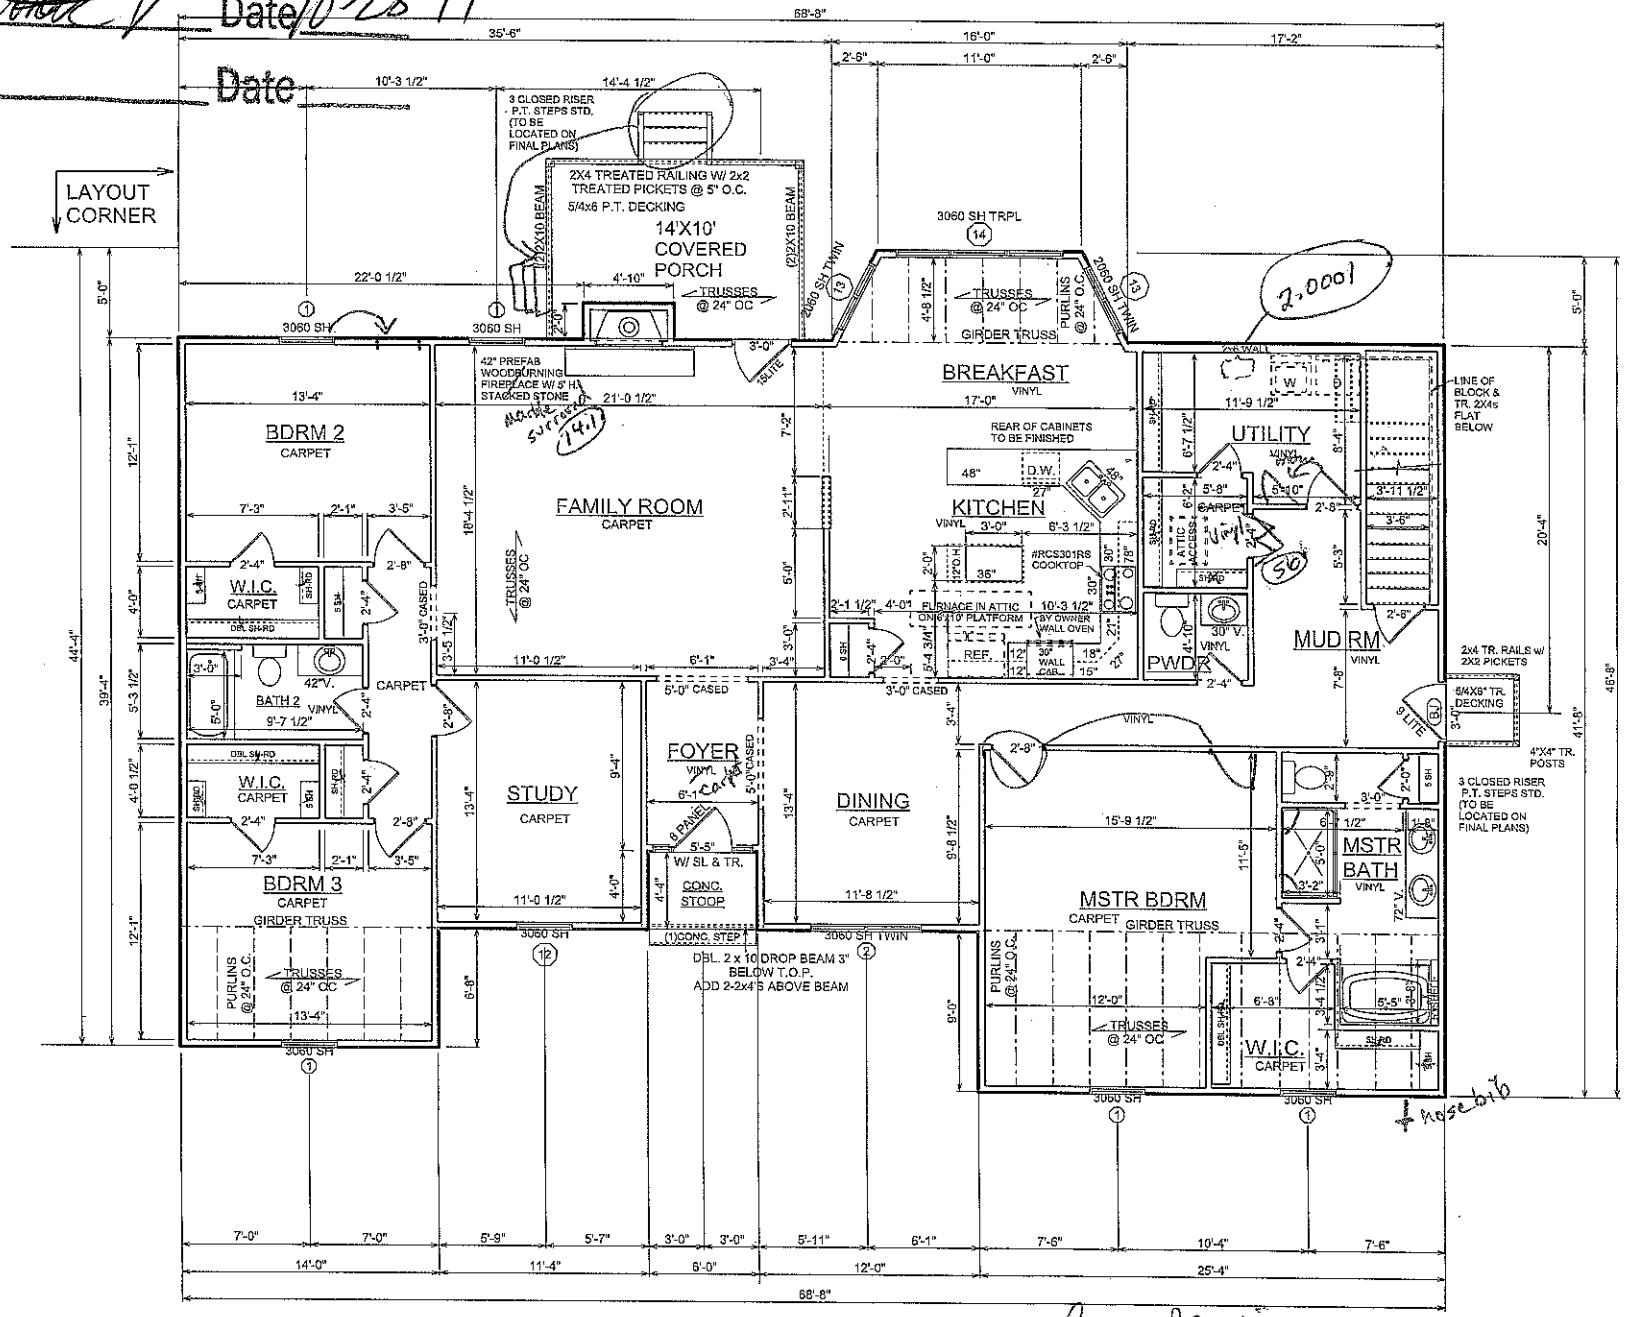

2,000!

Move 14.1

50

Rose 6x16

GENERAL NOTES

MIN. 9'-1 1/8" CEILING HEIGHT O

ALL LOAD BRNG WALLS & EXT. (2) 2x10 HEADERS UNLESS OTH

STANDARD FIRST FLOOR WIND TO BE FRAMED DOWN 2'-2" FR EXCEPT AS NOTED

7/16" O.S.B. AND HOUSEWRAP

DIMENSIONS ARE TO SHEATHI SUBTRACT 1/2" FROM DIMENS WINDOW AND DOOR FRAMING OPENINGS ARE FRAMED BEFO INSTALLATION

ALL INTERIOR DOORS ARE EIT ON WALLS OR R.O. STARTED A FROM ADJOINING WALL UNLES DIMENSIONED

NUMBER OF STAIR TREADS & F AS A RESULT OF LOCAL BUILDI STANDARDS AND FINAL GRADE

CLOSET SHELF HEIGHT OFF FL SINGLE-85" DOUBLE-42" & 84"

ALL PLUMBING FIXTURES SHO REPRESENTATION OF SIZE AN ACTUAL STYLE AND BRAND OF VARY PER OFFICE LOCATION

ALL TUBS/SHOWERS ARE TO H NAILERS AT FLANGE

INSTALL A 24" WIDE WALKWAY ACCESS TO FURNACE PLATFO

R38 INSULATION UPGRADE

© COPYI
NOTE: VIOLAT
TO
TO REPORT
THE USE OF THIS PLAN
PLACE, INC." IS IN
$100 REWARD FOR

PRELIMINARY PLANS
FORMATTED FOR 11 x 17 PAPER

Date 10-28-11