066677

I

IREDELL COUNTY HEALTH DEPARTMENT

(SEPTIC TANK) IMPROVEMENTS PERMIT AND CERTIFICATE OF COMPLETION
(Ground Absorption Sewage Disposal System -- G. S. Chapter 130-Article 13C)

OWNER OR CONTRACTOR RAY AYERS DATE 6-5-87 PERMIT NO. ______

PHONE: Business ______ Home ______

LOCATION Hwy 90 W. T.L. on Lippard Farm Rd. go 1/2 mi. T.R. into dev. - MH on crest ridge on left. S. R. No. ______

SUBDIVISION NAME HAPPY ACRES LOT NO. 27 SECTION OR BLOCK NO. ______

House ( ) Mobile Home (✓) Business ( ) Other ______

No. Bedrooms 2 No. Bathrooms 1

Garbage Disposal Unit Yes ( ) No (✓)

Auto. Dishwasher Yes ( ) No (✓)

Auto. Wash. Machine Yes (✓) No ( )

Site Suitable Yes (✓) No ( )

Lot Area Ample

Character & Porosity of Soil Prov. Suitable


Percolation Rate see/sq. ft.

Topography 2-6%

Depth to Water Table 10'+

Rock or other impervious formations none observed.

______ Basement with Plumbing ______ Basement without Plumbing ✓ No Basement

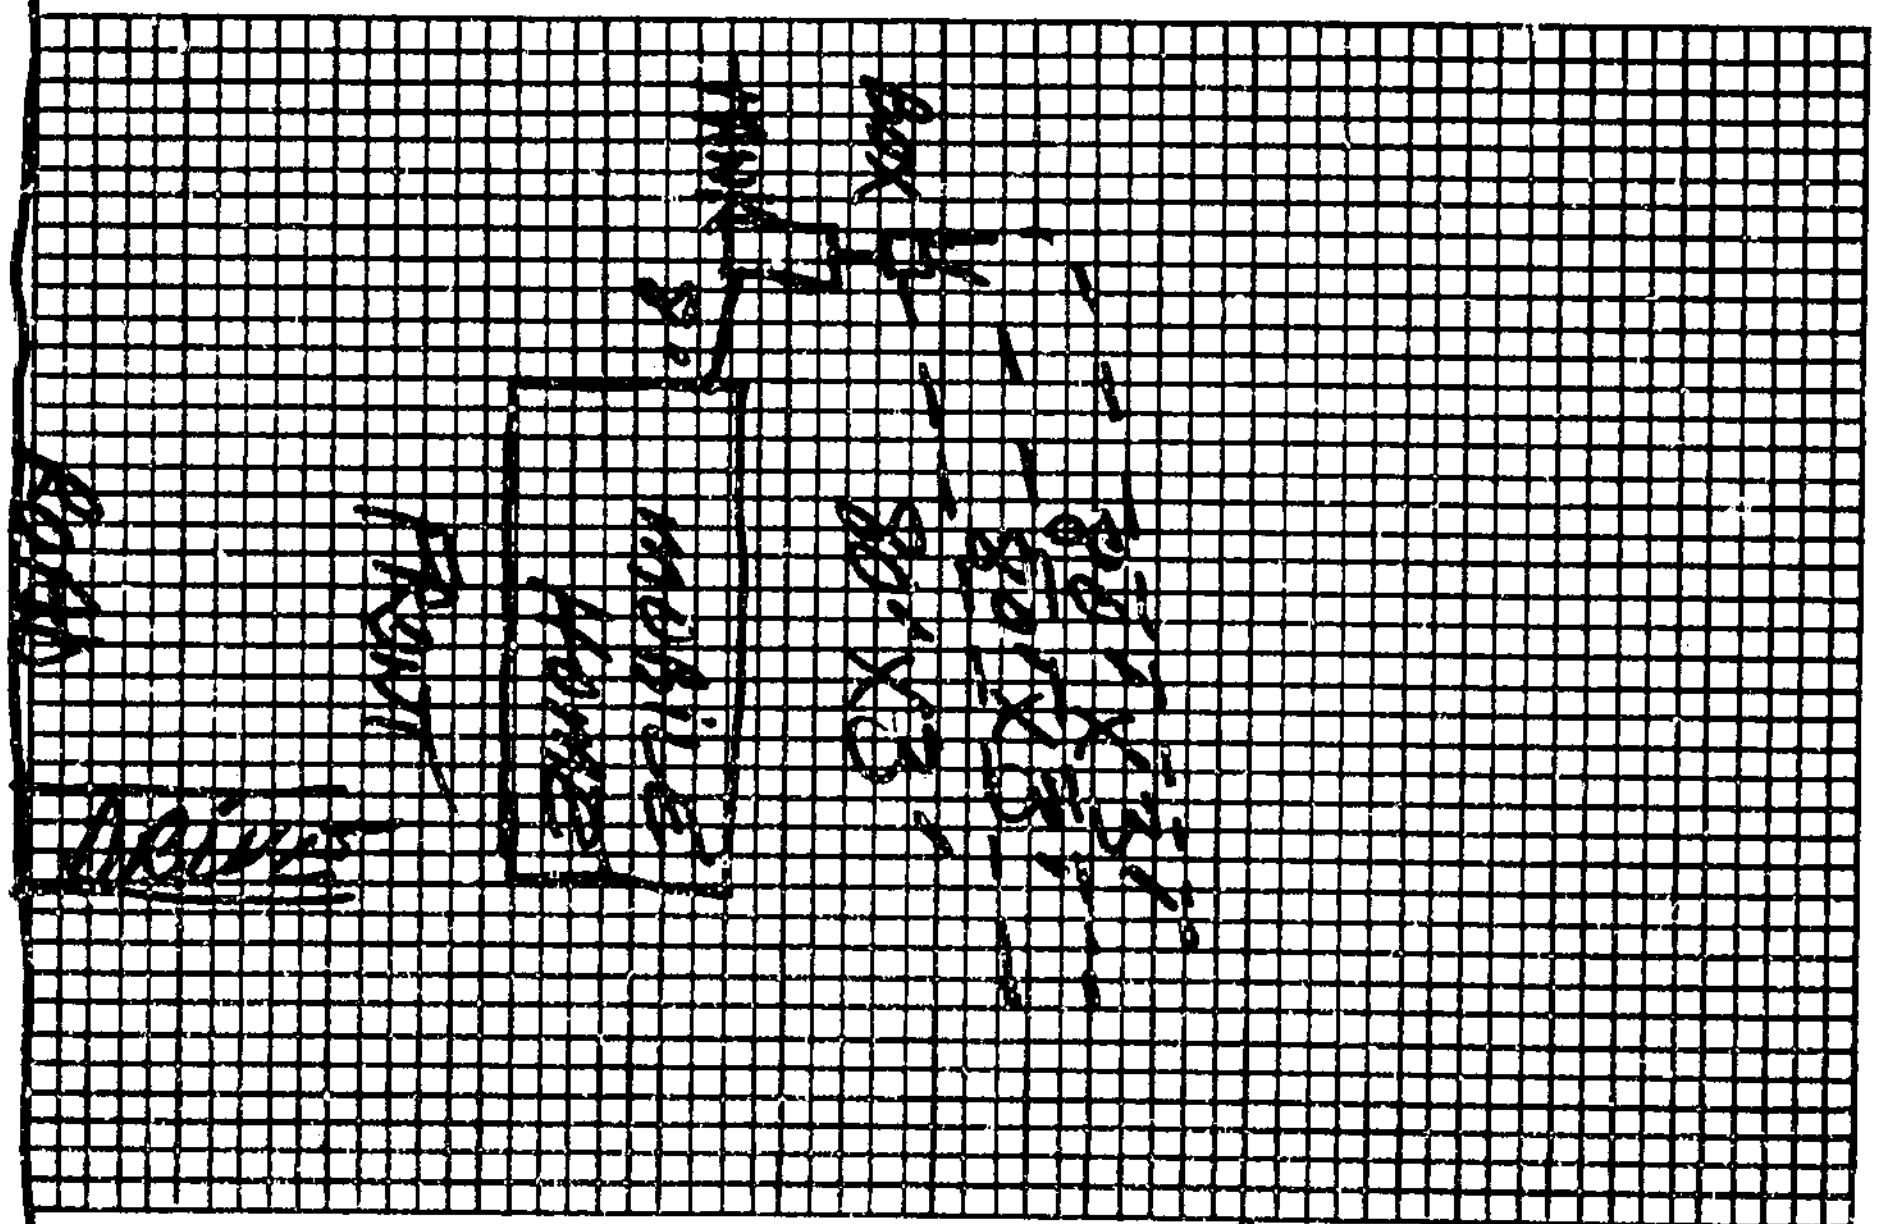

Plot of System

Size of Tank 1000 Gals.

Nitrification Field: 3

No. of Lines 3

Sq. Ft. 720 Linear Ft. 240

Depth of Stone in Lines 12"

Water Supply: Individual ( )

Public (✓)

Installed by Tommy Althea

I understand and agree to install septic tank system as specified on this Improvements Permit.

Signed: ______

IMPROVEMENTS PERMIT BY Steve Brown

COMMENTS: ______

CERTIFICATE OF COMPLETION BY Steve Brown DATE 6-5-87

EXISTING SYSTEM CHECKED BY: ______ DATE ______

CONSTRUCTION MUST COMPLY WITH ALL OTHER APPLICABLE STATE AND LOCAL REGULATIONS.

Permit is VOID if any unauthorized changes are made in installation of system and/or if any false information is supplied in making Improvements Permit.

Health Dept. Copy: White Inspection Dept. Copy: Yellow Sanitarian's Copy: Pink Owner's Copy: Gold