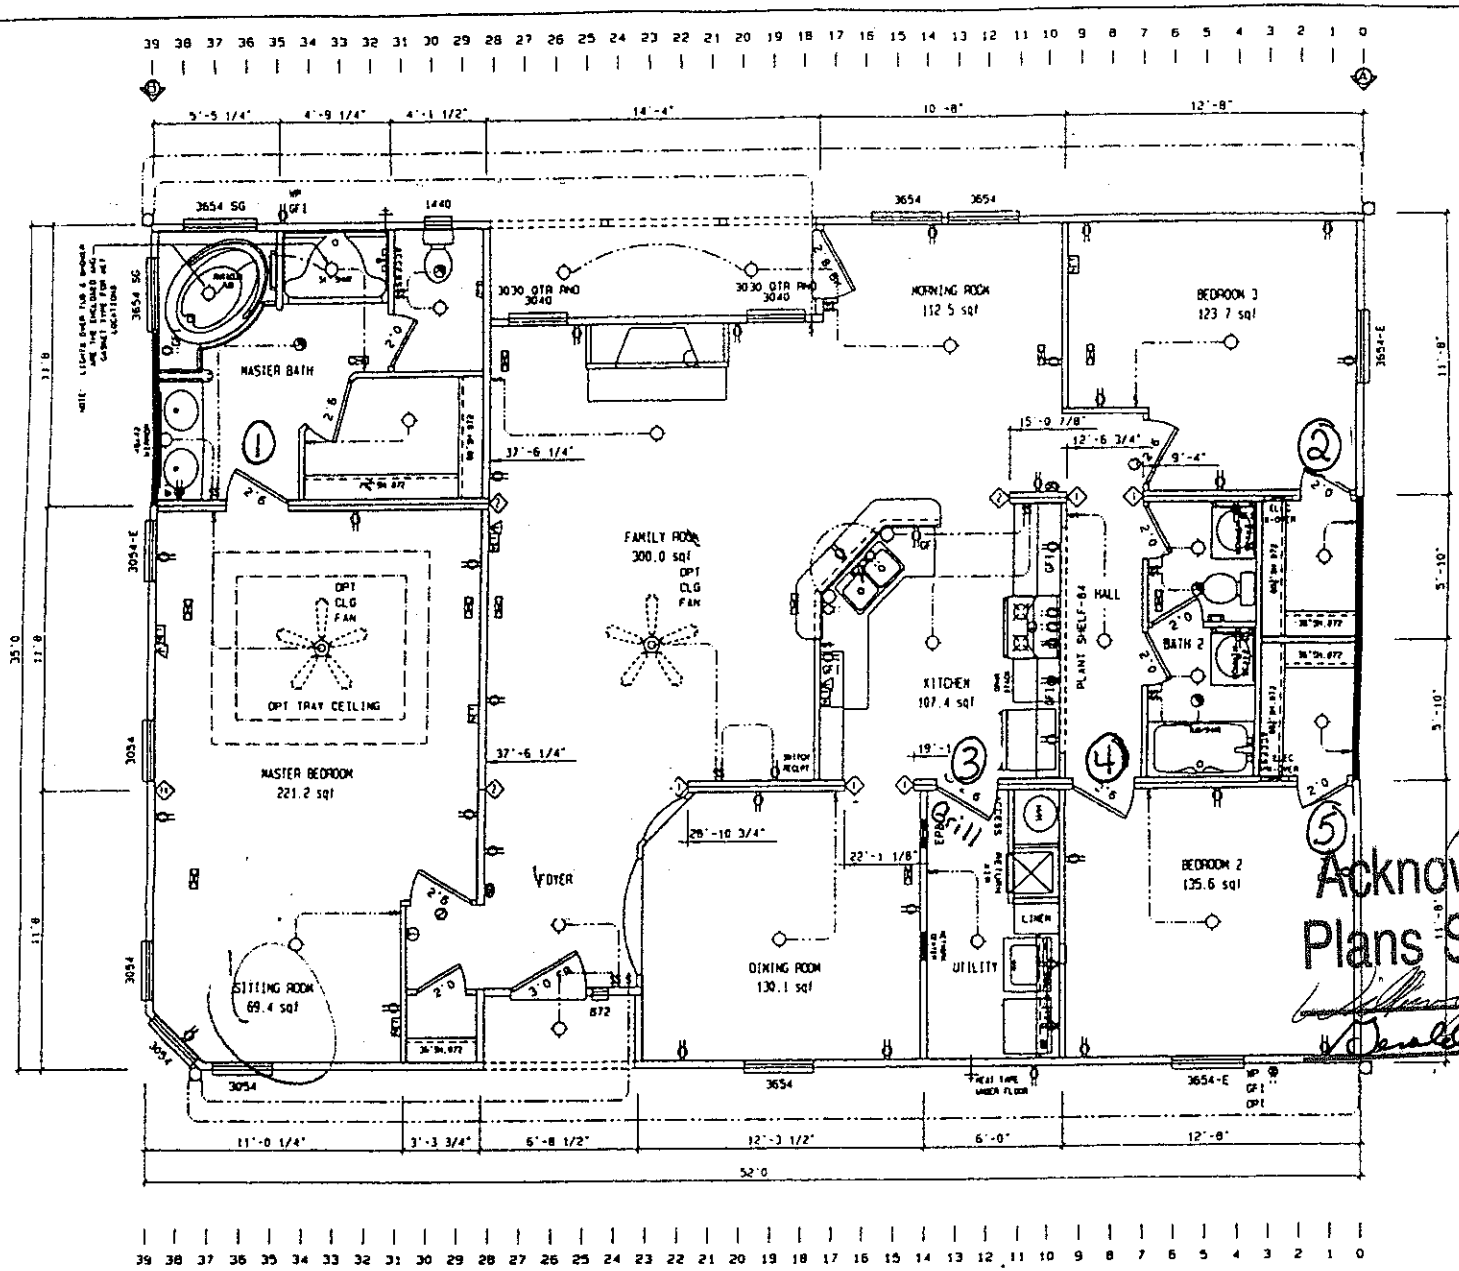


A

NOTE:
Int door # 3
Needs 20x16 Grill
FOR Air Return.

B

Approved 3 Bedroom

Acknowledgement Of
Plans Submittal ONLY!

Date 4/1/03

Date 2 Apr '03

SHEARWALL	DAPIA SEC	SHEAR AREA	JOIST #
A			
B			
C			
D			
E			
F			
G			

SHEARWALL	DAPIA SEC	SHEAR AREA	JOIST #
A			
B			
C			
D			
E			
F			
G			

SHEARWALL	DAPIA SEC	SHEAR AREA	JOIST #
A			
B			
C			
D			
E			
F			
G			

RETURN AIR REQUIREMENTS
(1) 20"x16" GRILL REQUIRED
(2) 4"x10" GRILL W/ 2 1/2" DOOR UNDERCUT
(3) DOOR(S) MUST BE UNDERCUT 2 1/2" MIN.
(4) 4" x 24" GRILL REQUIRED

DESIGN LOADS		
ROOF LOADS	SHEAR DIAPHRAGM	
20 PSF	WINDZONE 01	172 PLF
PSF	WINDZONE	PLF
PSF	WINDZONE	PLF
PSF	WINDZONE	PLF

◇ INDICATES REQUIRED NUMBER OF STUDS IN COLUMN

◇ THE X SPECIFIES THAT THERE CAN BE NO HOLES IN STUDS IN COLUMNS

▽ TELEPHONE JACK

Ⓢ STEREO SPEAKER

Ⓜ MOTION DETECTOR SENSOR

Ⓓ DOOR/WINDOW SENSOR W/ 1 MAGNET SET

Ⓔ EXTRA MAGNET SENSOR SET

Ⓔ EXTRA MAGNET SET BE— NEEDED TO OTHER DO

ALL PRE-WIRIN SENSOR

REVISIONS	BY	DATE

GENERAL NOTES

CEILING HEIGHT 84

REFER TO DAPIA PAGE MP-2.0 FOR AREA LIGHT & VENT

REFER TO DAPIA PAGE EL-1.2 FOR ELEC. SYMBOL & BRANCH CIRCUIT NUMBER

FLOOR FRAMING SPACING = 16" O.C.

TOTAL WINDOW SQFT = 188 SQ FT

DRAWING TITLE

MASTER PLAN

BRAND	SERIES
SCHULT	LG36
PLAN#	DESCRIPTION
07	36x52 36R-28A 23-01

DRAWN BY	ORIG. DATE	DATE PRINTED	SHEET NO
MDP	07/30/2001	08/13/2001	1-1