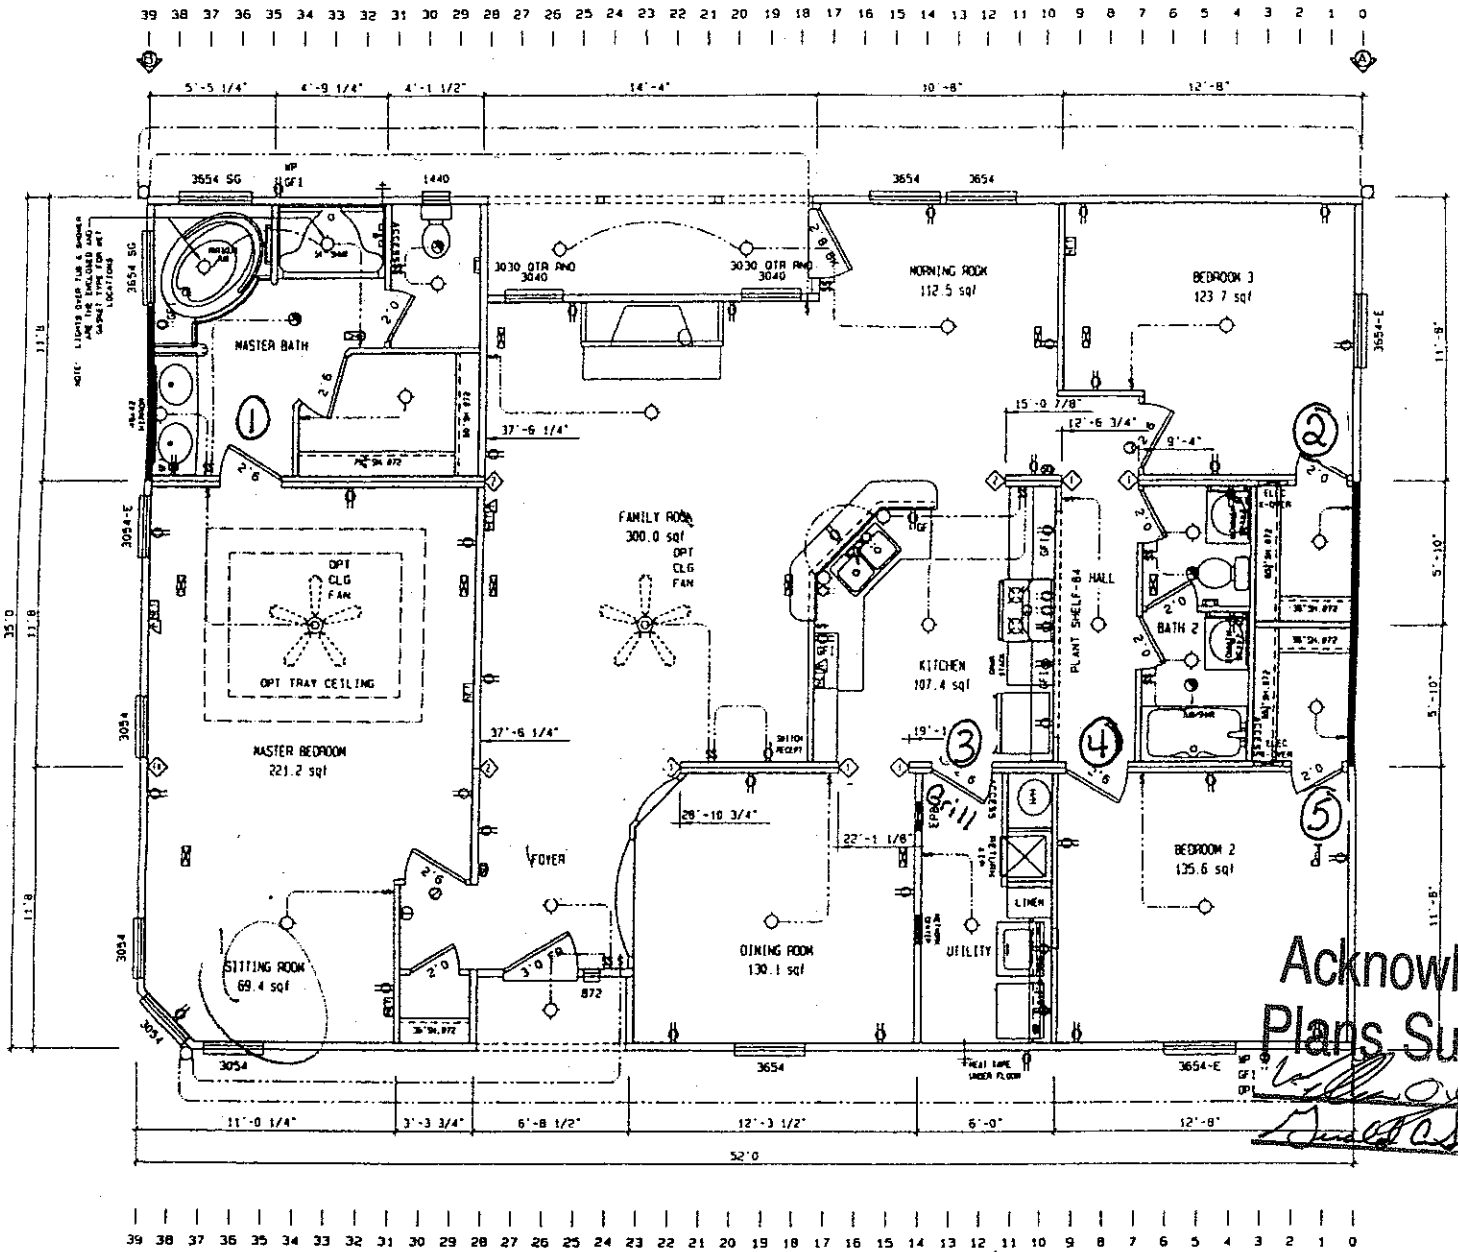


NOTE:
Int door # 3
Needs 20x16 Grill
FOR Air Return.

A

B

C

D

Acknowledgement Of
Plans Submittal ONLY!

Date 1/30/03

Date 29 Jan 03

SHEARWALL	DAPIA SEC	SHEAR AREA	JOIST #
A			
B			
C			
D			
E			
F			
G			

W/WINDZONE

SHEARWALL	DAPIA SEC	SHEAR AREA	JOIST #
A			
B			
C			
D			
E			
F			
G			

W/WINDZONE

SHEARWALL	DAPIA SEC	SHEAR AREA	JOIST #
A			
B			
C			
D			
E			
F			
G			

W/WINDZONE

RETURN AIR REQUIREMENTS
(1) 20"x16" GRILL REQUIRED
(2) 4"x10" GRILL W/ 2 1/2" DOOR UNDERCUT
(3) DOOR(S) MUST BE UNDERCUT 2 1/2" MIN.
(4) 4" x 24" GRILL REQUIRED

DESIGN LOADS		
ROOF LOADS	SHEAR DIAPHRAGM	
20 PSF	WINDZONE 01	172 PLF
PSF	WINDZONE	PLF
PSF	WINDZONE	PLF
PSF	WINDZONE	PLF

(1) INDICATES REQUIRED NUMBER OF STUDS IN COLUMN

(H) THE H SPECIFIES THAT THERE CAN BE NO HOLES IN STUDS IN COLUMNS

(T) TELEPHONE JACK

(S) STEREO SPEAKER

(M) MOTION DETECTOR SENSOR

(D) DOOR/WINDOW SENSOR W/ 1 MAGNET SET

(E) EXTRA MAGNET SENSOR SET

(E) EXTRA MAGNET SET BE— NEEDED TO OTHER DO

ALL PRE-WIRIN SENSOR

REVISIONS	BY	DATE

GENERAL NOTES
CEILING HEIGHT 84
REFER TO DAPIA PAGE MHP-2.0 FOR AREA LIGHT & VENT
REFER TO DAPIA PAGE EL-1.2 FOR ELEC. SYMBOL & BRANCH CIRCUIT NUMBER
FLOOR FRAMING SPACING = 16" O.C.
TOTAL WINDOW SQFT = 188 SQ FT

DRAWING TITLE

MASTER PLAN

BRAND	SCHULT
SERIES	LG36
PLANT	07
DESCRIPTION	36x52 3BR-2BA
DRAWN BY	MDP
ORIG. DATE	07/30/2001
DATE PRINTED	08/13/2001
SHEET NO	1-1

23-01

S
NG, LP